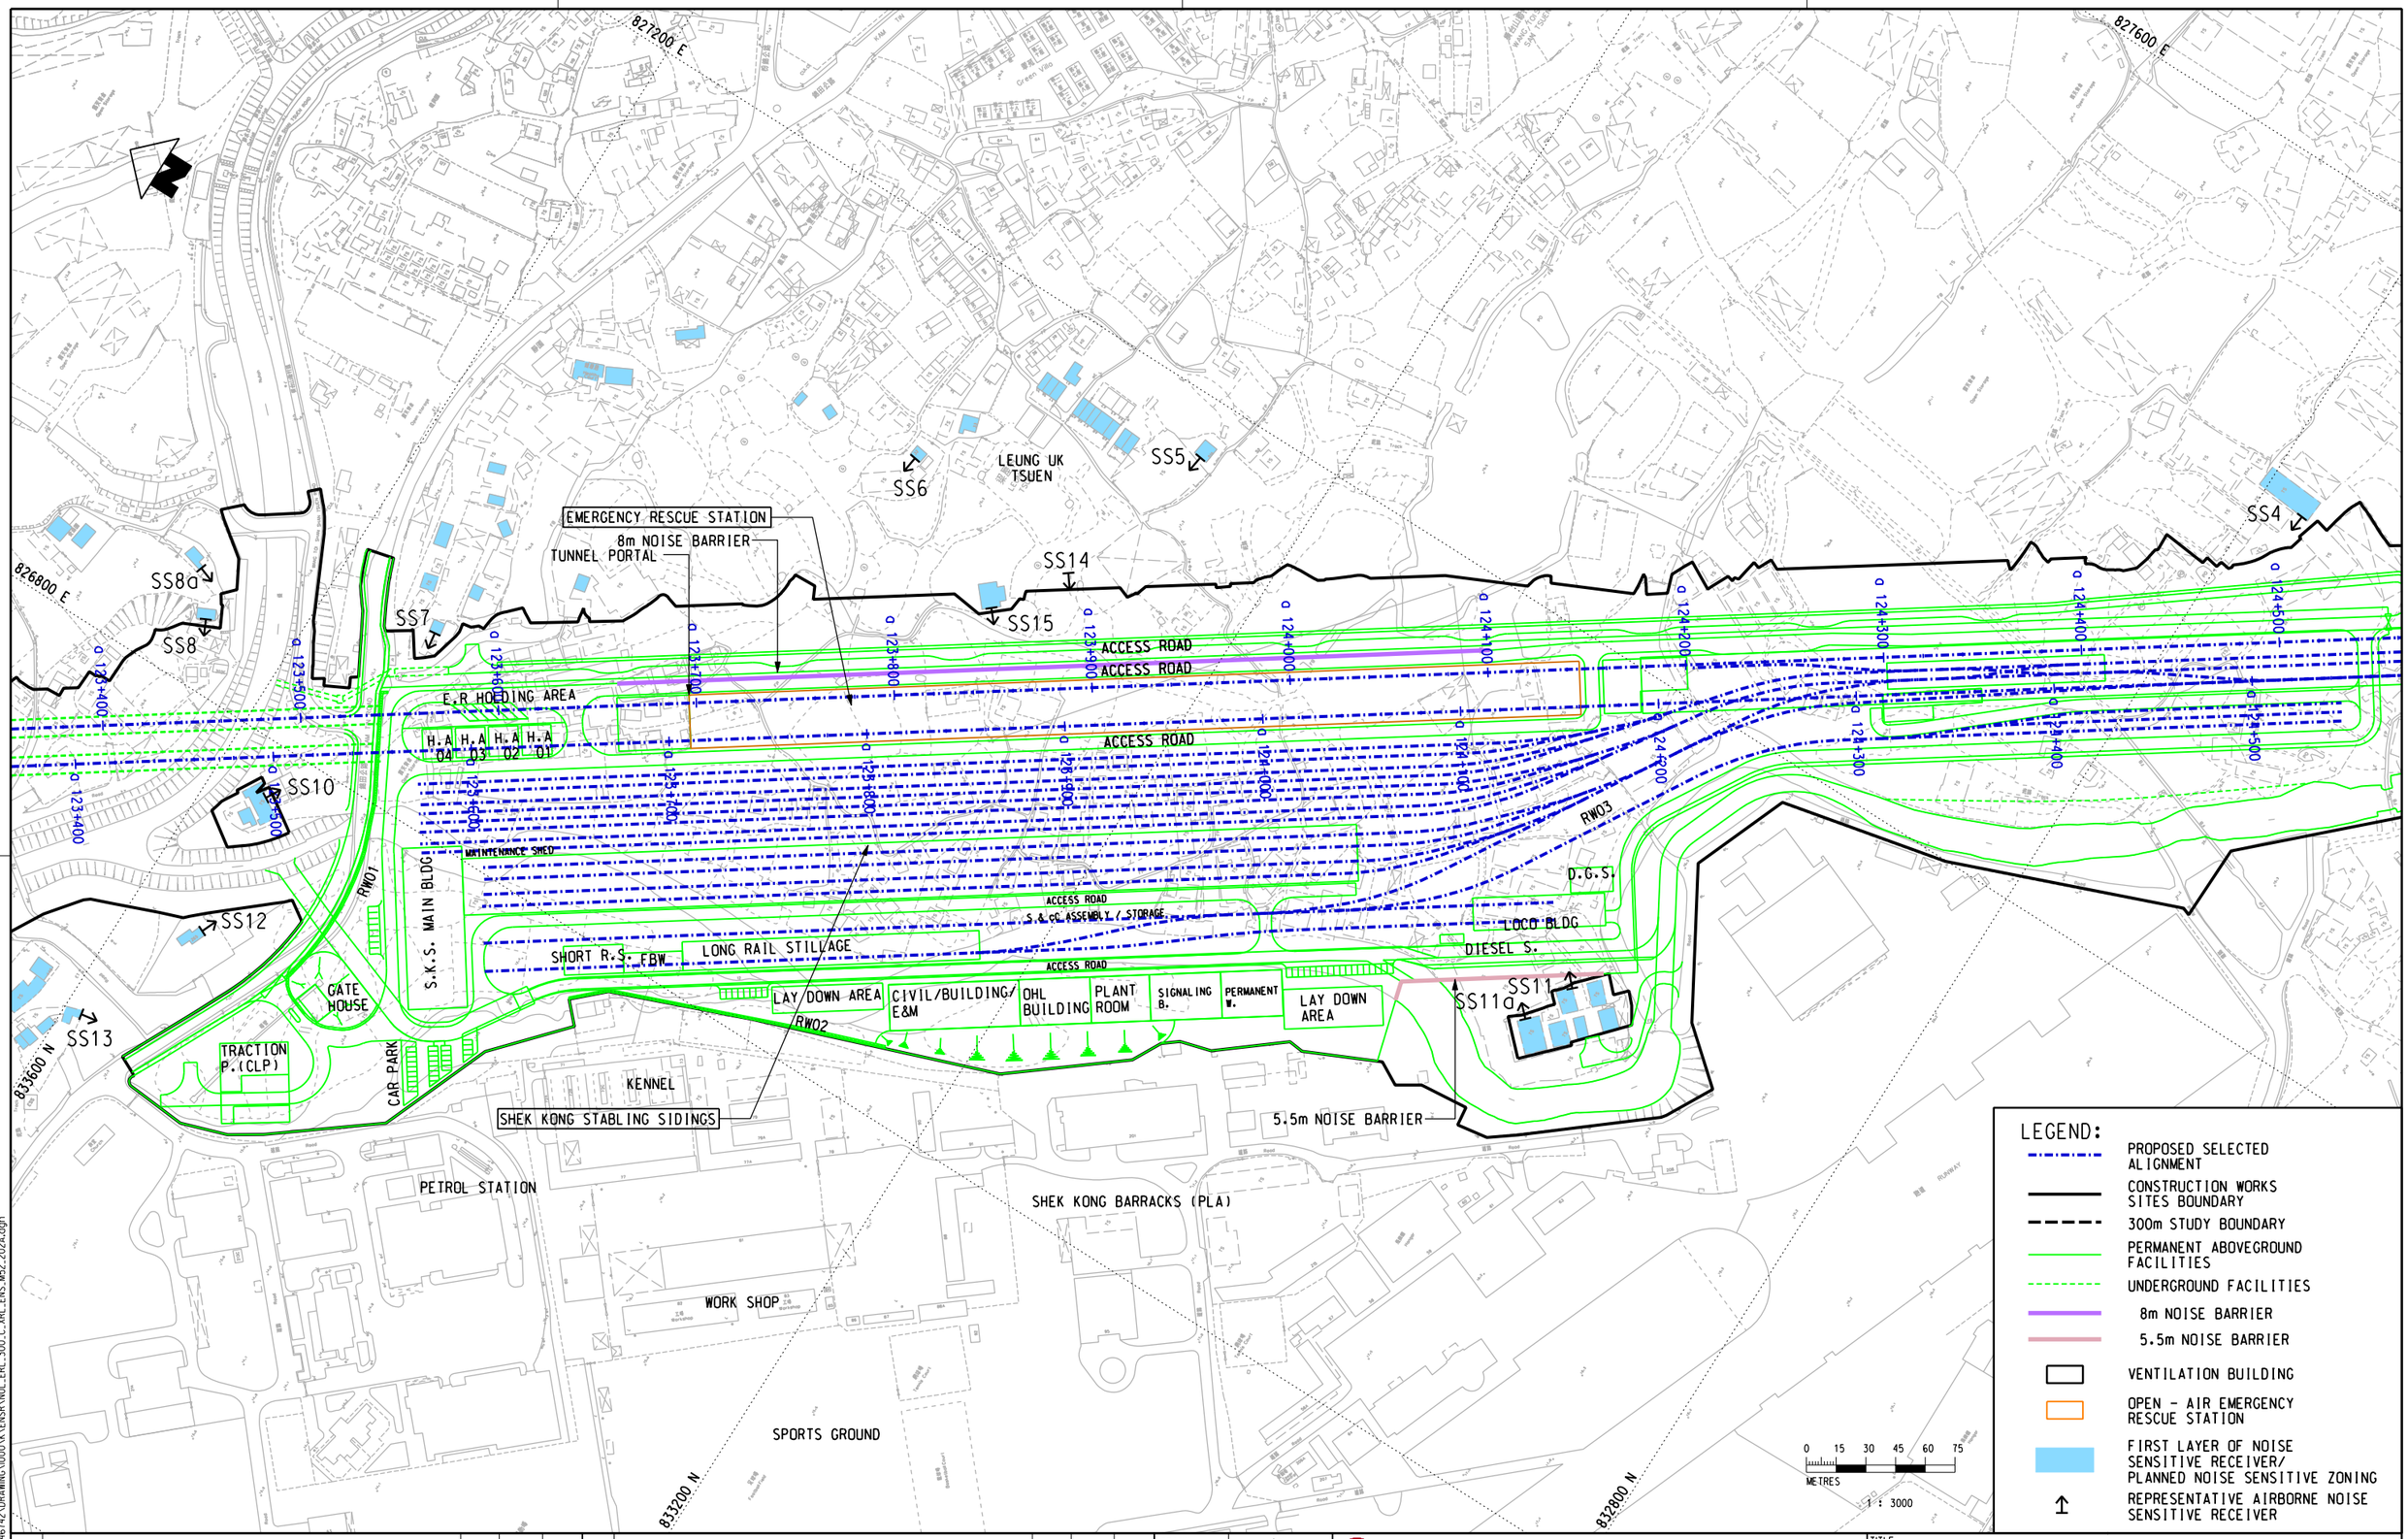

LEGEND:

- PROPOSED SELECTED ALIGNMENT
- CONSTRUCTION WORKS SITES BOUNDARY
- 300m STUDY BOUNDARY
- PERMANENT ABOVEGROUND FACILITIES
- UNDERGROUND FACILITIES
- 8m NOISE BARRIER
- 5.5m NOISE BARRIER
- VENTILATION BUILDING
- OPEN - AIR EMERGENCY RESCUE STATION
- FIRST LAYER OF NOISE SENSITIVE RECEIVER/ PLANNED NOISE SENSITIVE ZONING
- REPRESENTATIVE AIRBORNE NOISE SENSITIVE RECEIVER

REV	DESCRIPTION	BY	DATE	APPROVED	REV	DESCRIPTION	BY	DATE	APPROVED

DRAWN	GXH
DESIGNED	TWF
CHECKED	KCC
APPROVED	PL
DATE	19/AUG./2008

DO NOT SCALE DRAWINGS. ALL DIMENSIONS SHALL BE VERIFIED ON SITE.
© MTR CORPORATION LIMITED 2008 COPYRIGHT IN RESPECT OF THIS DRAWING / DOCUMENT IS OWNED BY THE MTR CORPORATION LIMITED OF HONG KONG. NO REPRODUCTION OF THE DRAWING / DOCUMENT OR ANY PART BY WHATEVER MEANS IS PERMITTED WITHOUT THE PRIOR WRITTEN CONSENT OF THE MTR CORPORATION LIMITED.

MTR

EXPRESS RAIL LINK

ORIGINATOR

ENSR | AECOM

CADD REF. NOL_ERL_300_C_XRL_ENS_M52_202A.dgn

TITLE

NOL / ERL-300
ENVIRONMENTAL IMPACT ASSESSMENT
LOCATION OF NOISE BARRIERS IN SSS AND ERS

SCALE 1 : 3000 (A3)

FIGURE NO. NOL/ERL/300/C/XRL/ENS/M52/202

REV. A

PLOT DRV: R:\ustnset\MTRYPLOTDRIVER.WINDOWS\A3 COLOUR.cpt
MODELNAME: Default PRINTED BY: HANJP 2009-6-26 20:45:22
FILENAME: P:\projects\600461421\DRAWING\000\XRL\ENS\R_NOL_ERL_300_C_XRL_ENS_M52_202A.dgn