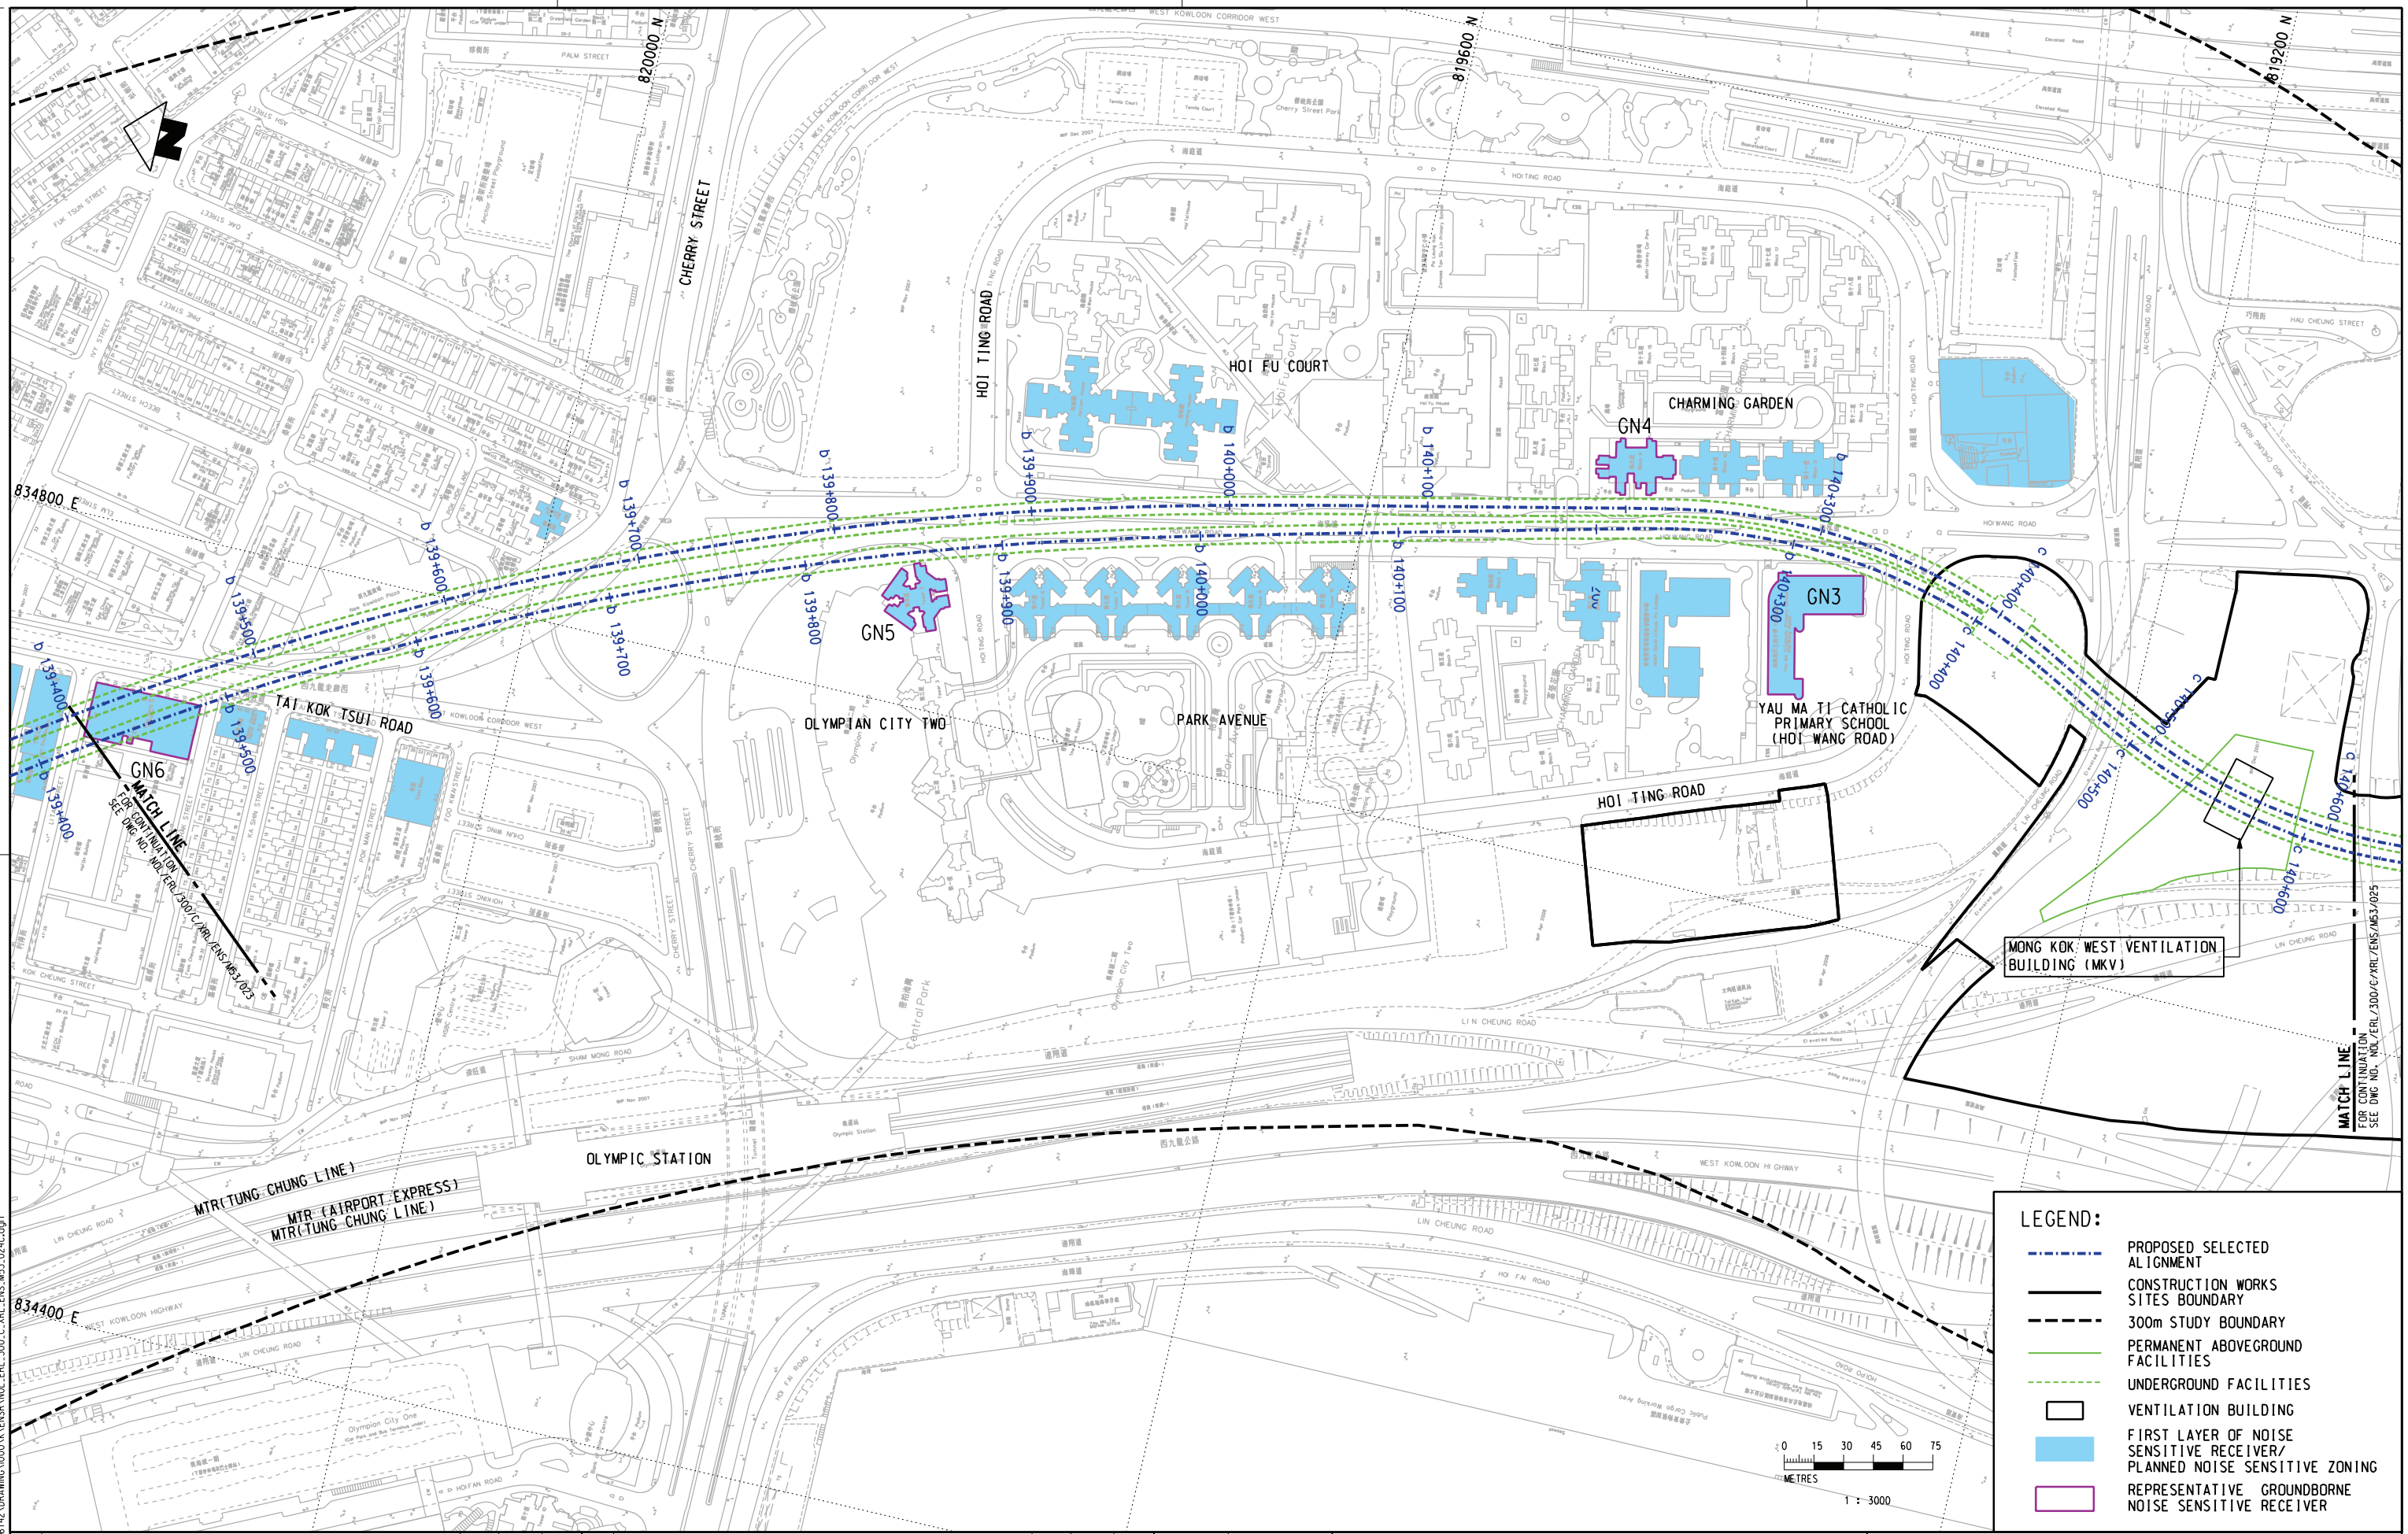

LEGEND:

- PROPOSED SELECTED ALIGNMENT
- CONSTRUCTION WORKS SITES BOUNDARY
- 300m STUDY BOUNDARY
- PERMANENT ABOVEGROUND FACILITIES
- UNDERGROUND FACILITIES
- VENTILATION BUILDING
- FIRST LAYER OF NOISE SENSITIVE RECEIVER/ PLANNED NOISE SENSITIVE ZONING
- REPRESENTATIVE GROUNDBORNE NOISE SENSITIVE RECEIVER

REV	DESCRIPTION	BY	DATE	APPROVED

DRAWN	GXH
DESIGNED	TWF
CHECKED	KCC
APPROVED	PL
DATE	19/AUG./2008

DO NOT SCALE DRAWINGS. ALL DIMENSIONS SHALL BE VERIFIED ON SITE.
© MTR CORPORATION LIMITED 2008 COPYRIGHT IN RESPECT OF THIS DRAWING / DOCUMENT IS OWNED BY THE MTR CORPORATION LIMITED OF HONG KONG. NO REPRODUCTION OF THE DRAWING / DOCUMENT OR ANY PART BY WHATEVER MEANS IS PERMITTED WITHOUT THE PRIOR WRITTEN CONSENT OF THE MTR CORPORATION LIMITED.

MTR

EXPRESS RAIL LINK

ORIGINATOR

ENSR | AECOM

CADD REF.

NOL_ERL_300_C_XRL_ENS_M53_024C.dgn

TITLE

NOL / ERL-300
ENVIRONMENTAL IMPACT ASSESSMENT
LOCATIONS OF REPRESENTATIVE GROUNDBORNE NOISE SENSITIVE RECEIVERS

SCALE	FIGURE NO.	REV.
1 : 3000 (A3)	NOL/ERL/300/C/XRL/ENS/M53/024	C

PLOT DRV: R:\ustnset\MRVPLOTDRVER\WINDOWS\A3 COLOUR.pltPRINTED BY: LUPJ 2009-5-9 15:48:02
MODEL NAME: Default
FILENAME: P:\PROJECTS\600467\42\DRAWING\000\KXENSRV\NOL_ERL_300_C_XRL_ENS_M53_024C.dgn