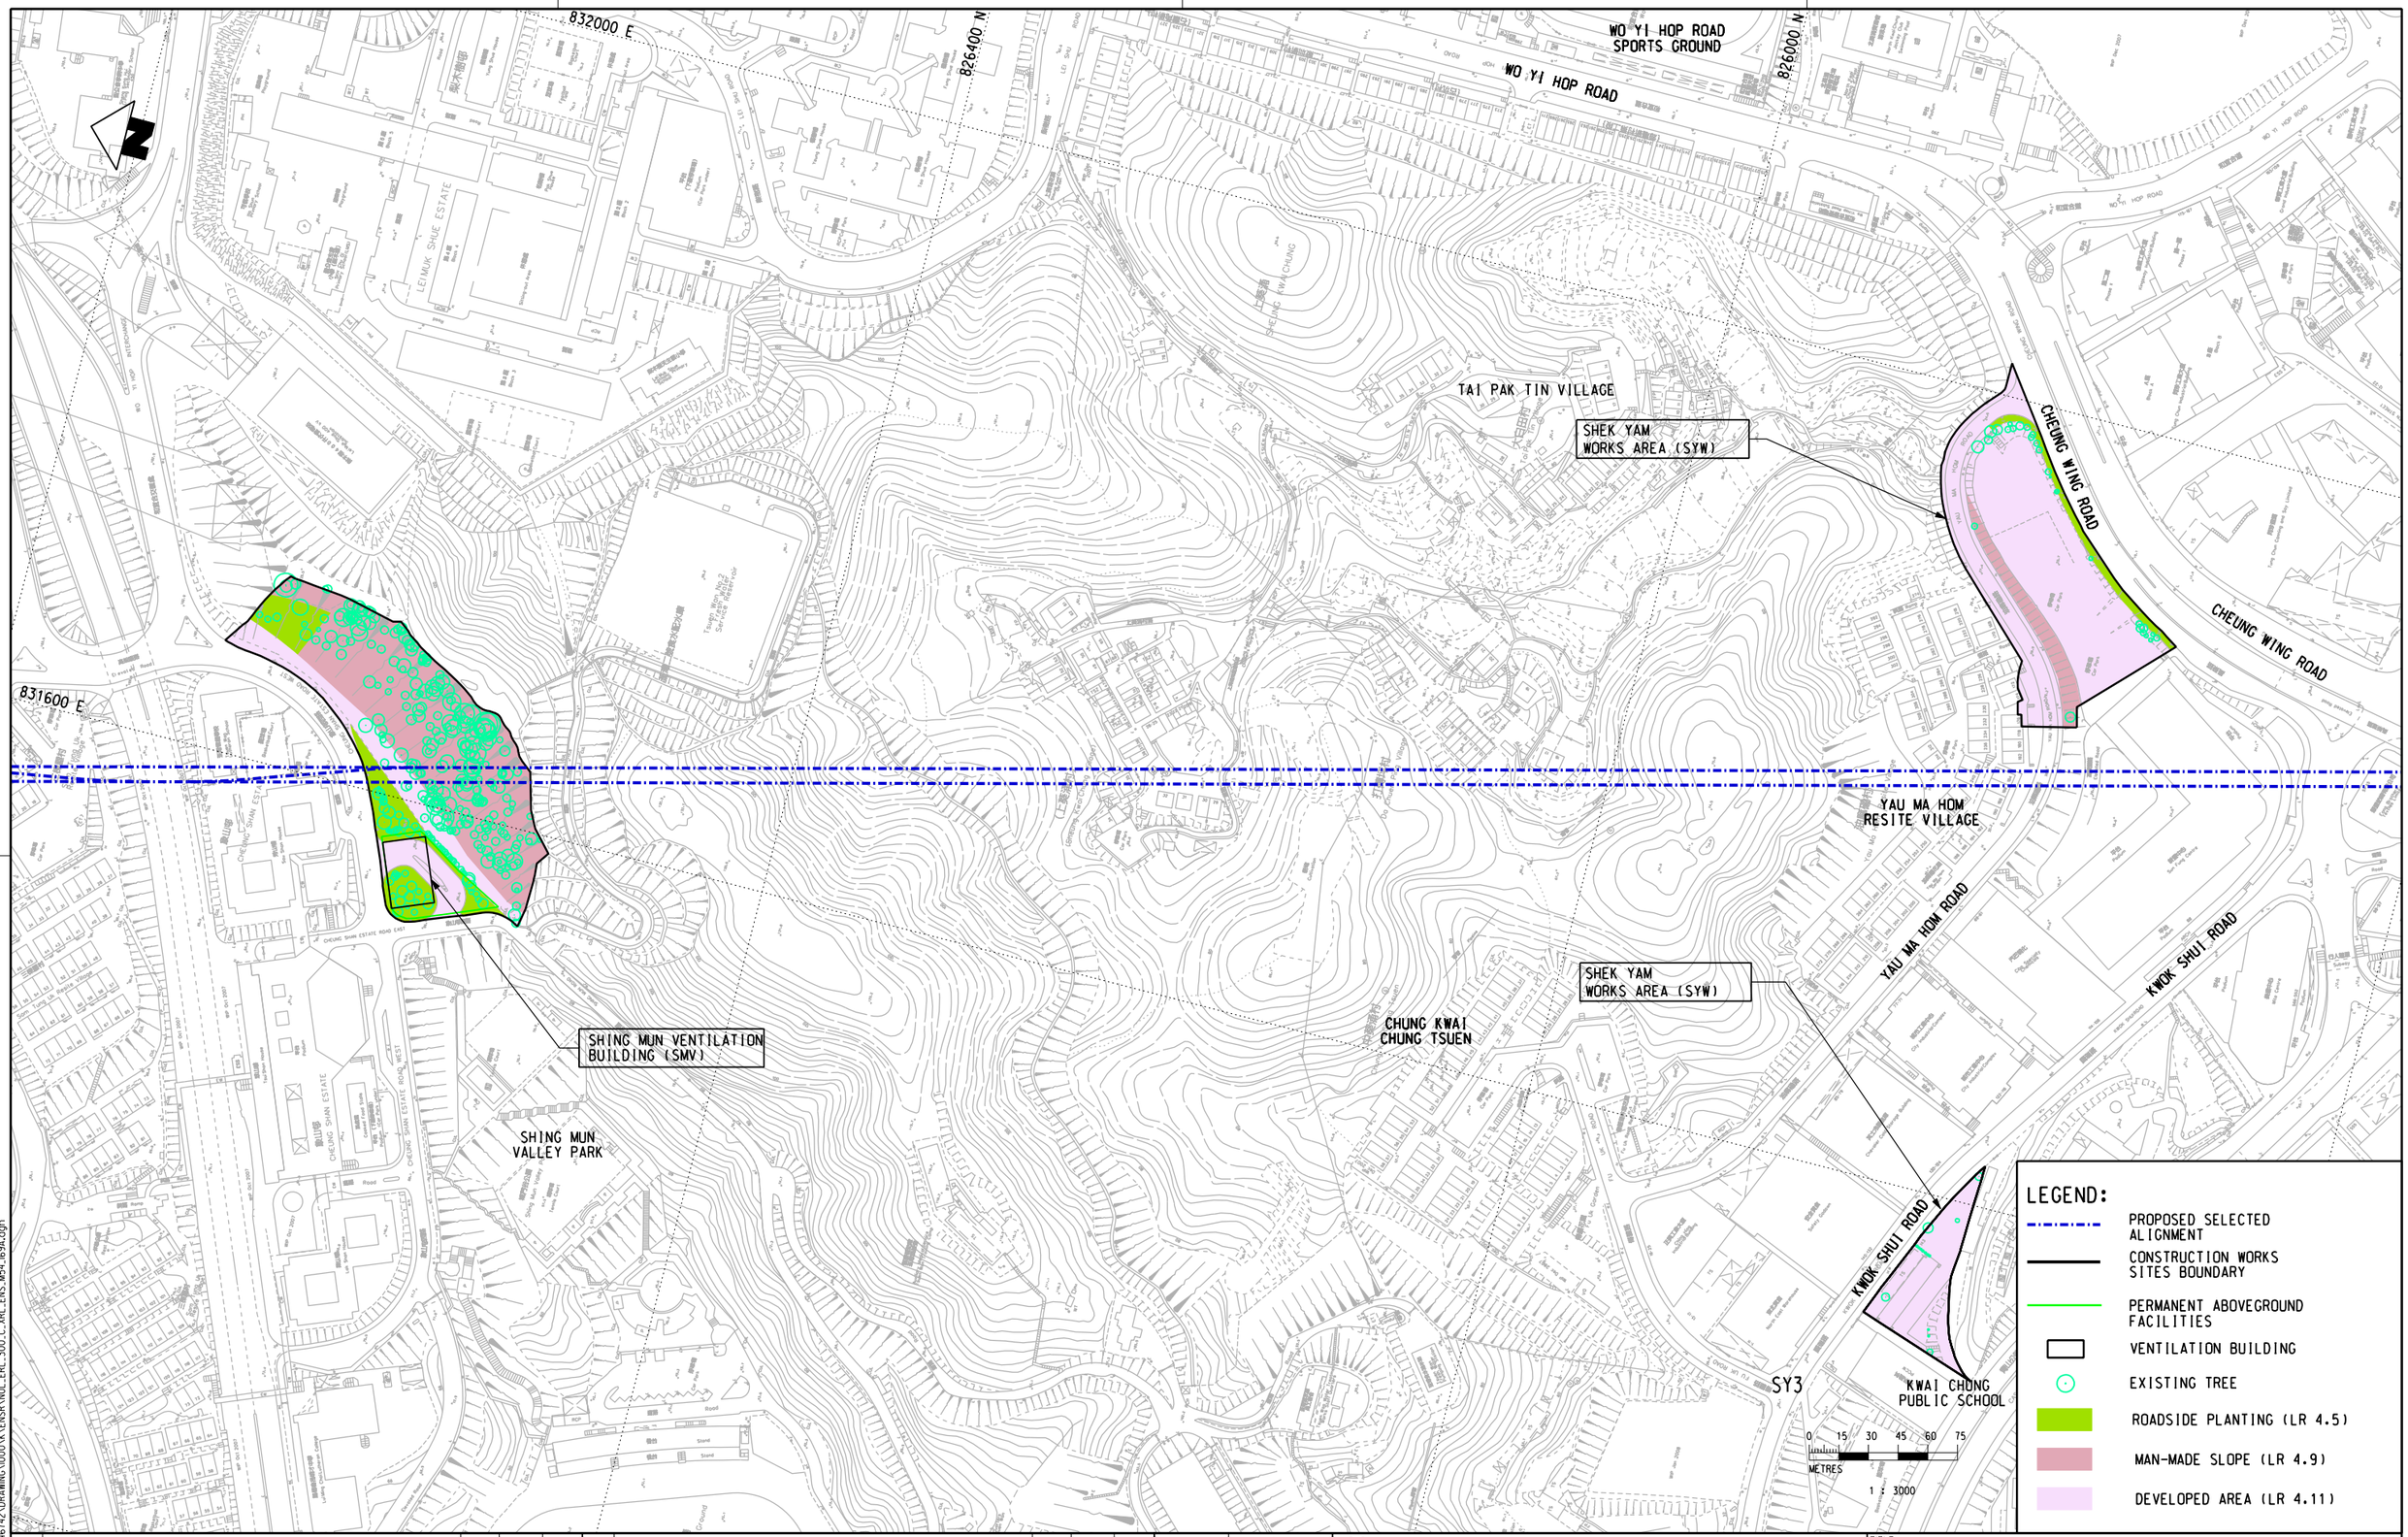


PLOT DRV: R:\ustnset\MTR\PLOTDRIVER\WINDOWS\A3 COLOUR.cpt
MODELNAME: Default
FILENAME: P:\projects\60046742\DRAWING\000\NOL\ENSR\NOL_ERL_300_C_XRL_ENS_M54_169A.dgn
PRINTED BY: DAWL
2009-6-24 14:50:06

| REV | DESCRIPTION | BY | DATE | APPROVED | REV | DESCRIPTION | BY | DATE | APPROVED |
|---|---|---|---|---|---|---|---|---|---|

| | |
|---|---|
| DRAWN | GXH |
| DESIGNED | TWF |
| CHECKED | KCC |
| APPROVED | PL |
| DATE | 19/AUG./2008 |

DO NOT SCALE DRAWINGS. ALL DIMENSIONS SHALL BE VERIFIED ON SITE.
© MTR CORPORATION LIMITED 2008 COPYRIGHT IN RESPECT OF THIS DRAWING / DOCUMENT IS OWNED BY THE MTR CORPORATION LIMITED OF HONG KONG. NO REPRODUCTION OF THE DRAWING / DOCUMENT OR ANY PART BY WHATEVER MEANS IS PERMITTED WITHOUT THE PRIOR WRITTEN CONSENT OF THE MTR CORPORATION LIMITED.

MTR
EXPRESS RAIL LINK
ORIGINATOR
ENSR | AECOM
CADD REF.
NOL_ERL_300_C_XRL_ENS_M54_169A.dgn

TITLE
# NOL / ERL-300
## ENVIRONMENTAL IMPACT ASSESSMENT
### DISTRIBUTION OF TREES AT SHING MUN VENTILATION BUILDING (SMV)

| SCALE | FIGURE NO. | REV. |
|---|---|---|
| 1 : 3000 (A3) | NOL/ERL/300/C/XRL/ENS/M54/169 | A |