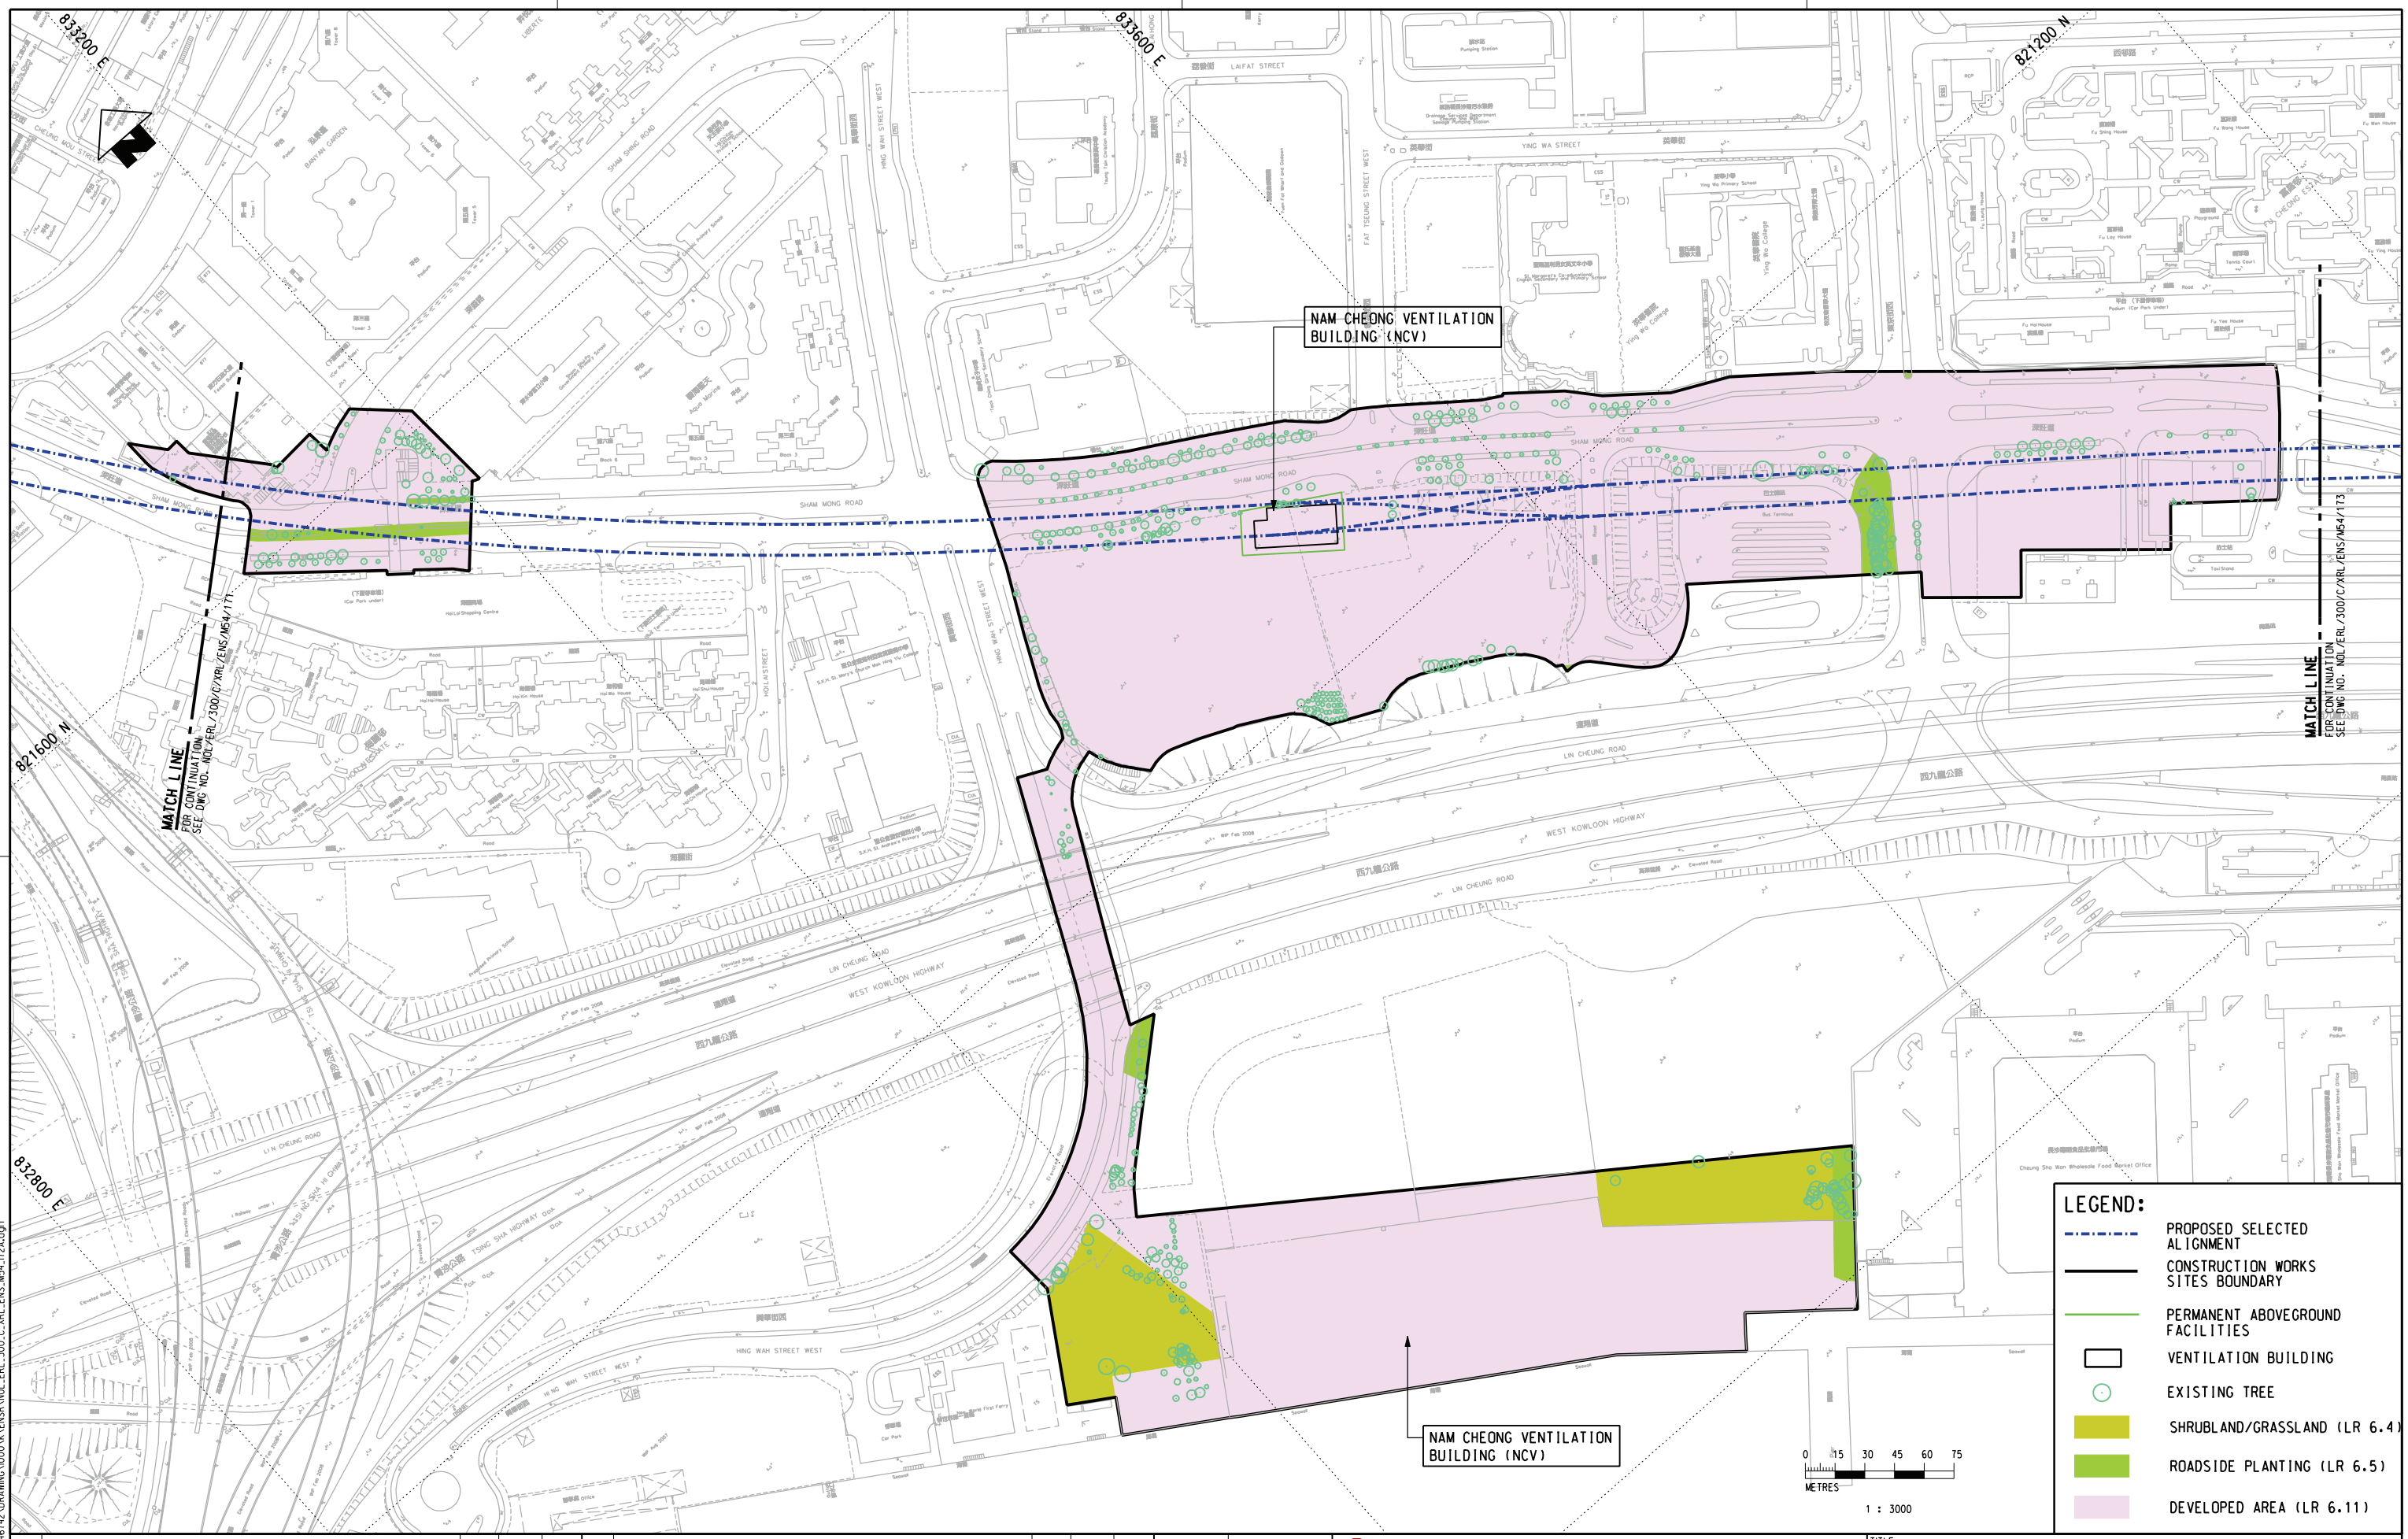


| REV | DESCRIPTION | BY | DATE | APPROVED | REV | DESCRIPTION | BY | DATE | APPROVED |
|---|---|---|---|---|---|---|---|---|---|

DRAWN
DESIGNED
CHECKED
APPROVED
DATE

DO NOT SCALE DRAWINGS. ALL DIMENSIONS SHALL BE VERIFIED ON SITE.
© MTR CORPORATION LIMITED 2008 COPYRIGHT IN RESPECT OF THIS DRAWING / DOCUMENT IS OWNED BY THE MTR CORPORATION LIMITED OF HONG KONG. NO REPRODUCTION OF THE DRAWING / DOCUMENT OR ANY PART BY WHATEVER MEANS IS PERMITTED WITHOUT THE PRIOR WRITTEN CONSENT OF THE MTR CORPORATION LIMITED.

MTR

EXPRESS RAIL LINK

ORIGINATOR

ENSR | AECOM

CADD REF. NOL_ERL_300_C_XRL_ENS_M54_172A.dgn

TITLE

# NOL / ERL-300
## ENVIRONMENTAL IMPACT ASSESSMENT
### DISTRIBUTION OF TREES AT NAM CHEONG VENTILATION BUILDING (NCV)

SCALE 1 : 3000 (A3)

FIGURE NO. NOL/ERL/300/C/XRL/ENS/M54/172

REV. A

PLOT DRV: R:\ustnset\MTR\PLOTDRIVER\WINDOWS\A3 COLOUR.plt
MODELNAME: Default PRINTED BY: ZHANXL 2009-6-21 16:37:47
FILENAME: p:\projects\60046742\DRAWING\000\K\ENSR\NOL_ERL_300_C_XRL_ENS_M54_172A.dgn