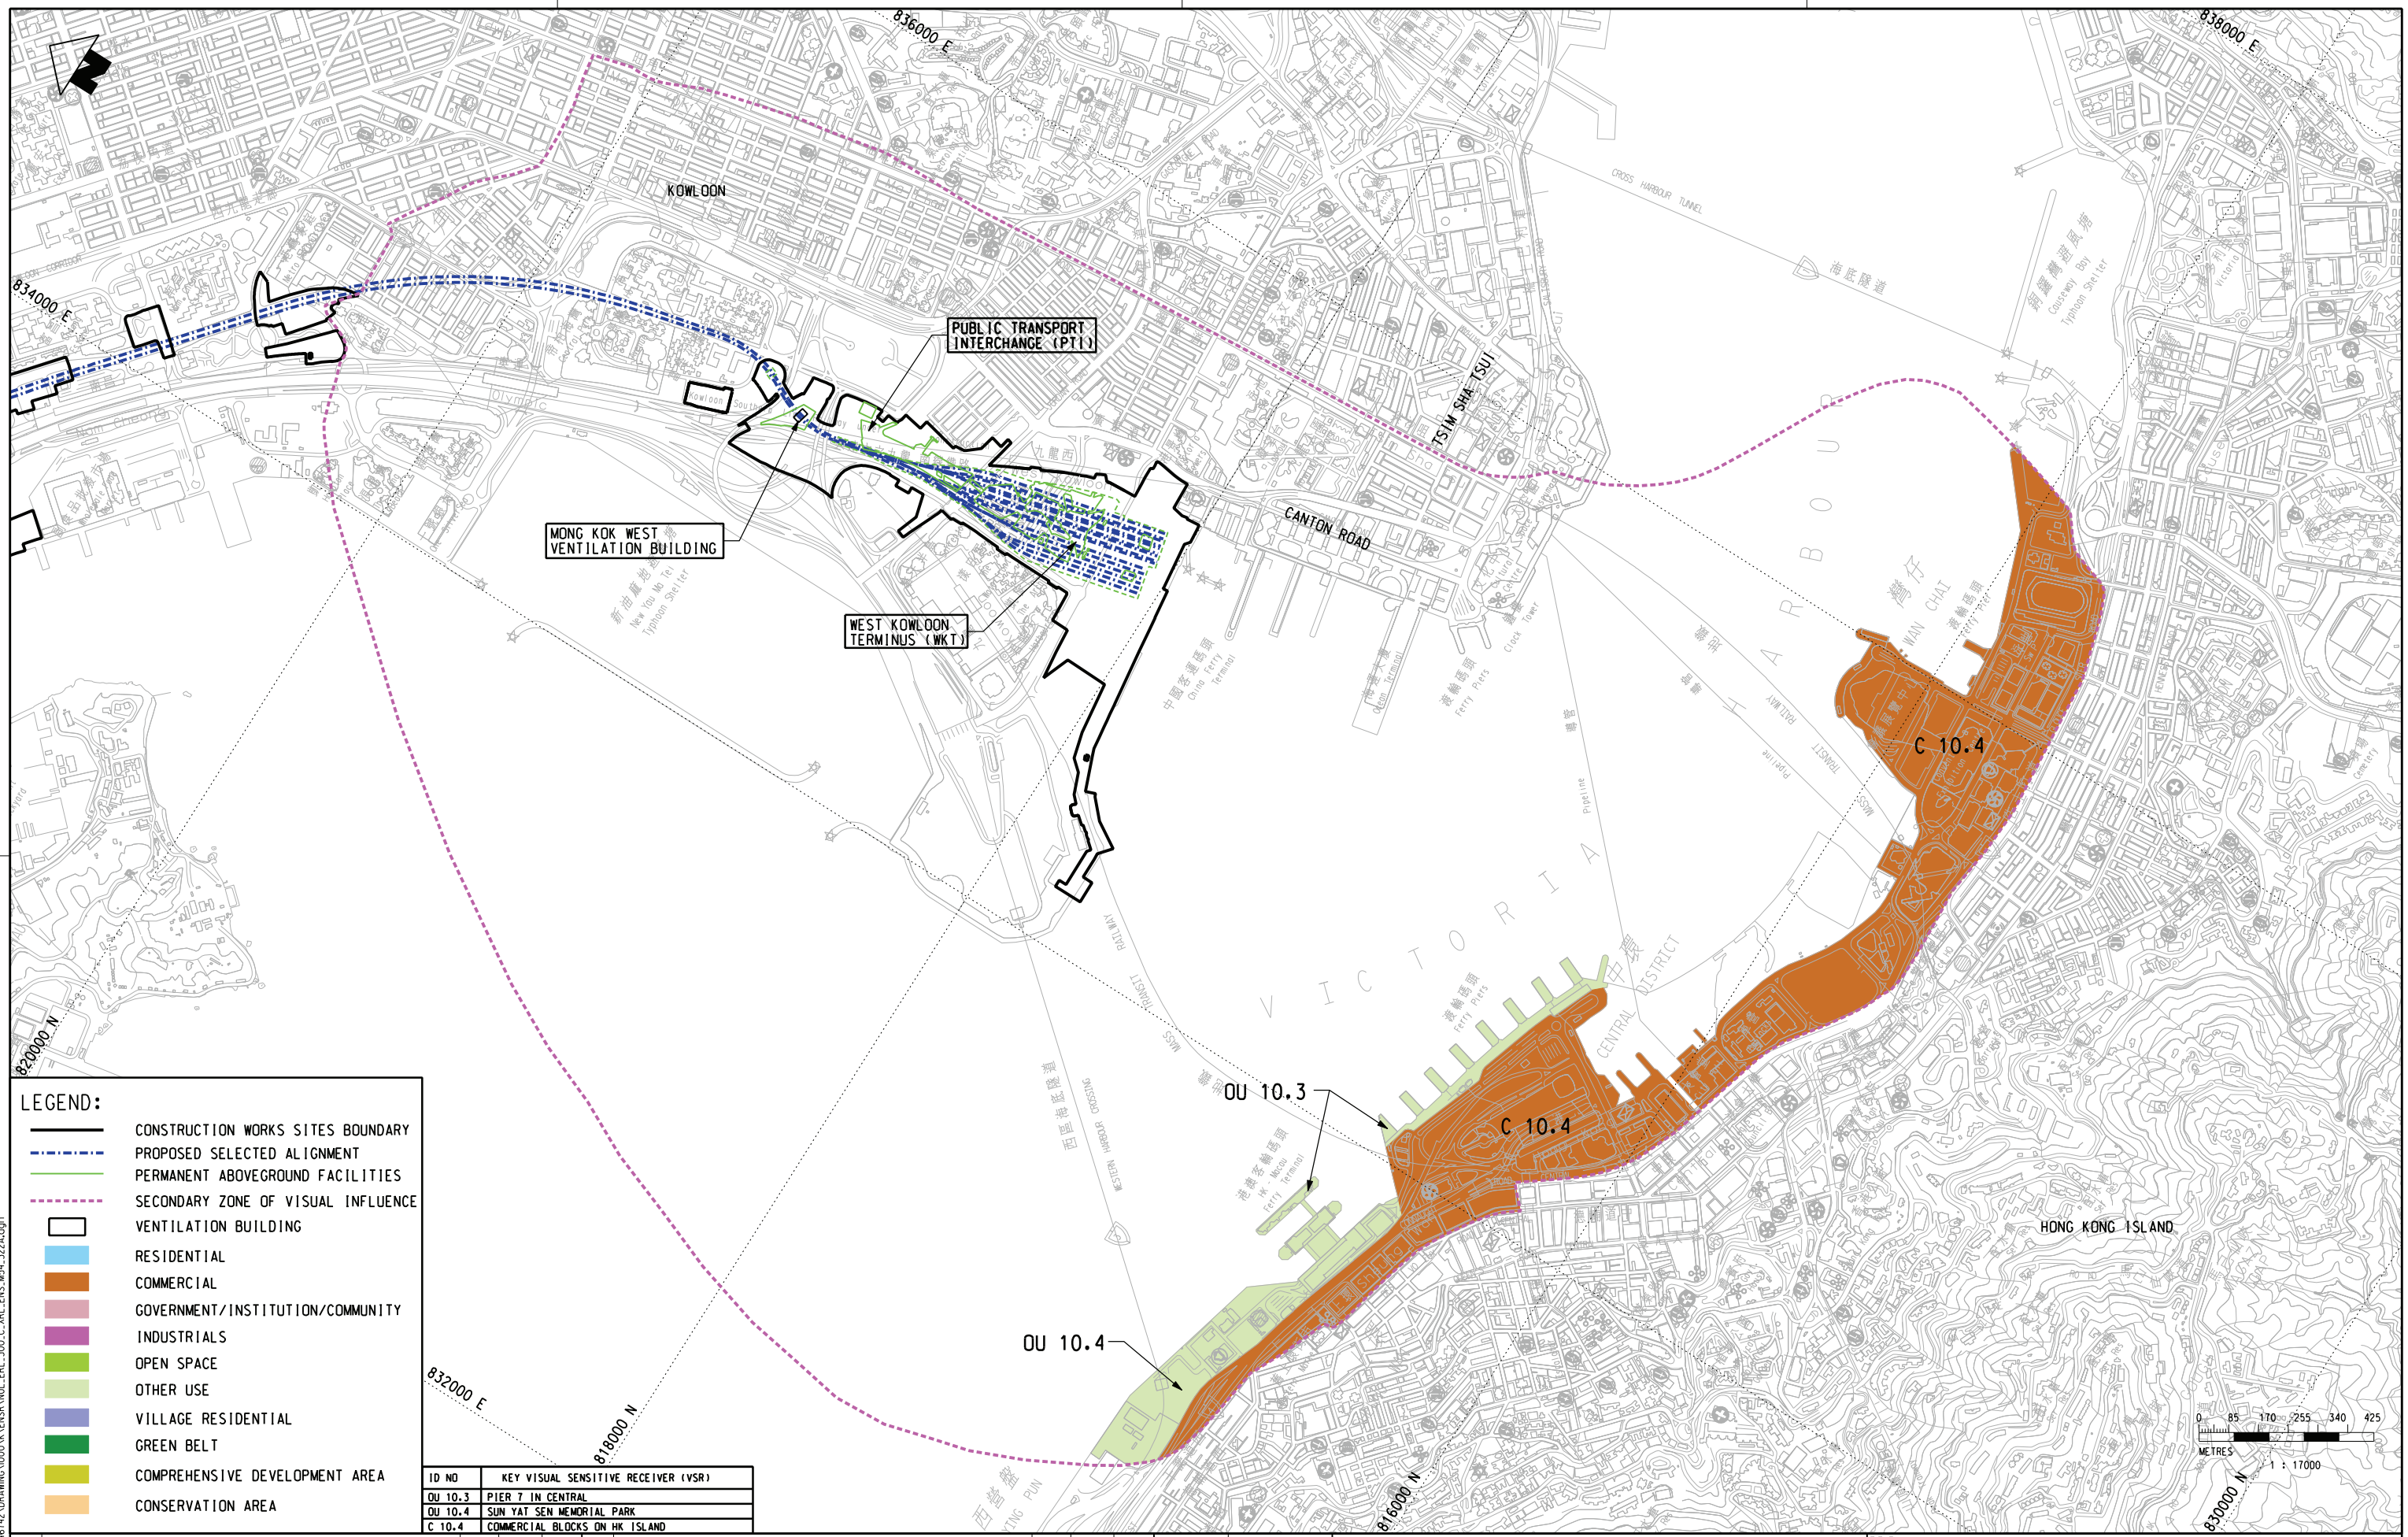

LEGEND:

- CONSTRUCTION WORKS SITES BOUNDARY
- PROPOSED SELECTED ALIGNMENT
- PERMANENT ABOVEGROUND FACILITIES
- SECONDARY ZONE OF VISUAL INFLUENCE
- VENTILATION BUILDING
- RESIDENTIAL
- COMMERCIAL
- GOVERNMENT/INSTITUTION/COMMUNITY
- INDUSTRIALS
- OPEN SPACE
- OTHER USE
- VILLAGE RESIDENTIAL
- GREEN BELT
- COMPREHENSIVE DEVELOPMENT AREA
- CONSERVATION AREA

ID NO	KEY VISUAL SENSITIVE RECEIVER (VSR)
OU 10.3	PIER 7 IN CENTRAL
OU 10.4	SUN YAT SEN MEMORIAL PARK
C 10.4	COMMERCIAL BLOCKS ON HK ISLAND

REV	DESCRIPTION	BY	DATE	APPROVED

REV	DESCRIPTION	BY	DATE	APPROVED

DRAWN	GXH
DESIGNED	TWF
CHECKED	KCC
APPROVED	PL
DATE	19/AUG./2008

DO NOT SCALE DRAWINGS. ALL DIMENSIONS SHALL BE VERIFIED ON SITE.
© MTR CORPORATION LIMITED 2008 COPYRIGHT IN RESPECT OF THIS DRAWING / DOCUMENT IS OWNED BY THE MTR CORPORATION LIMITED OF HONG KONG. NO REPRODUCTION OF THE DRAWING / DOCUMENT OR ANY PART BY WHATEVER MEANS IS PERMITTED WITHOUT THE PRIOR WRITTEN CONSENT OF THE MTR CORPORATION LIMITED.

MTR

EXPRESS RAIL LINK

ORIGINATOR

ENSR | AECOM

CADD REF. NOL_ERL_300_C_XRL_ENS_M54_322A.dgn

TITLE

NOL / ERL-300
ENVIRONMENTAL IMPACT ASSESSMENT
VISUAL SENSITIVE RECEIVERS AT MONG KOK WEST VENTILATION BUILDING (MKV) AND WEST KOWLOON TERMINUS (WKT)

SCALE 1 : 17000 (A3) | FIGURE NO. NOL/ERL/300/C/XRL/ENS/M54/322 | REV. A

PLOT DRV: R:\ustnset\MTR\PLOTDRIVER\WINDOWS\A3 COLOUR.pltPRINTED BY: DAKAL 2009-7-9 15:54:30
MODELNAME: Default
FILENAME: p:\projects\60046742\DRAWINGS\000\K\ENSR\NOL_ERL_300_C_XRL_ENS_M54_322A.dgn