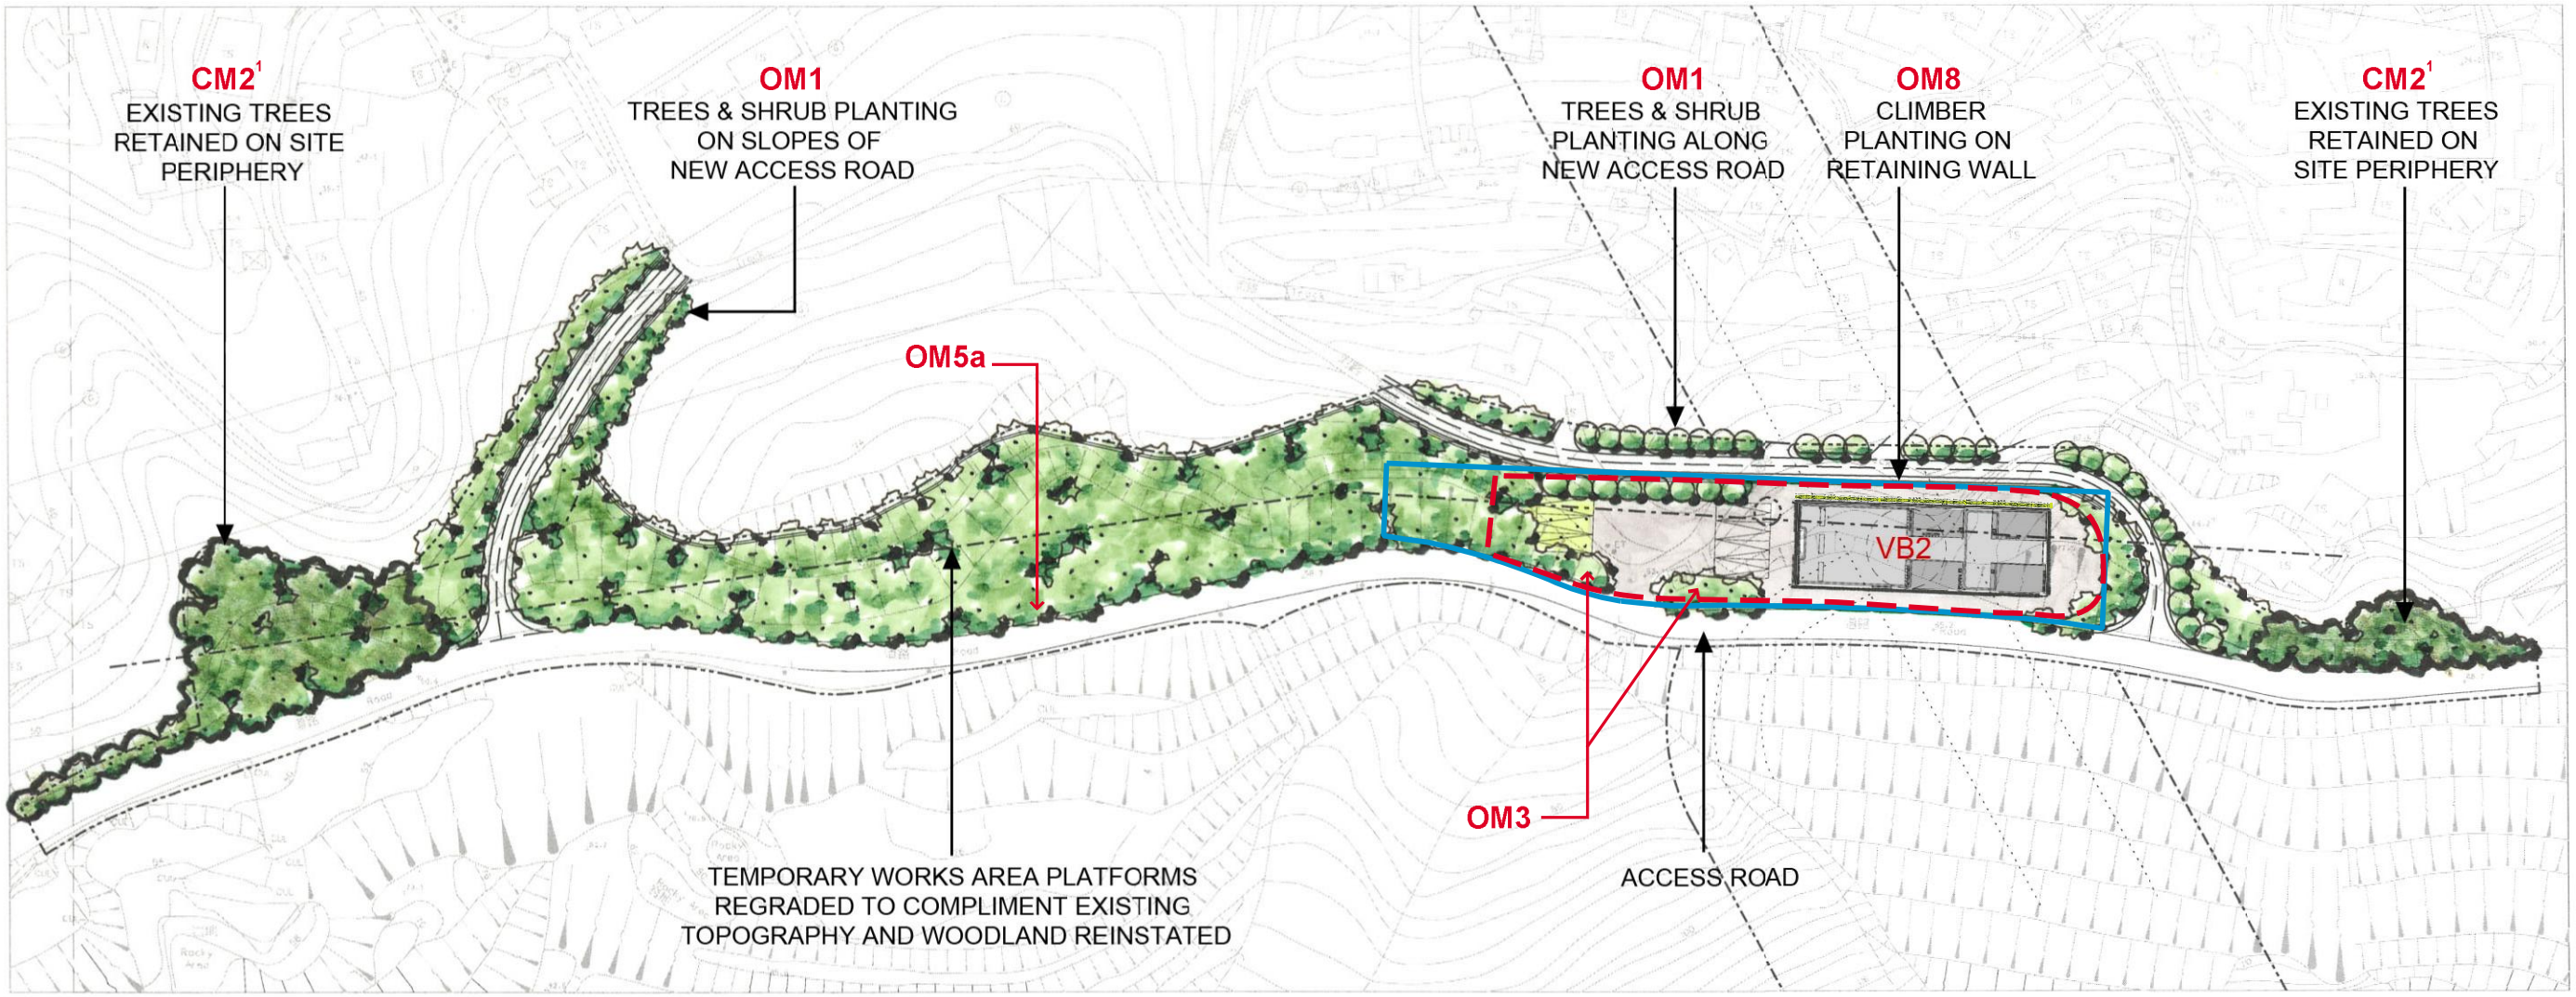

LEGEND:

- FENCELINE (WITH CLIMBER PLANTING)
- ACCESS ROAD / EVA (ASPHALT)
- FOOTPATH (CONCRETE BLOCK PAVING)
- PERMANENT SITE BOUNDARY
- PARKING (GRASS CELL)
- SHRUB PLANTING
- GRASS
- PROPOSED TREE PLANTING
- ROADSIDE TREE PLANTING
- VERTICAL GREEN WALL

NOTE:
This drawing does not indicate precise no. and locations of retained trees and compensatory trees.
The precise no. of trees to be retained, transplanted, fell and compensated shall be determined and agreed separately with government during the Tree Felling Application process under ETWB TC 3/2006.

Landscaping features and form of structures shown in drawing are indicative only.

SCALE 1 : 1,500
0 20 40 60 80m

REV	DESCRIPTION	BY	DATE	APPROVED

DRAWN	-
DESIGNED	-
CHECKED	-
APPROVED	-
DATE	MAY / 2009

DO NOT SCALE DRAWINGS. ALL DIMENSIONS SHALL BE VERIFIED ON SITE.
© MTR CORPORATION LIMITED 2008 COPYRIGHT IN RESPECT OF THIS DRAWING / DOCUMENT IS OWNED BY THE MTR CORPORATION LIMITED OF HONG KONG. NO REPRODUCTION OF THE DRAWING / DOCUMENT OR ANY PART BY WHATEVER MEANS IS PERMITTED WITHOUT THE PRIOR WRITTEN CONSENT OF THE MTR CORPORATION LIMITED.

MTR
EXPRESS RAIL LINK
ORIGINATOR
ENSR | AECOM
CADD REF.

TITLE
NOL / ERL-300
ENVIRONMENTAL IMPACT ASSESSMENT
Landscape Plan at Ngau Tam Mei Ventilation Building (NTV)

SCALE	FIGURE NO.	REV.
NTS	NOL/ERL/300/C/XRL/ENS/M54/604	C