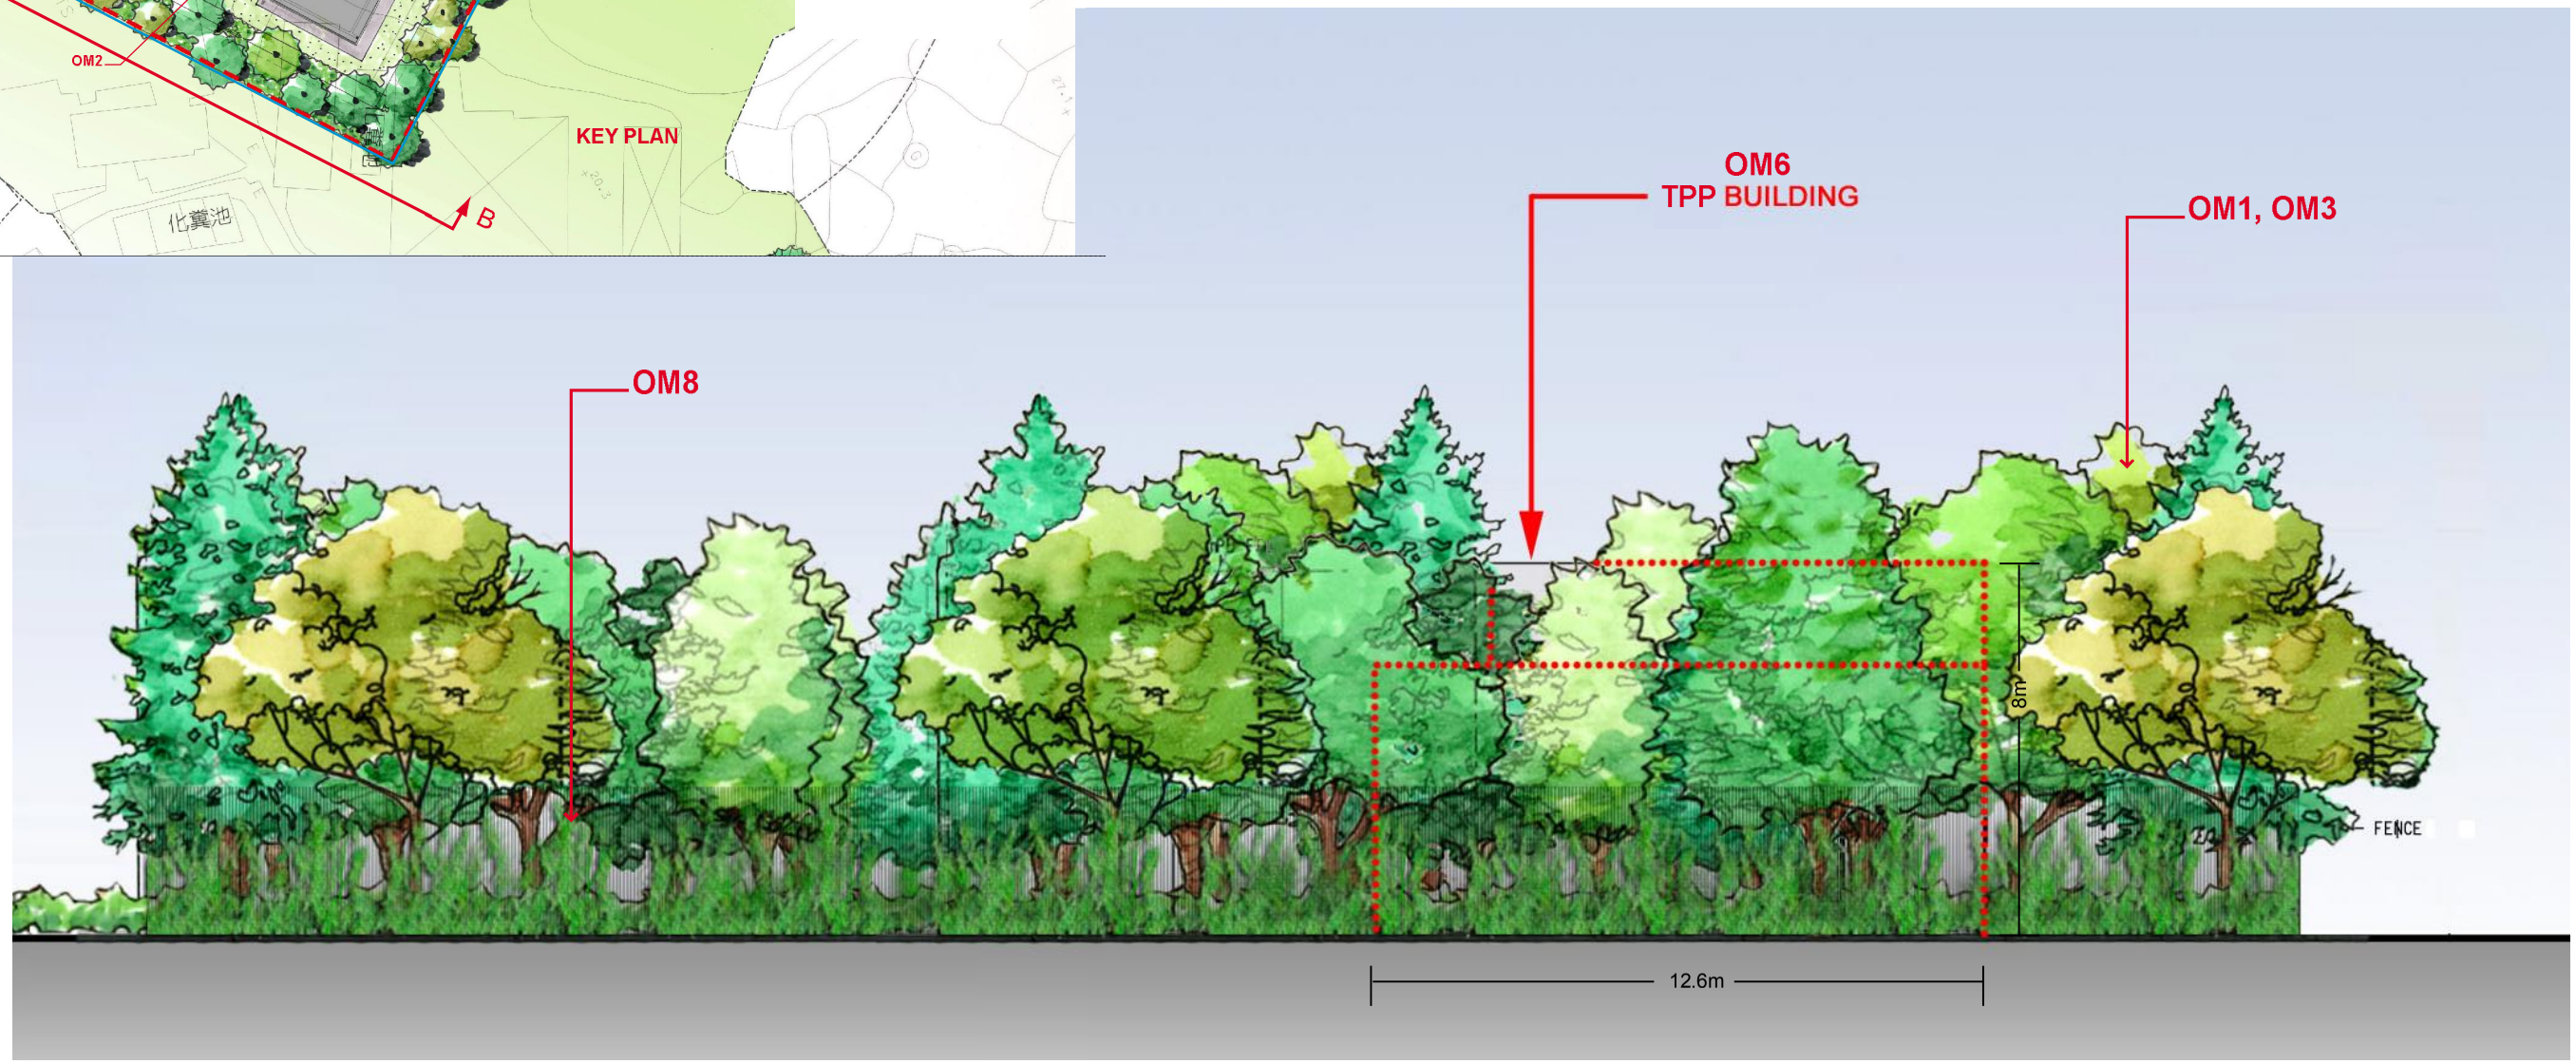

SECTION B- B

NOTE:
This drawing does not indicate precise no. and locations of retained trees and compensatory trees.
The precise no. of trees to be retained, transplanted, fell and compensated shall be determined and agreed separately with government during the Tree Felling Application process under ETWB TC 3/2006.

Landscaping features and form of structures shown in drawing are indicative only.

REV	DESCRIPTION	BY	DATE	APPROVED	REV	DESCRIPTION	BY	DATE	APPROVED

DRAWN	-
DESIGNED	-
CHECKED	-
APPROVED	-
DATE	MAY / 2009

MTR
EXPRESS RAIL LINK
ORIGINATOR
ENSR | AECOM
CADD REF.

TITLE
NOL / ERL-300
ENVIRONMENTAL IMPACT ASSESSMENT
Landscape Section at Tai Kong Po Emergency Access Point (TPP)

SCALE	FIGURE NO.	REV.
NTS	NOL/ERL/300/C/XRL/ENS/M54/611	C