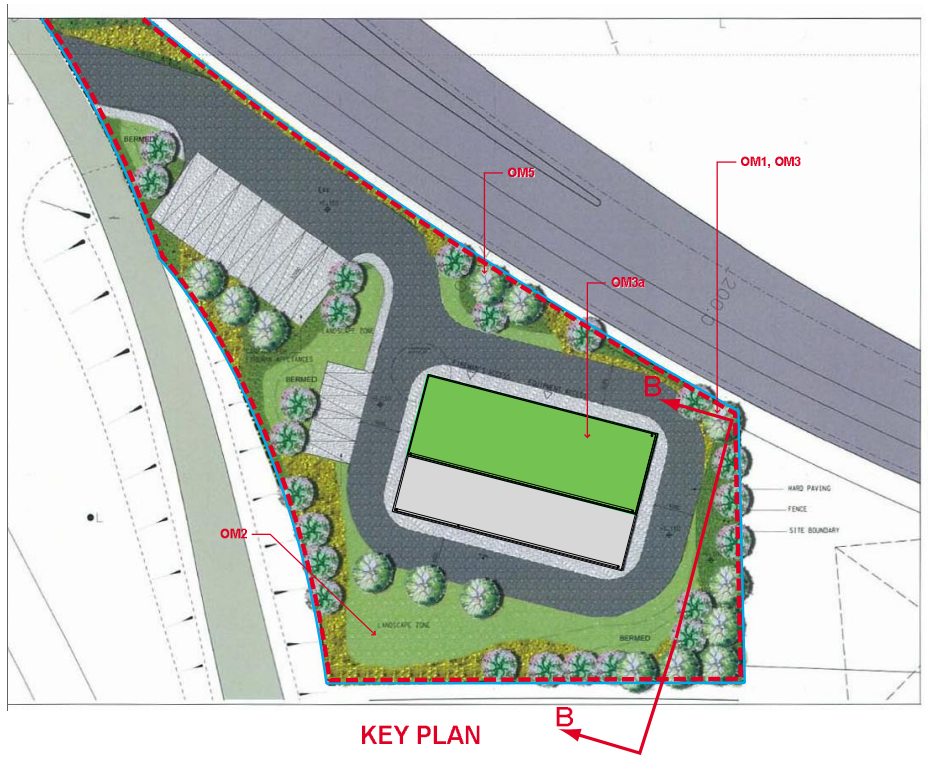

KEY PLAN

N

VB 8: MONGKOK WEST

LEGEND:

- E.V.A HARD PAVING
- PARKING & FOOTPATH
- GRASS COVERED
- SHRUB PLANTING 1
- SHRUB PLANTING 2
- PROPOSED HEAVY STANDARD TREES
- PROPOSED SEMI-MATURE TREES
- PERMANENT SITE BOUNDARY
- FENCELINE

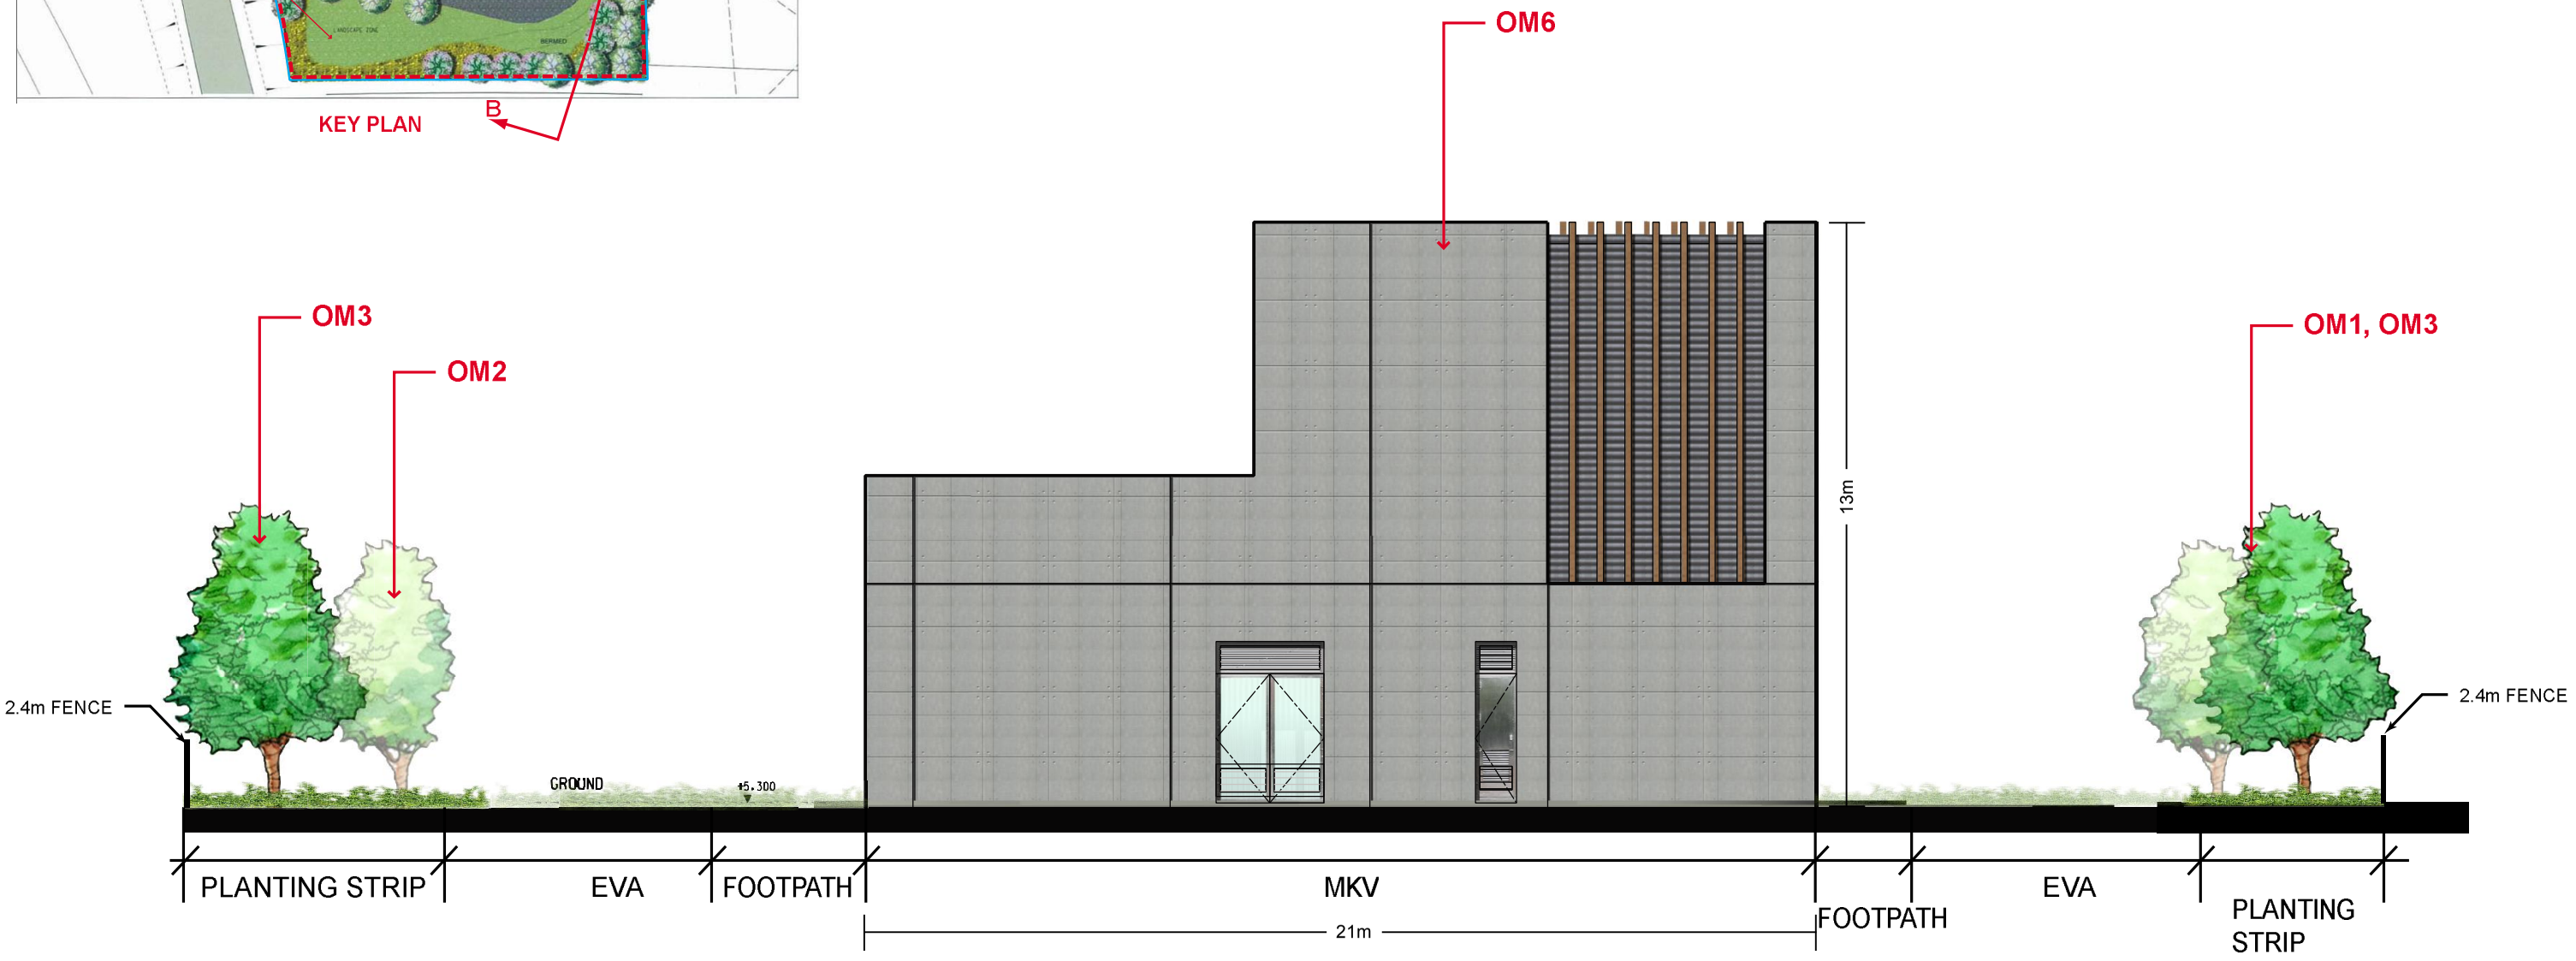

SECTION B- B

NOTE:

This drawing does not indicate precise no. and locations of retained trees and compensatory trees.
The precise no. of trees to be retained, transplanted, fell and compensated shall be determined and agreed separately with government during the Tree Felling Application process under ETWB TC 3/2006.

Landscaping features and form of structures shown in drawing are indicative only.

REV	DESCRIPTION	BY	DATE	APPROVED	REV	DESCRIPTION	BY	DATE	APPROVED

DRAWN	YJP
DESIGNED	TWF
CHECKED	KCC
APPROVED	PL
DATE	MAY / 2009

DO NOT SCALE DRAWINGS. ALL DIMENSIONS SHALL BE VERIFIED ON SITE.
© MTR CORPORATION LIMITED 2008 COPYRIGHT IN RESPECT OF THIS DRAWING / DOCUMENT IS OWNED BY THE MTR CORPORATION LIMITED OF HONG KONG. NO REPRODUCTION OF THE DRAWING / DOCUMENT OR ANY PART BY WHATEVER MEANS IS PERMITTED WITHOUT THE PRIOR WRITTEN CONSENT OF THE MTR CORPORATION LIMITED.

MTR

EXPRESS RAIL LINK

ORIGINATOR

ENSR | AECOM

CADD REF.

TITLE

NOL/ERL-300
ENVIRONMENTAL IMPACT ASSESSMENT
Landscape Section at Mong Kok West Ventilation Building (MKV)

SCALE	FIGURE NO.	REV.
NTS	NOL/ERL/300/C/XRL/ENS/M54/630	C