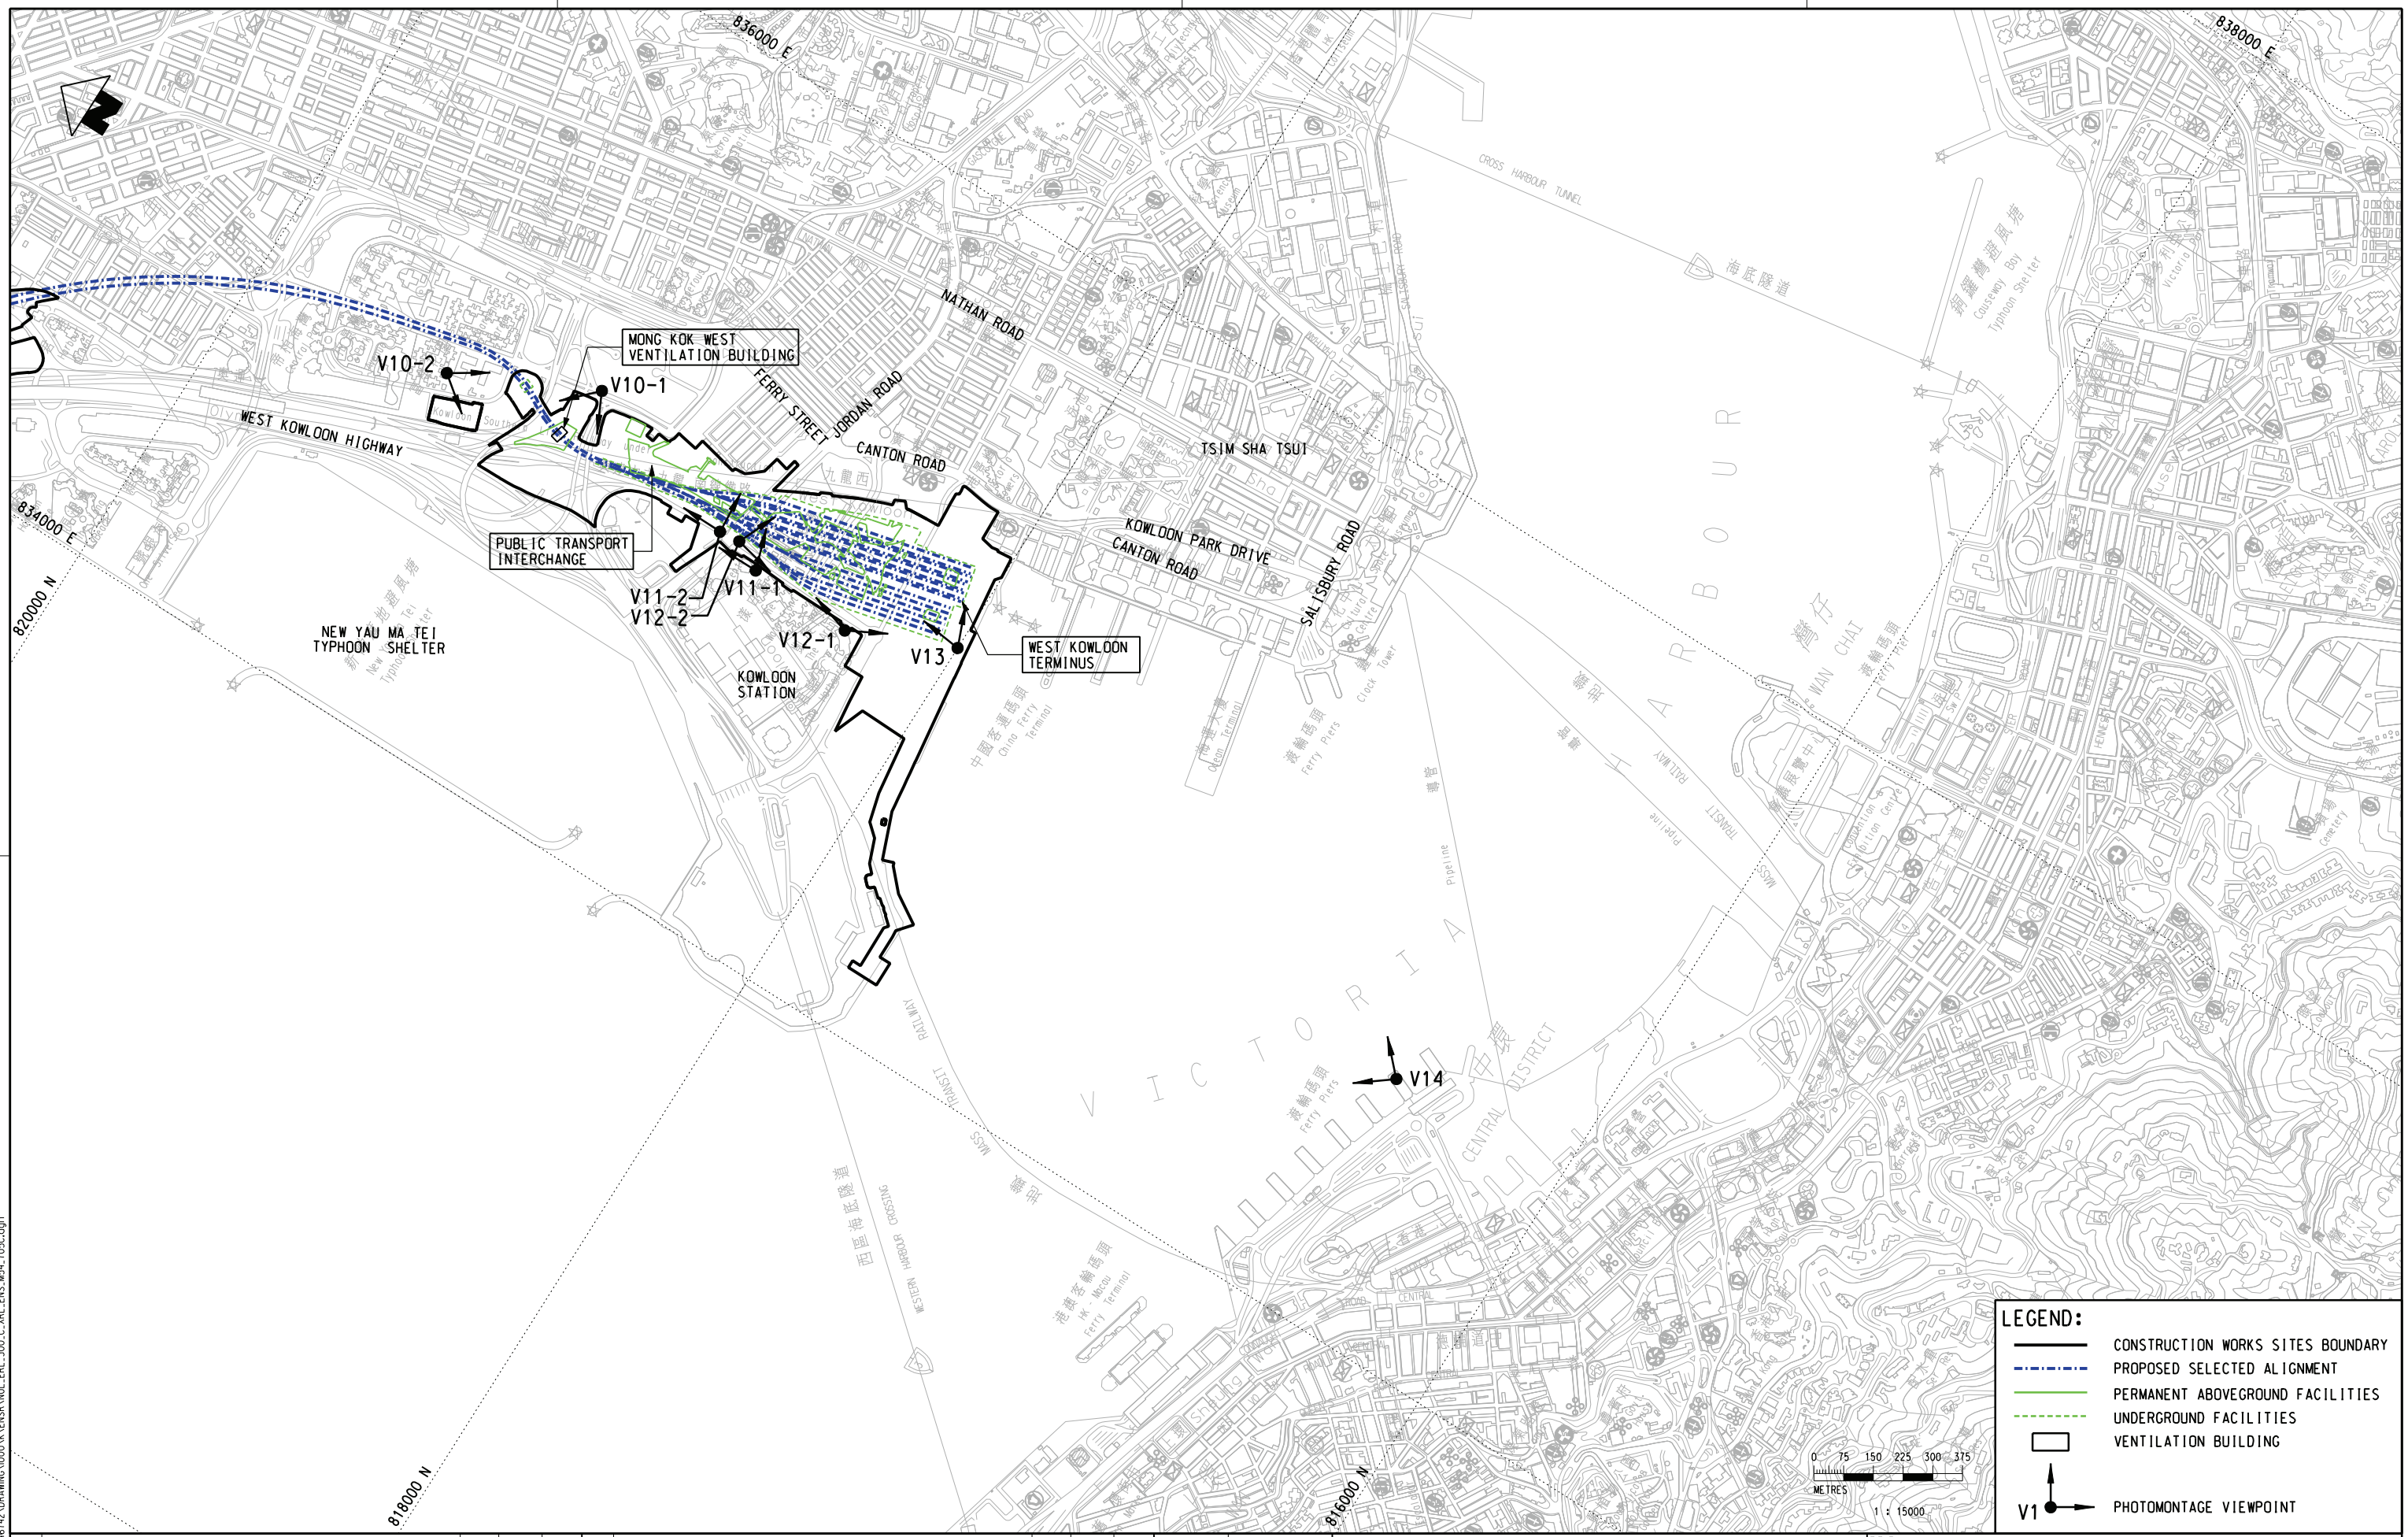

LEGEND:

- CONSTRUCTION WORKS SITES BOUNDARY
- PROPOSED SELECTED ALIGNMENT
- PERMANENT ABOVEGROUND FACILITIES
- UNDERGROUND FACILITIES
- VENTILATION BUILDING
- V1 PHOTOMONTAGE VIEWPOINT

REV	DESCRIPTION	BY	DATE	APPROVED

DRAWN	GXH
DESIGNED	TWF
CHECKED	KCC
APPROVED	PL
DATE	19/AUG./2008

DO NOT SCALE DRAWINGS. ALL DIMENSIONS SHALL BE VERIFIED ON SITE.
© MTR CORPORATION LIMITED 2008 COPYRIGHT IN RESPECT OF THIS DRAWING / DOCUMENT IS OWNED BY THE MTR CORPORATION LIMITED OF HONG KONG. NO REPRODUCTION OF THE DRAWING / DOCUMENT OR ANY PART BY WHATEVER MEANS IS PERMITTED WITHOUT THE PRIOR WRITTEN CONSENT OF THE MTR CORPORATION LIMITED.

MTR

EXPRESS RAIL LINK

ORIGINATOR

ENSR | AECOM

CADD REF.
NOL_ERL_300_C_XRL_ENS_M54_705C.dgn

TITLE
NOL / ERL-300
ENVIRONMENTAL IMPACT ASSESSMENT
PHOTOMONTAGE VIEWPOINT LOCATIONS

SCALE
1 : 15000 (A3)

FIGURE NO.
NOL/ERL/300/C/XRL/ENS/M54/705

REV.
C

PLOT DRV: R:\ustrset\MTR\PLOTDRV\ERWINDOWS\A3 COLOUR.cpt
MODELNAME: Default PRINTED BY: DAWL 2009-6-22 10:30:07
FILENAME: p:\projects\60046742\DRAWING\000\XC\ENSR\NOL_ERL_300_C_XRL_ENS_M54_705C.dgn