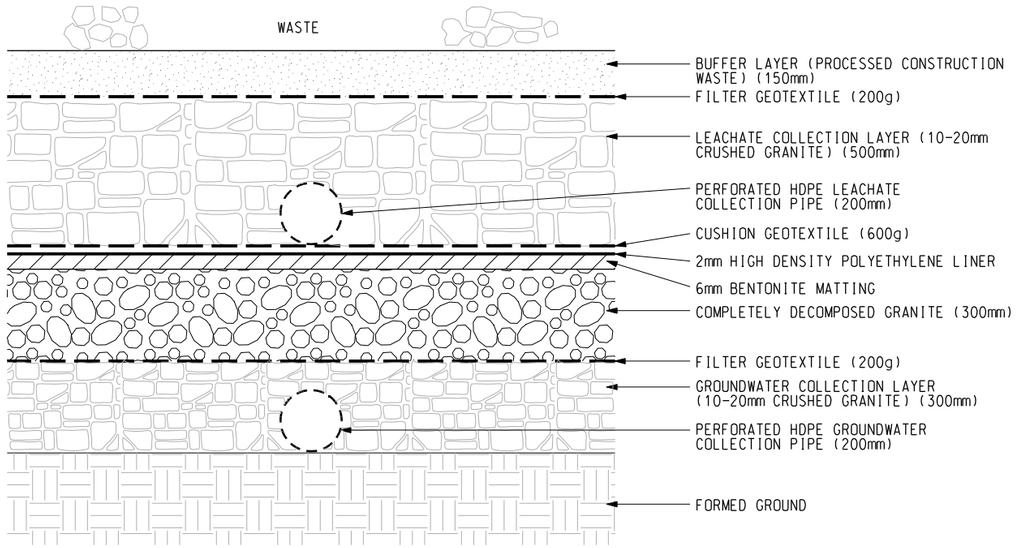

TYPICAL DETAILS OF IMPERMEABLE LINER

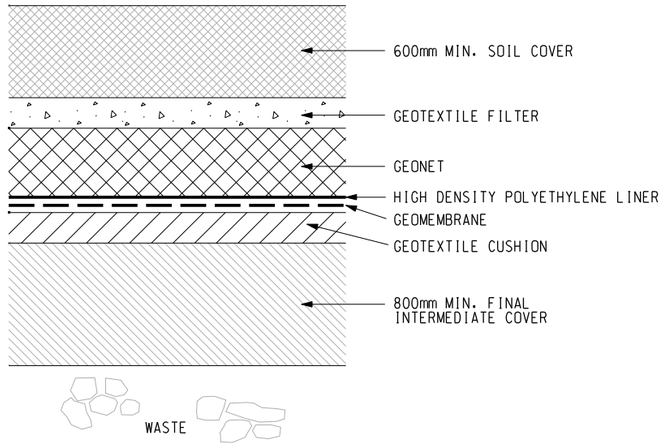

TYPICAL FINAL CAPPING

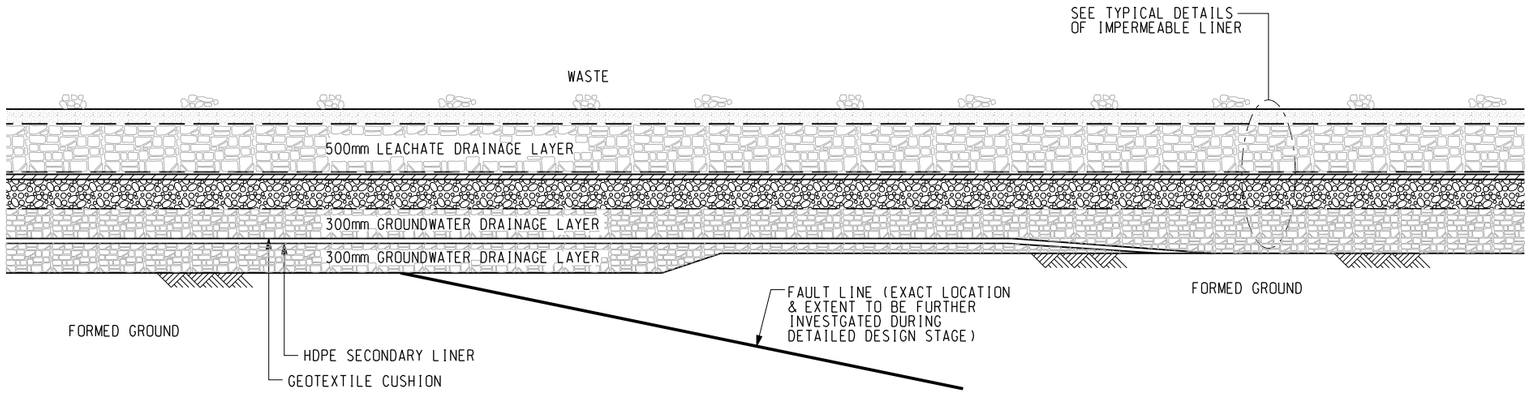

INSTALLATION OF LINER NEAR FAULT LINE

Rev	Description	By	Date

Consultant

ARUP 奧雅納工程顧問 Ove Arup & Partners Hong Kong Limited

Project title

Agreement No. CE 43/2006 (EP)
West New Territories (WENT)
Landfill Extensions
Feasibility Study

Drawing title

LANDFILL LINER AND FINAL CAPPING DETAILS

Drawing no.	Rev.
FIGURE 7.3	-

Drawn	Date	Checked	Approved
CN	06/08	PM	FW

Scale	Status
N.T.S.	PRELIMINARY

COPYRIGHT RESERVED

環境保護署 廢物設施組
Environmental Protection Department Waste Facilities Group

Printed by : reman yick 14/7/2009
Filename : J:\24929\Arup\Civil\Sketch\EIA-Report\24929_EIA-FIG7_3.dgn