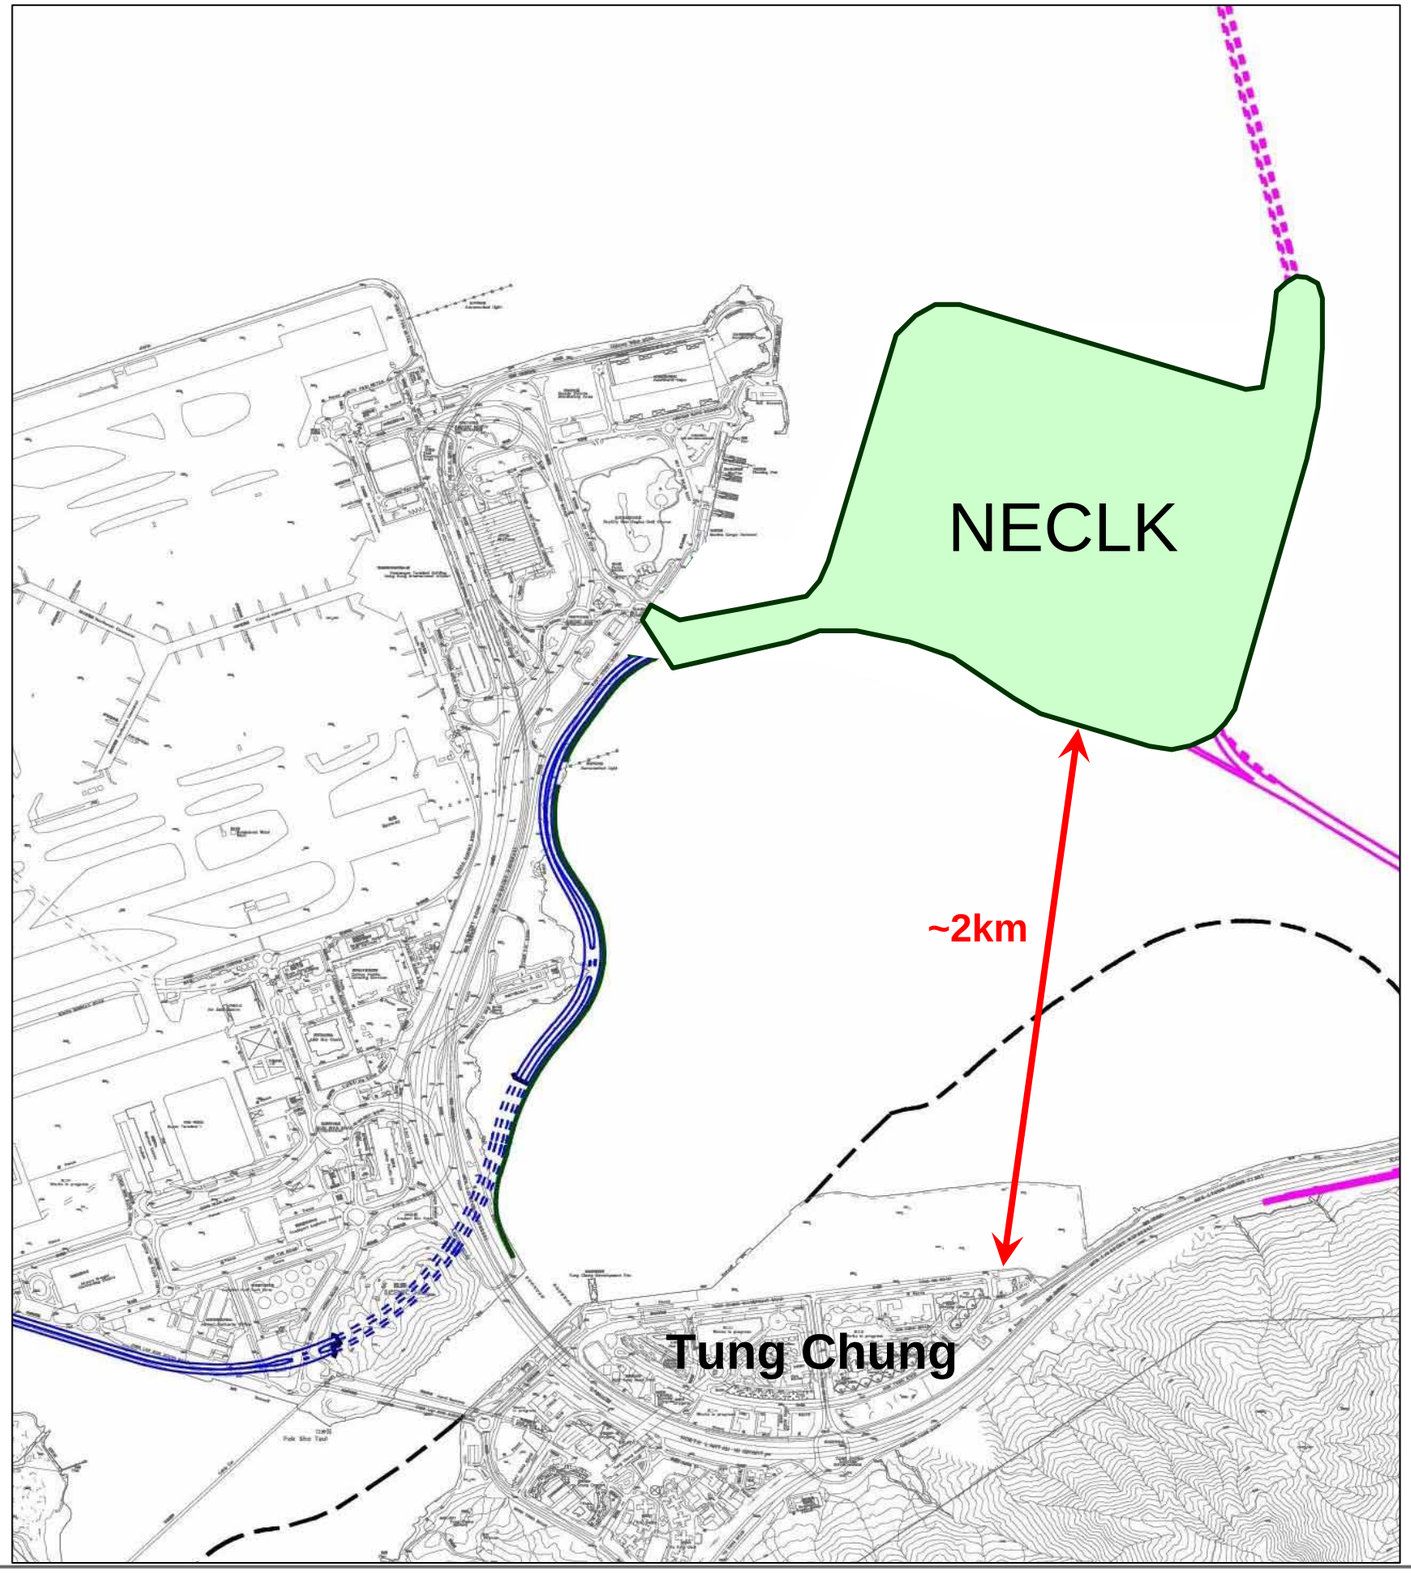

路政署
HIGHWAYS DEPARTMENT
港珠澳大橋香港工程管理處
Hong Kong - Zhuhai - Macao Bridge
Hong Kong Project Management Office

ARUP
奧雅納工程顧問
Ove Arup & Partners
Hong Kong Limited

Drawing Title

HKBCF – Option NECLK

Drawing No.

Figure 3.15