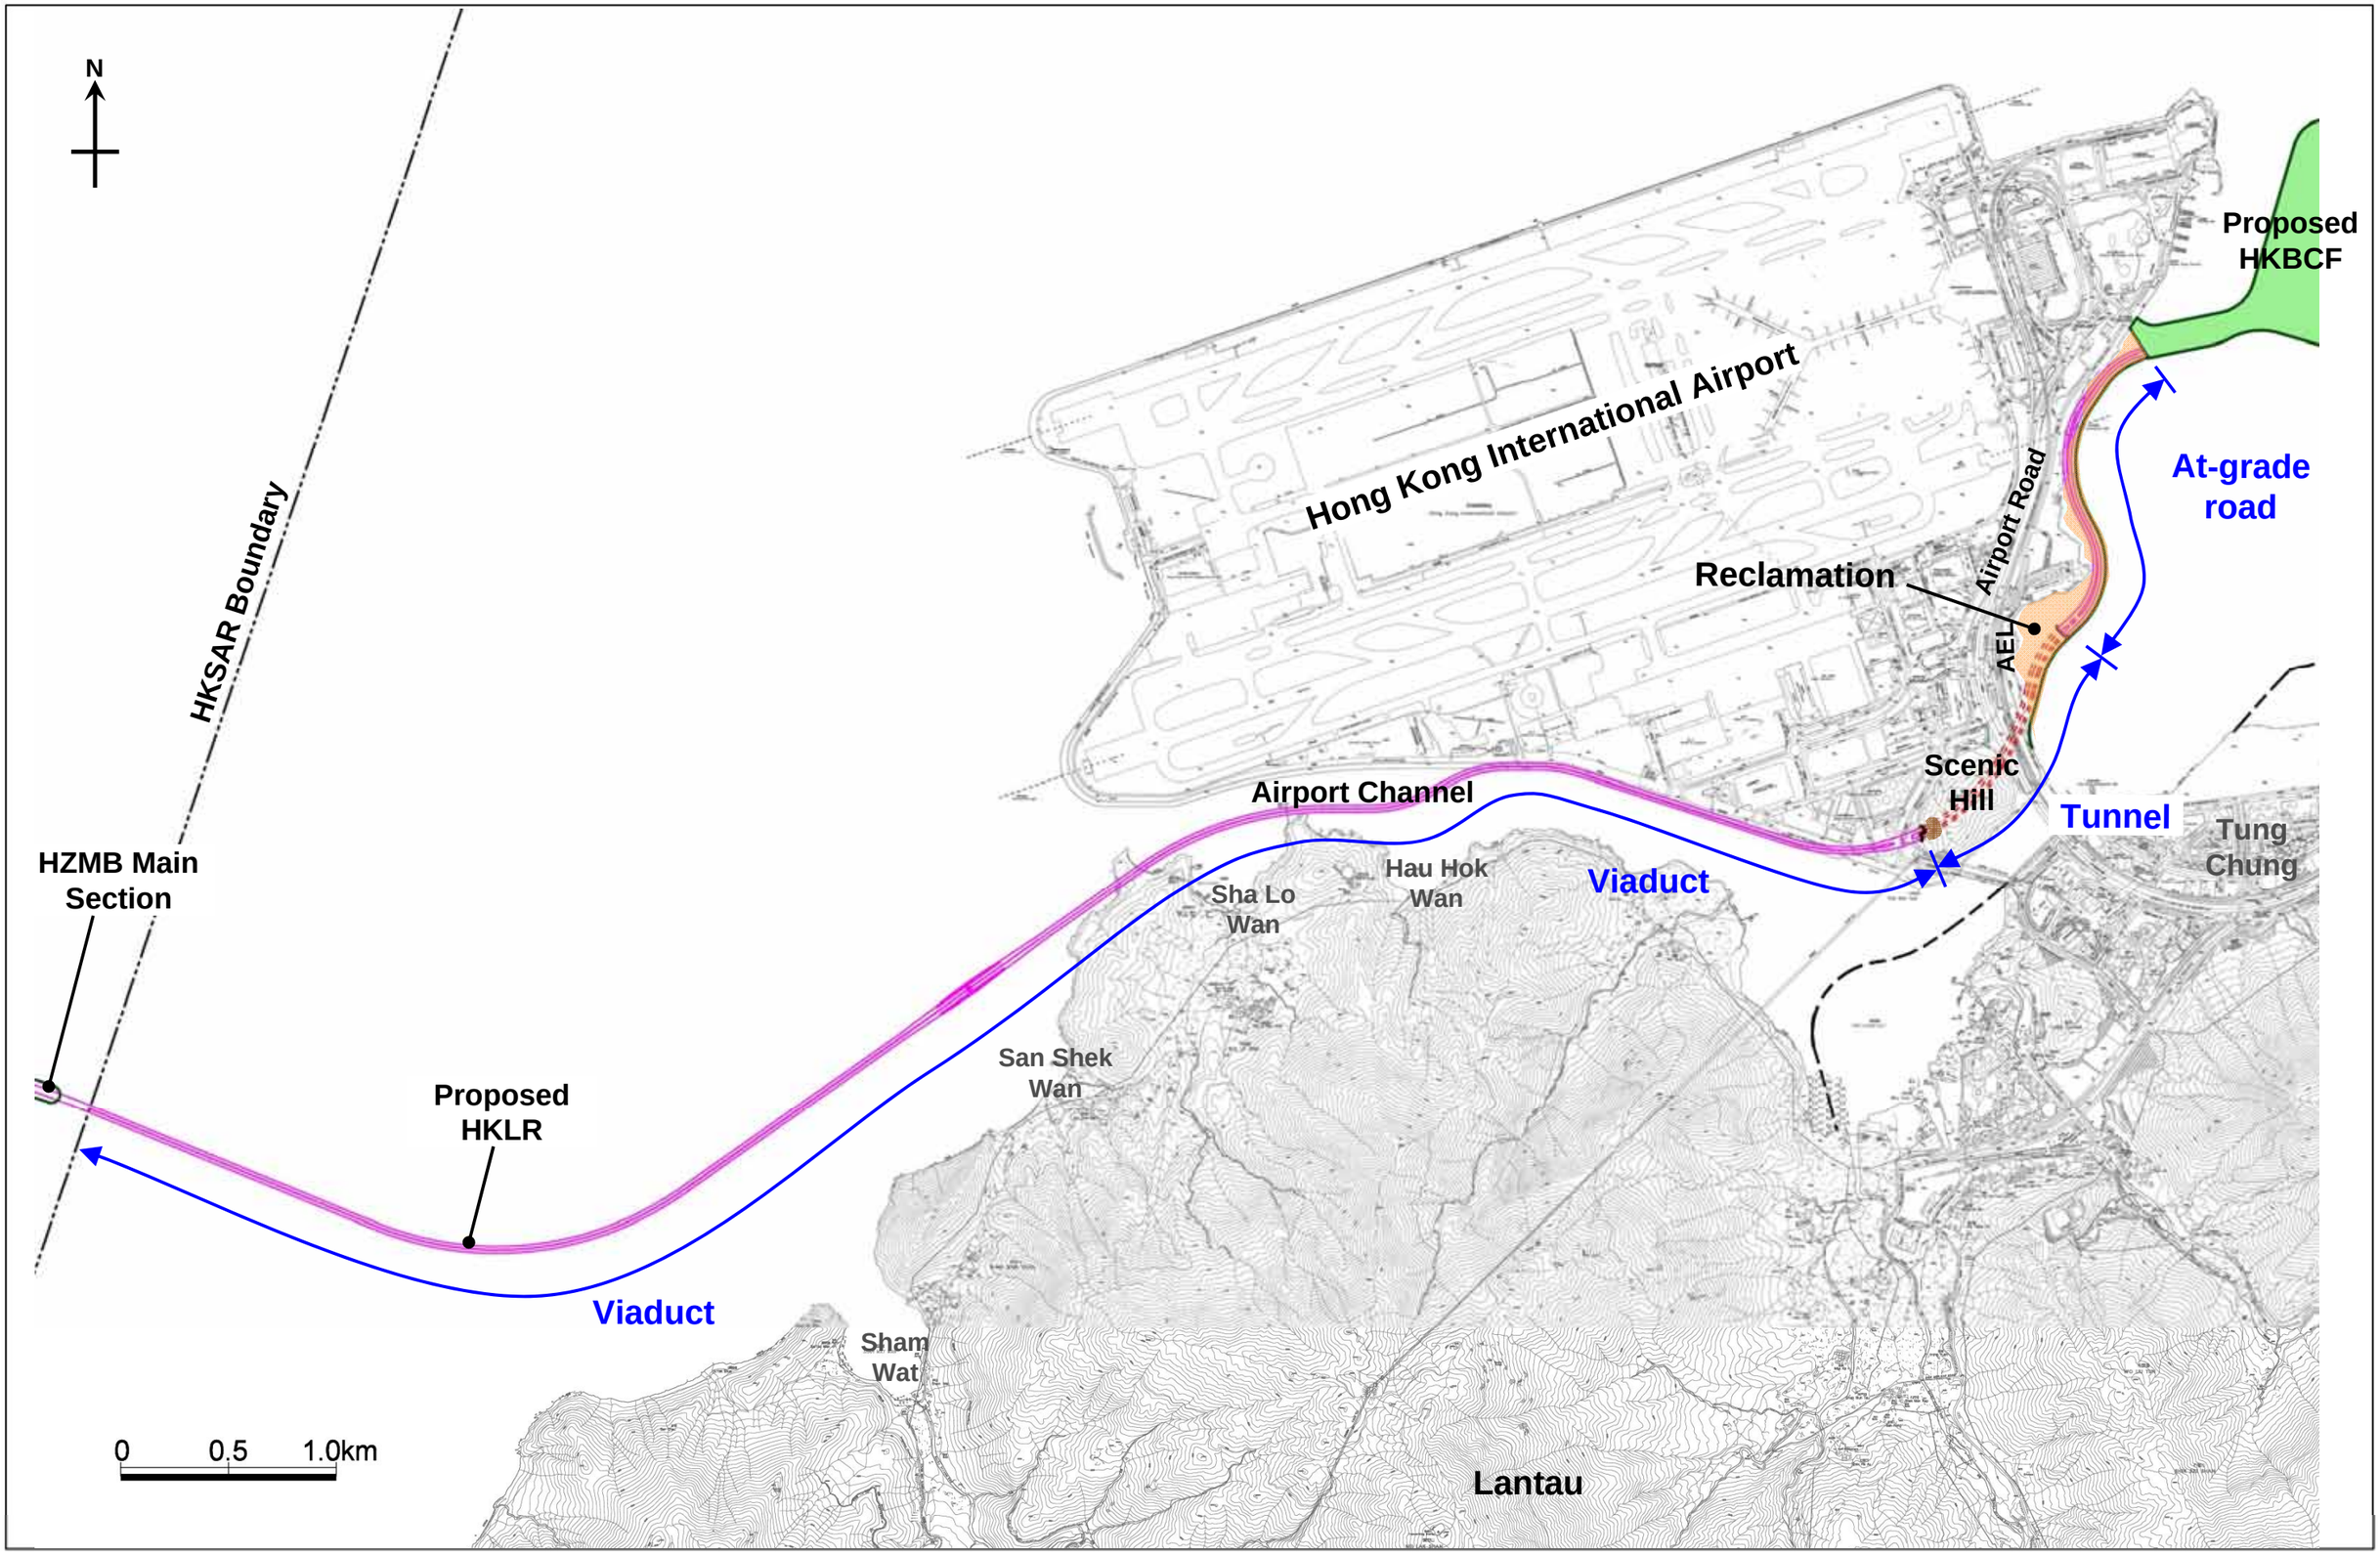

路政署 HIGHWAYS DEPARTMENT
港珠澳大橋香港工程管理處
Hong Kong - Zhuhai - Macao Bridge Hong Kong Project Management Office

ARUP 奧雅納工程顧問 Ove Arup & Partners Hong Kong Limited

Drawing Title

Main Works Elements of HKLR

Drawing No.

Figure 4.2

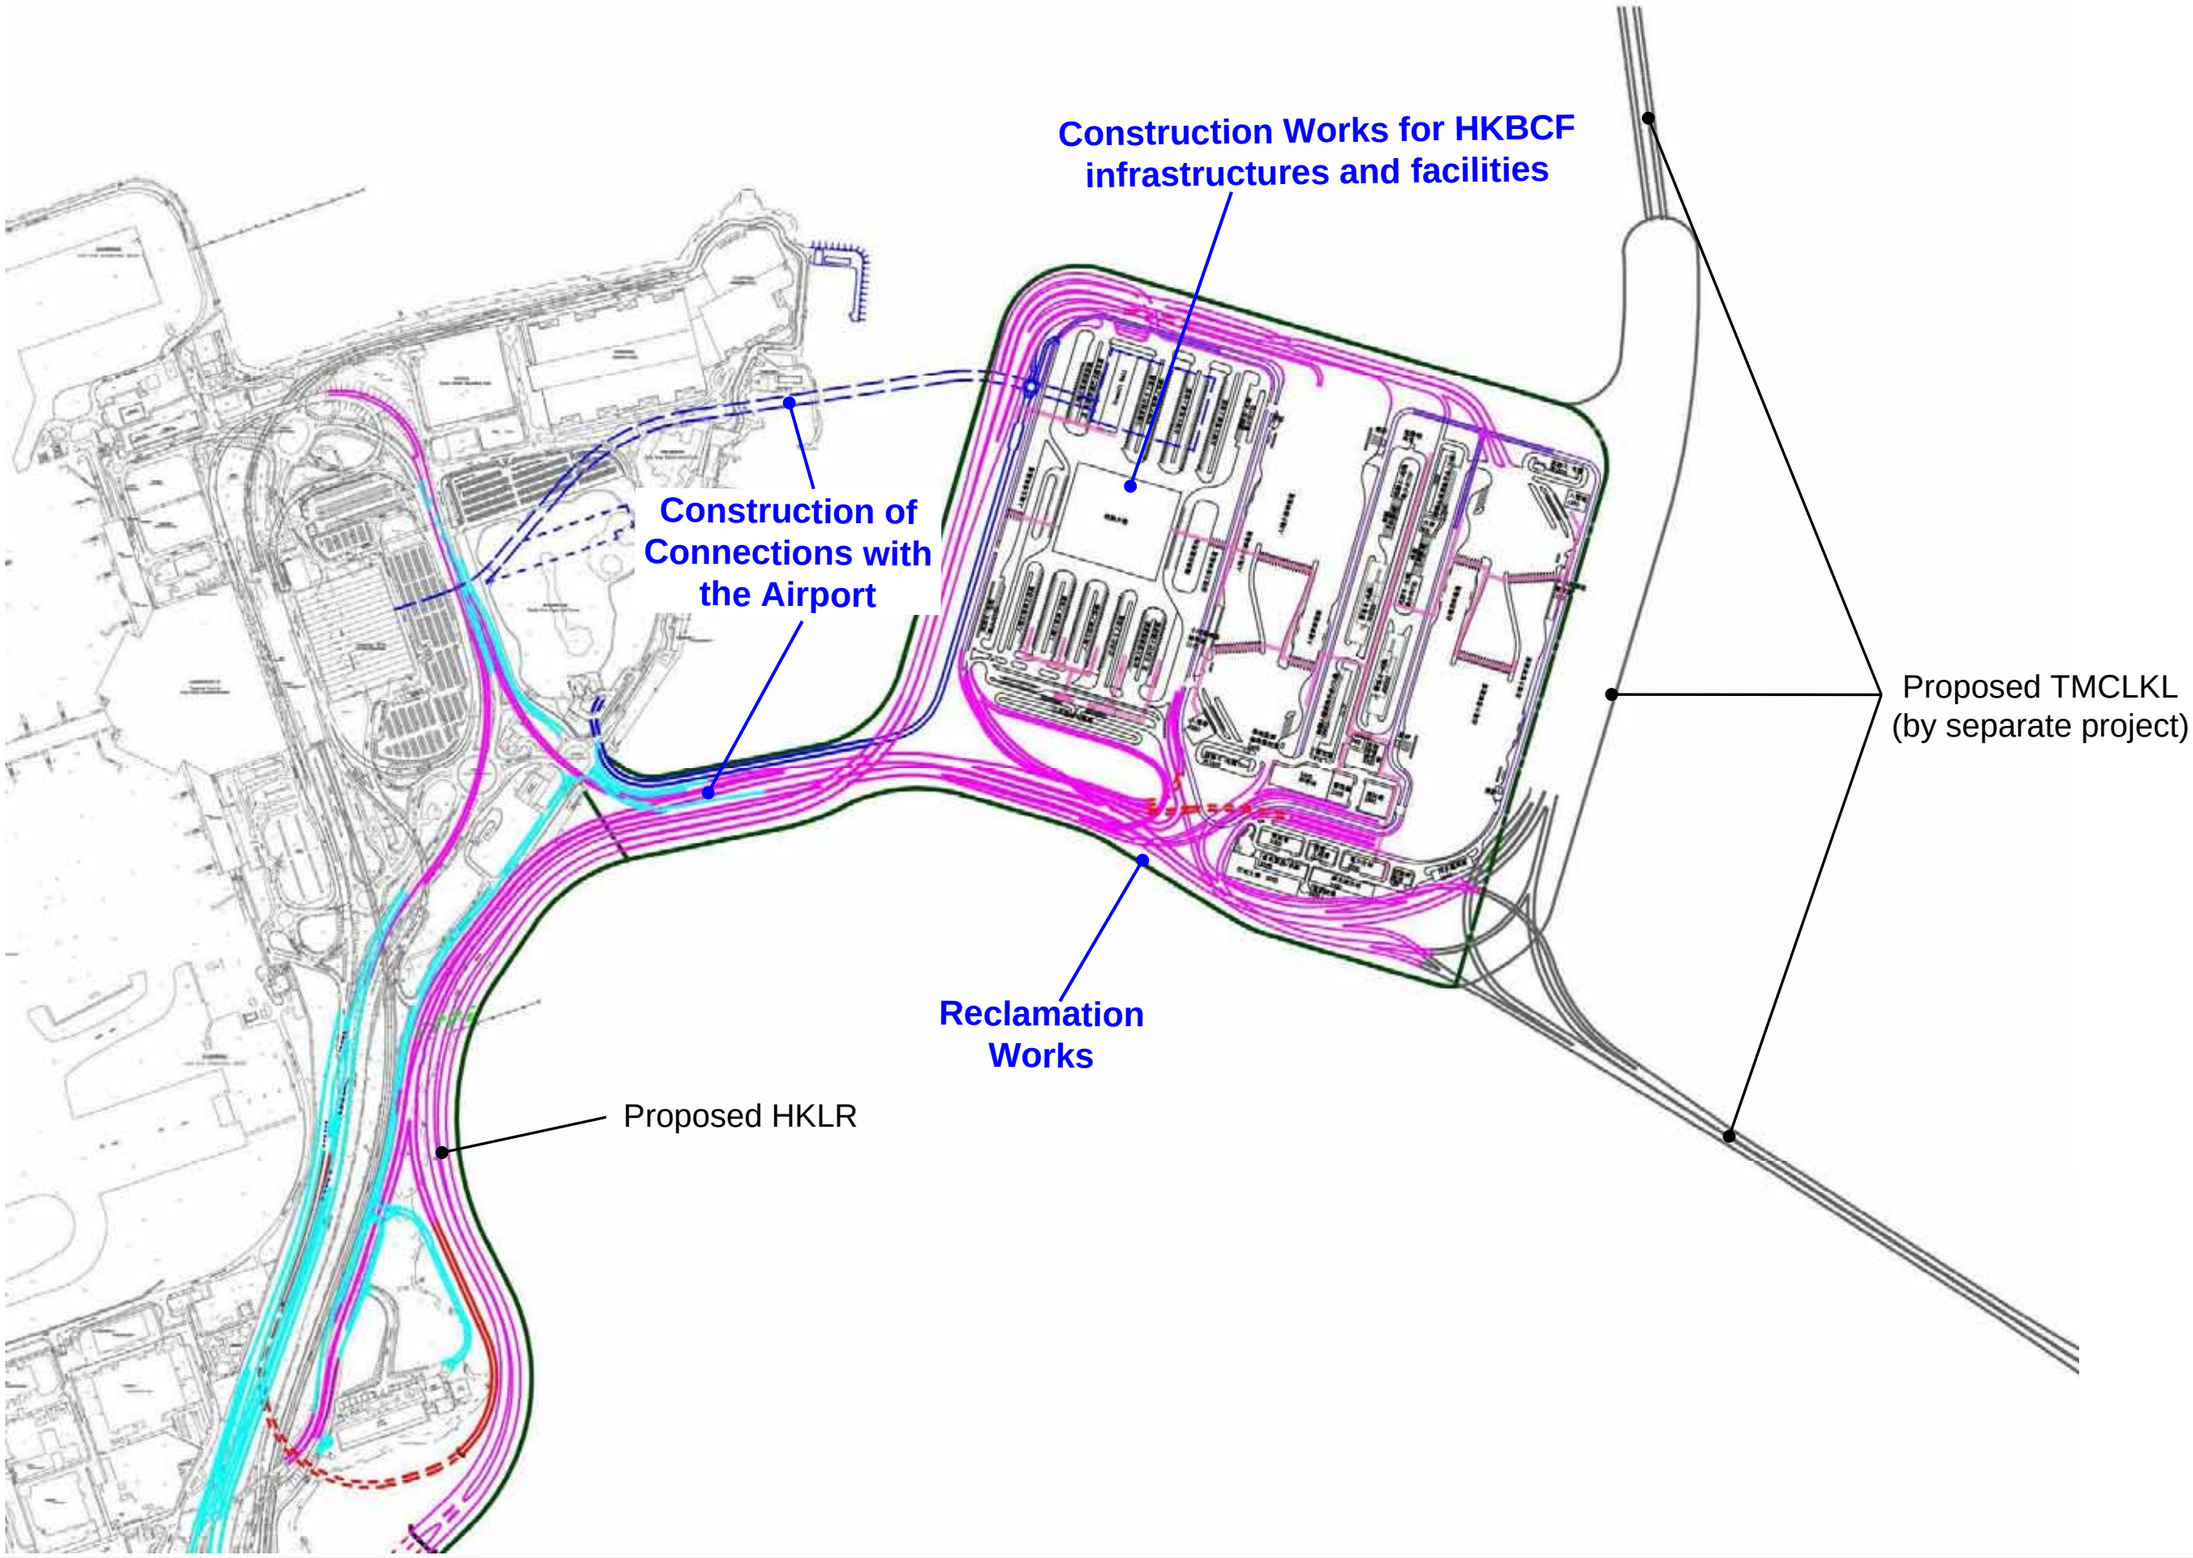

路政署
HIGHWAYS DEPARTMENT
港珠澳大橋香港工程管理處
Hong Kong - Zhuhai - Macao Bridge Hong Kong Project Management Office

ARUP
奧雅納工程顧問
Ove Arup & Partners Hong Kong Limited

Drawing Title

Main Works Elements of HKBCF

Drawing No.

Figure 4.3