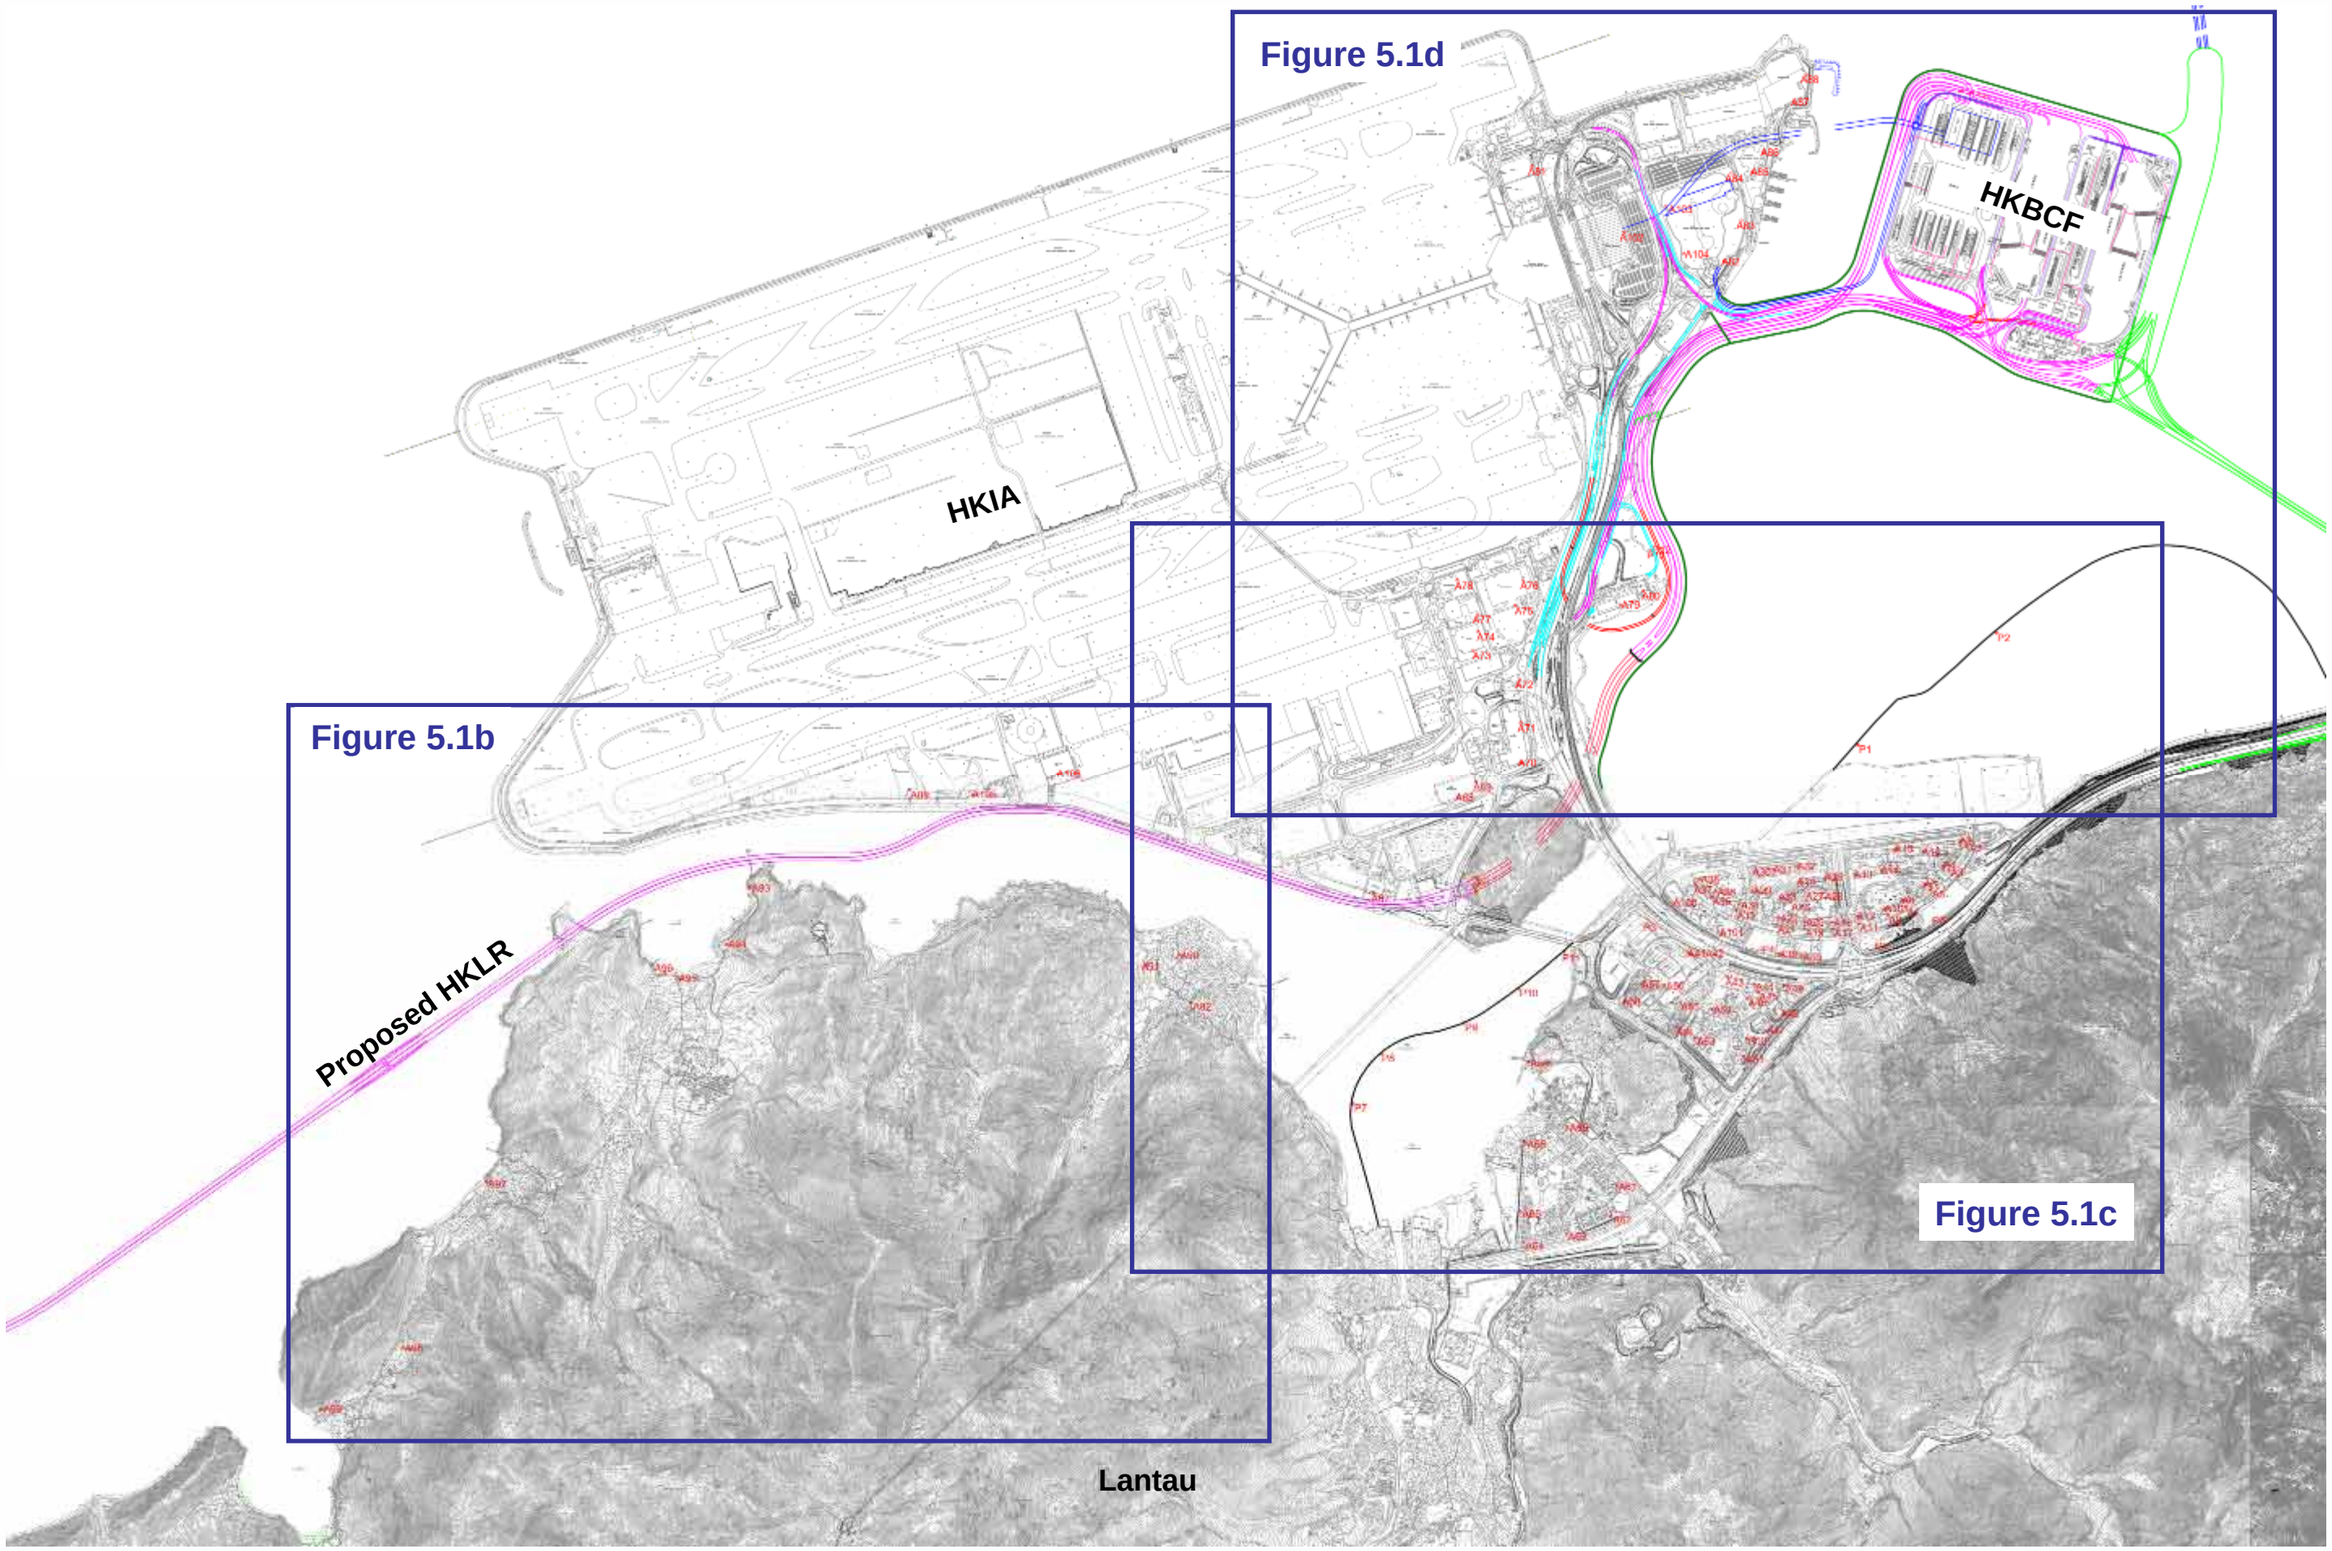

路政署
HIGHWAYS DEPARTMENT
港珠澳大橋香港工程管理處
Hong Kong - Zhuhai - Macao Bridge
Hong Kong Project Management Office

ARUP
奧雅納工程顧問
Ove Arup & Partners
Hong Kong Limited

Drawing Title

Locations of Air Sensitive Receivers – Key Plan

Drawing No.

Figure 5.1a

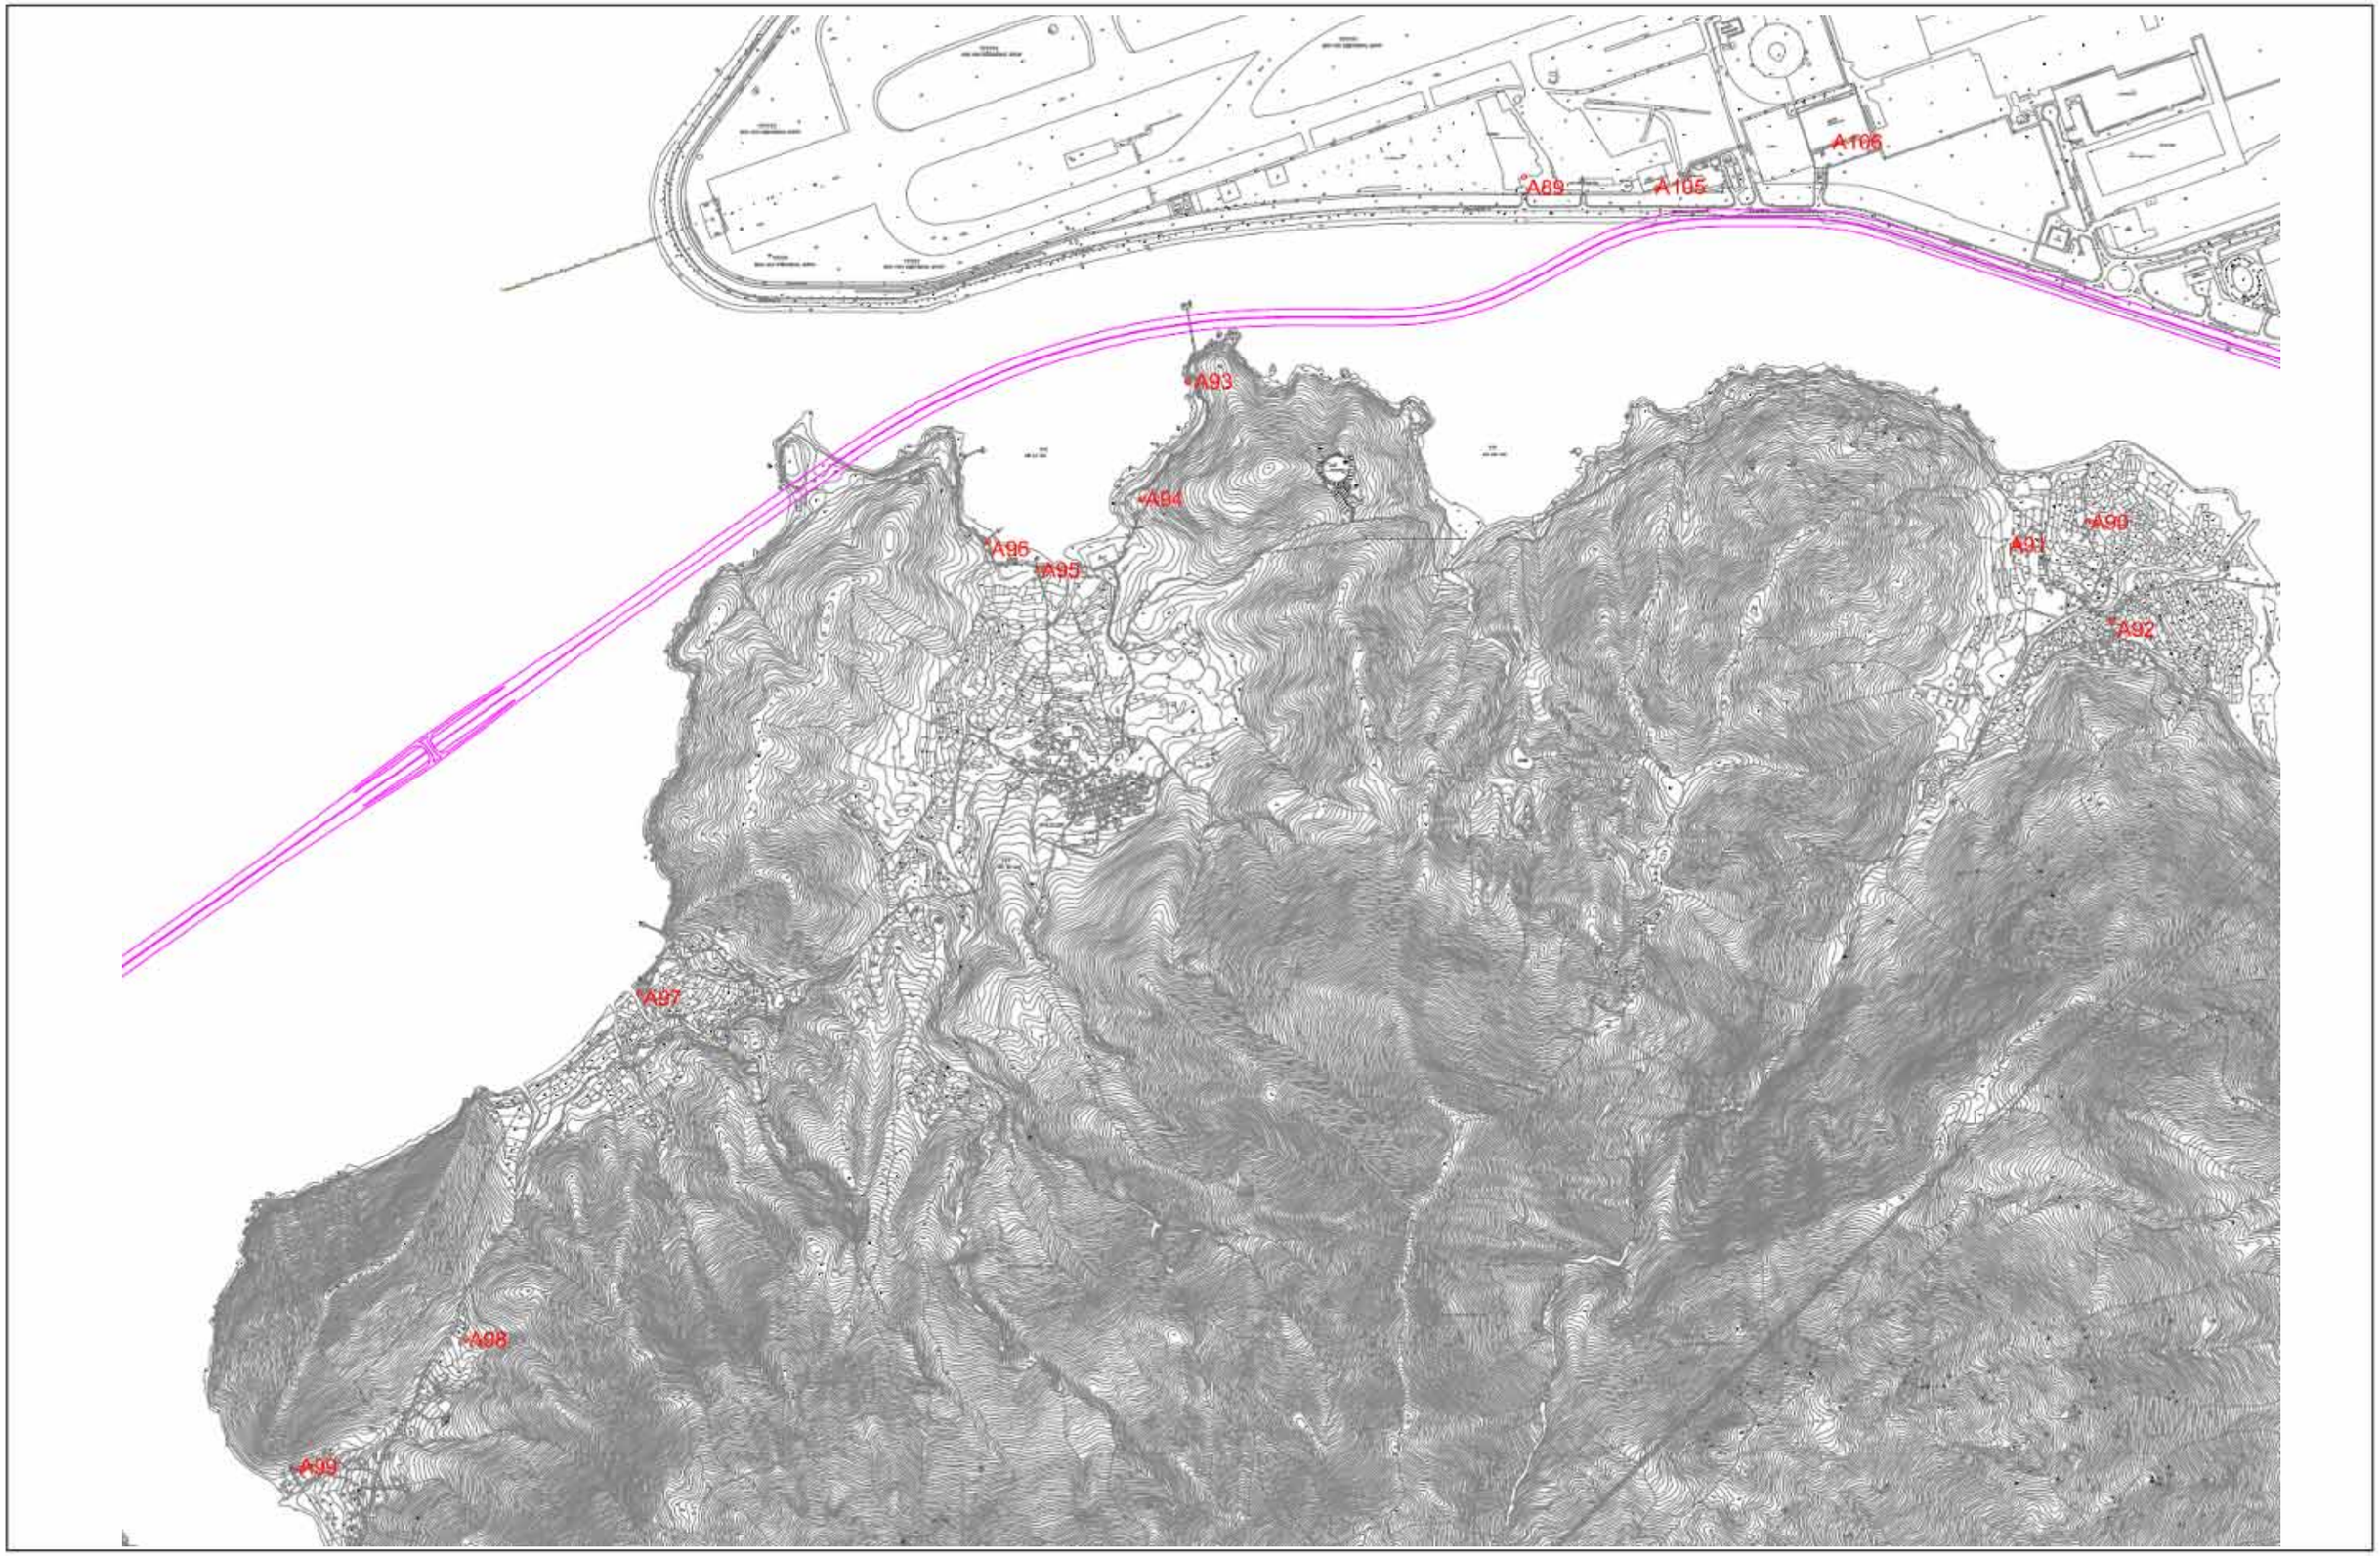

路政署
HIGHWAYS DEPARTMENT
港珠澳大橋香港工程管理處
Hong Kong - Zhuhai - Macao Bridge
Hong Kong Project Management Office

ARUP
奧雅納工程顧問
Ove Arup & Partners
Hong Kong Limited

Drawing Title

Locations of Air Sensitive Receivers – Sheet 1

Drawing No.

Figure 5.1b

路政署 HIGHWAYS DEPARTMENT 港珠澳大橋香港工程管理處 Hong Kong - Zhuhai - Macao Bridge Hong Kong Project Management Office	ARUP 奧雅納工程顧問 Ove Arup & Partners Hong Kong Limited	Drawing Title **Locations of Air Sensitive Receivers – Sheet 2**	Drawing No. **Figure 5.1c**

路政署 HIGHWAYS DEPARTMENT 港珠澳大橋香港工程管理處 Hong Kong - Zhuhai - Macao Bridge Hong Kong Project Management Office	ARUP 奧雅納工程顧問 Ove Arup & Partners Hong Kong Limited	Drawing Title **Locations of Air Sensitive Receivers – Sheet 3**	Drawing No. **Figure 5.1d**