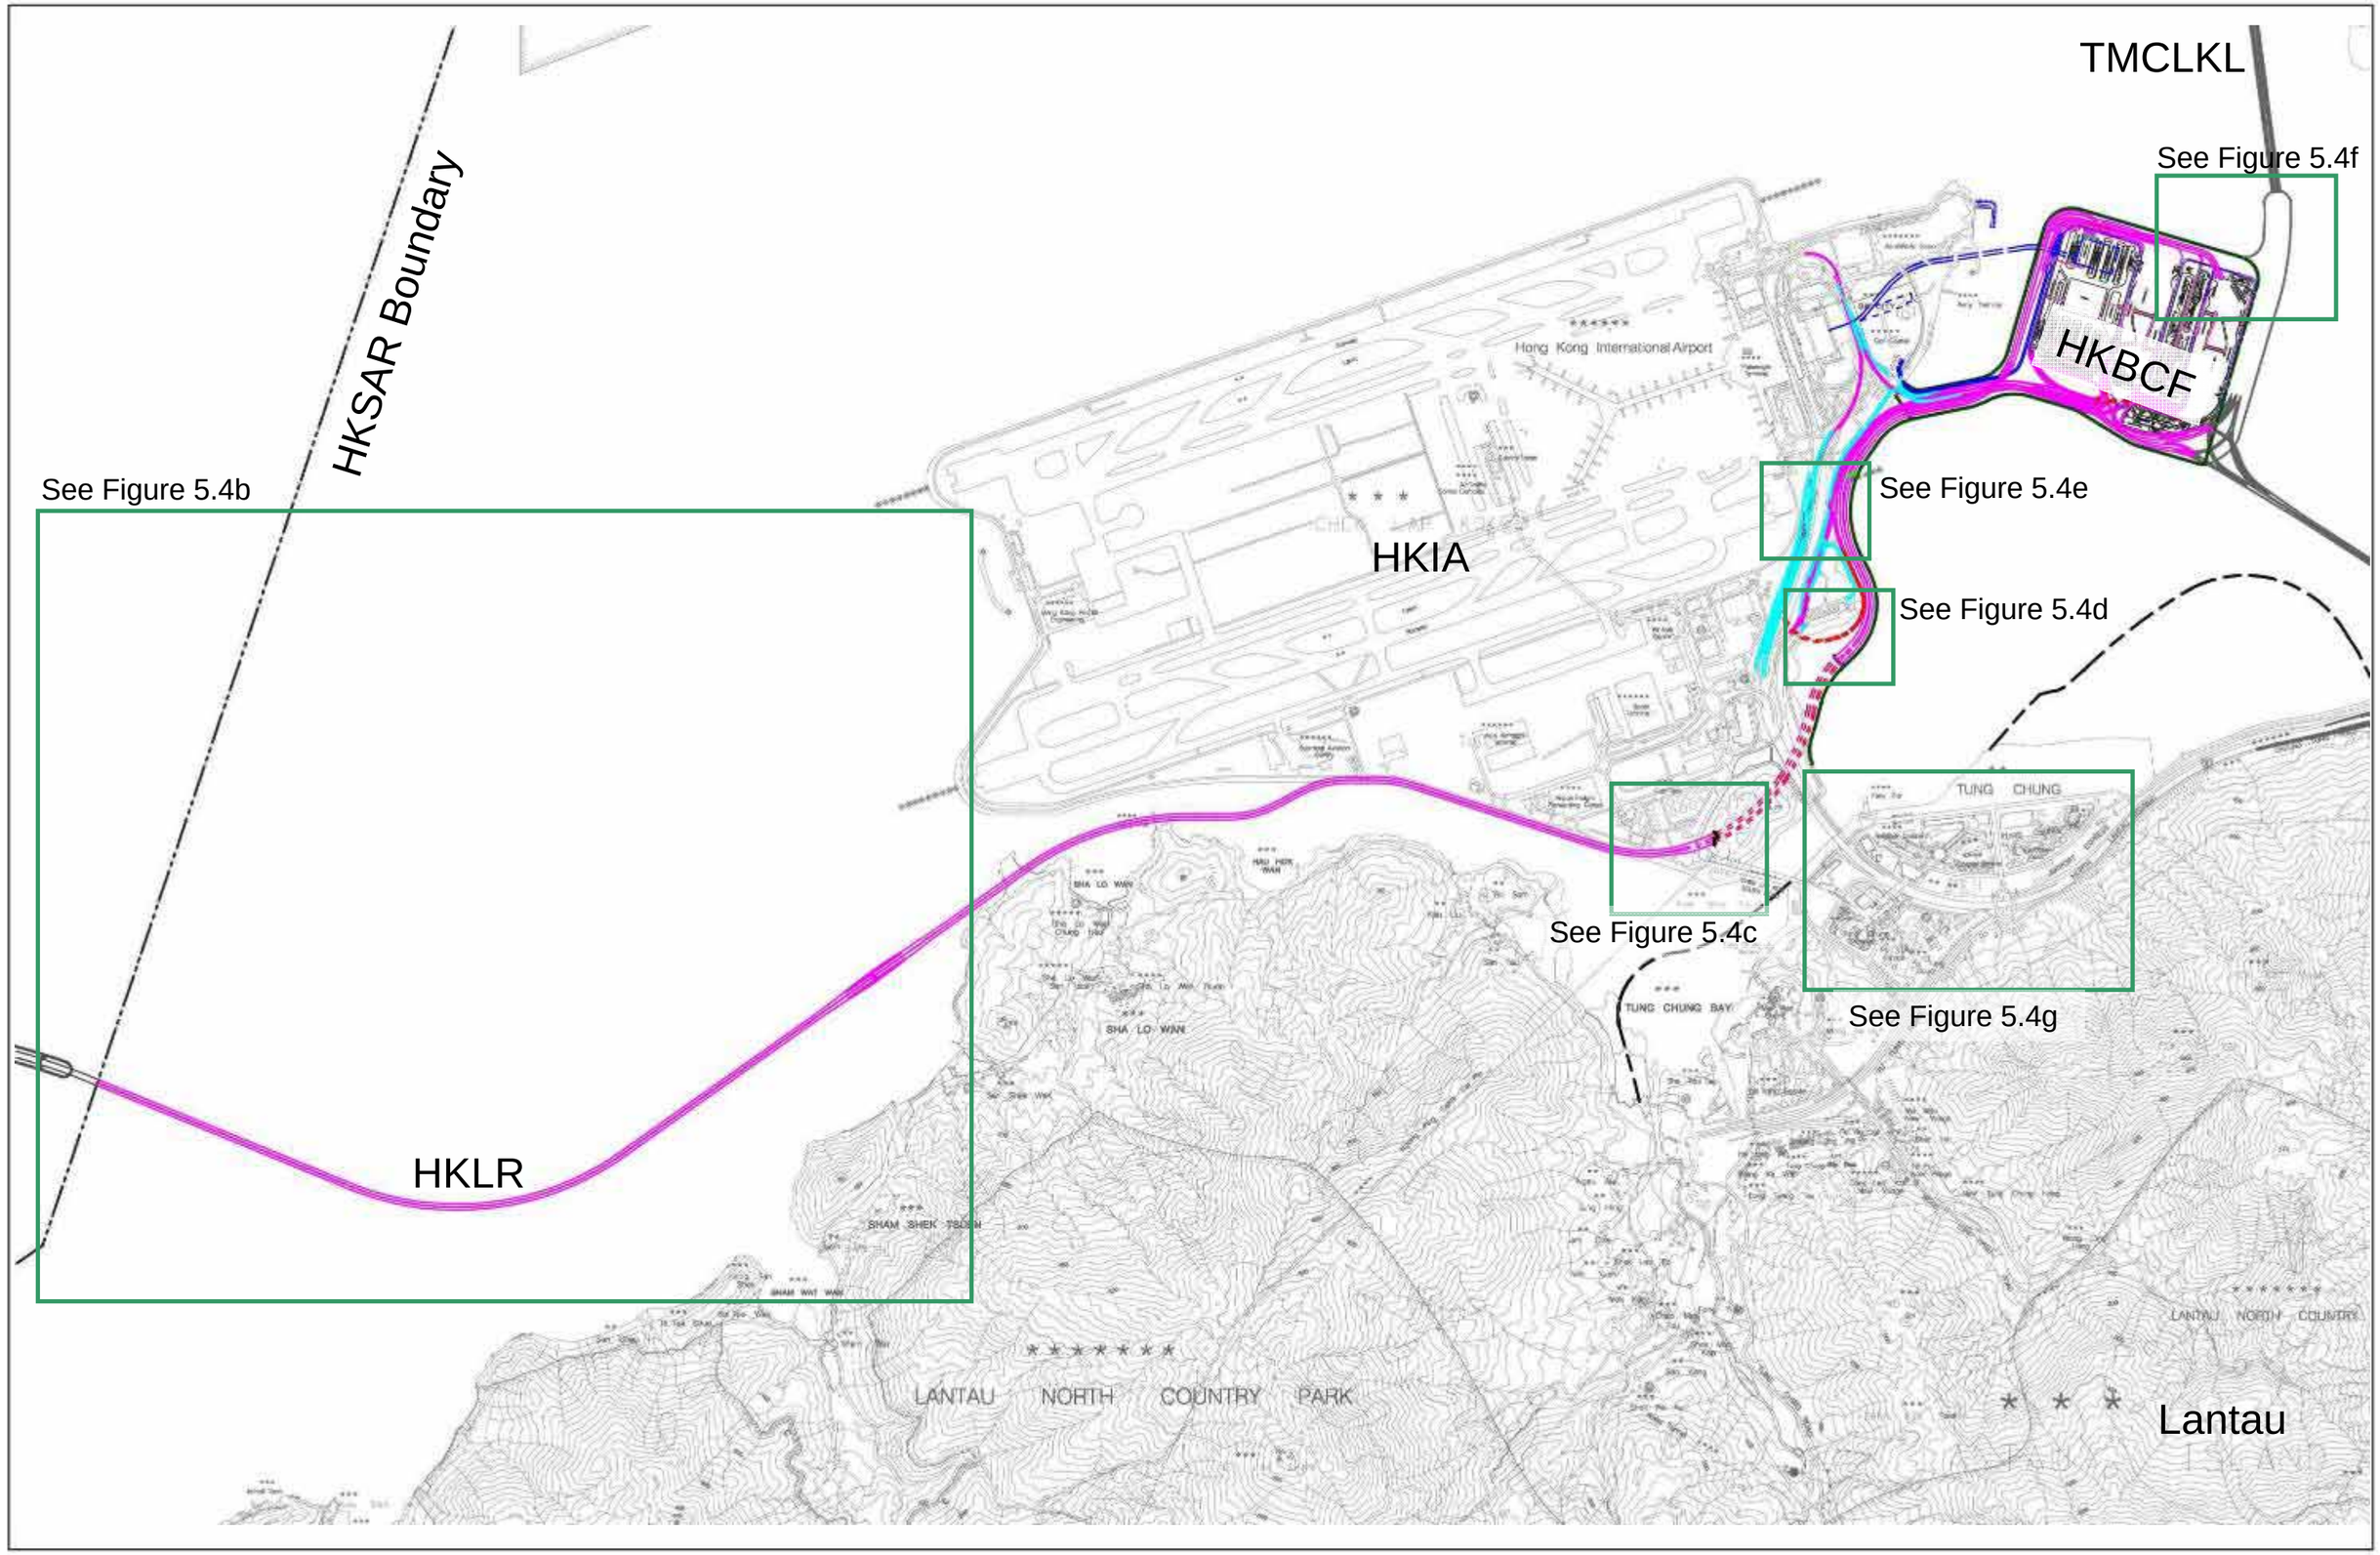

路政署
HIGHWAYS DEPARTMENT
港珠澳大橋香港工程管理處
Hong Kong - Zhuhai - Macao Bridge
Hong Kong Project Management Office

ARUP
奧雅納工程顧問
Ove Arup & Partners
Hong Kong Limited

Drawing Title

Location of Operational Air Quality Emission Sources – Key Plan

Drawing No.

Figure 5.4a

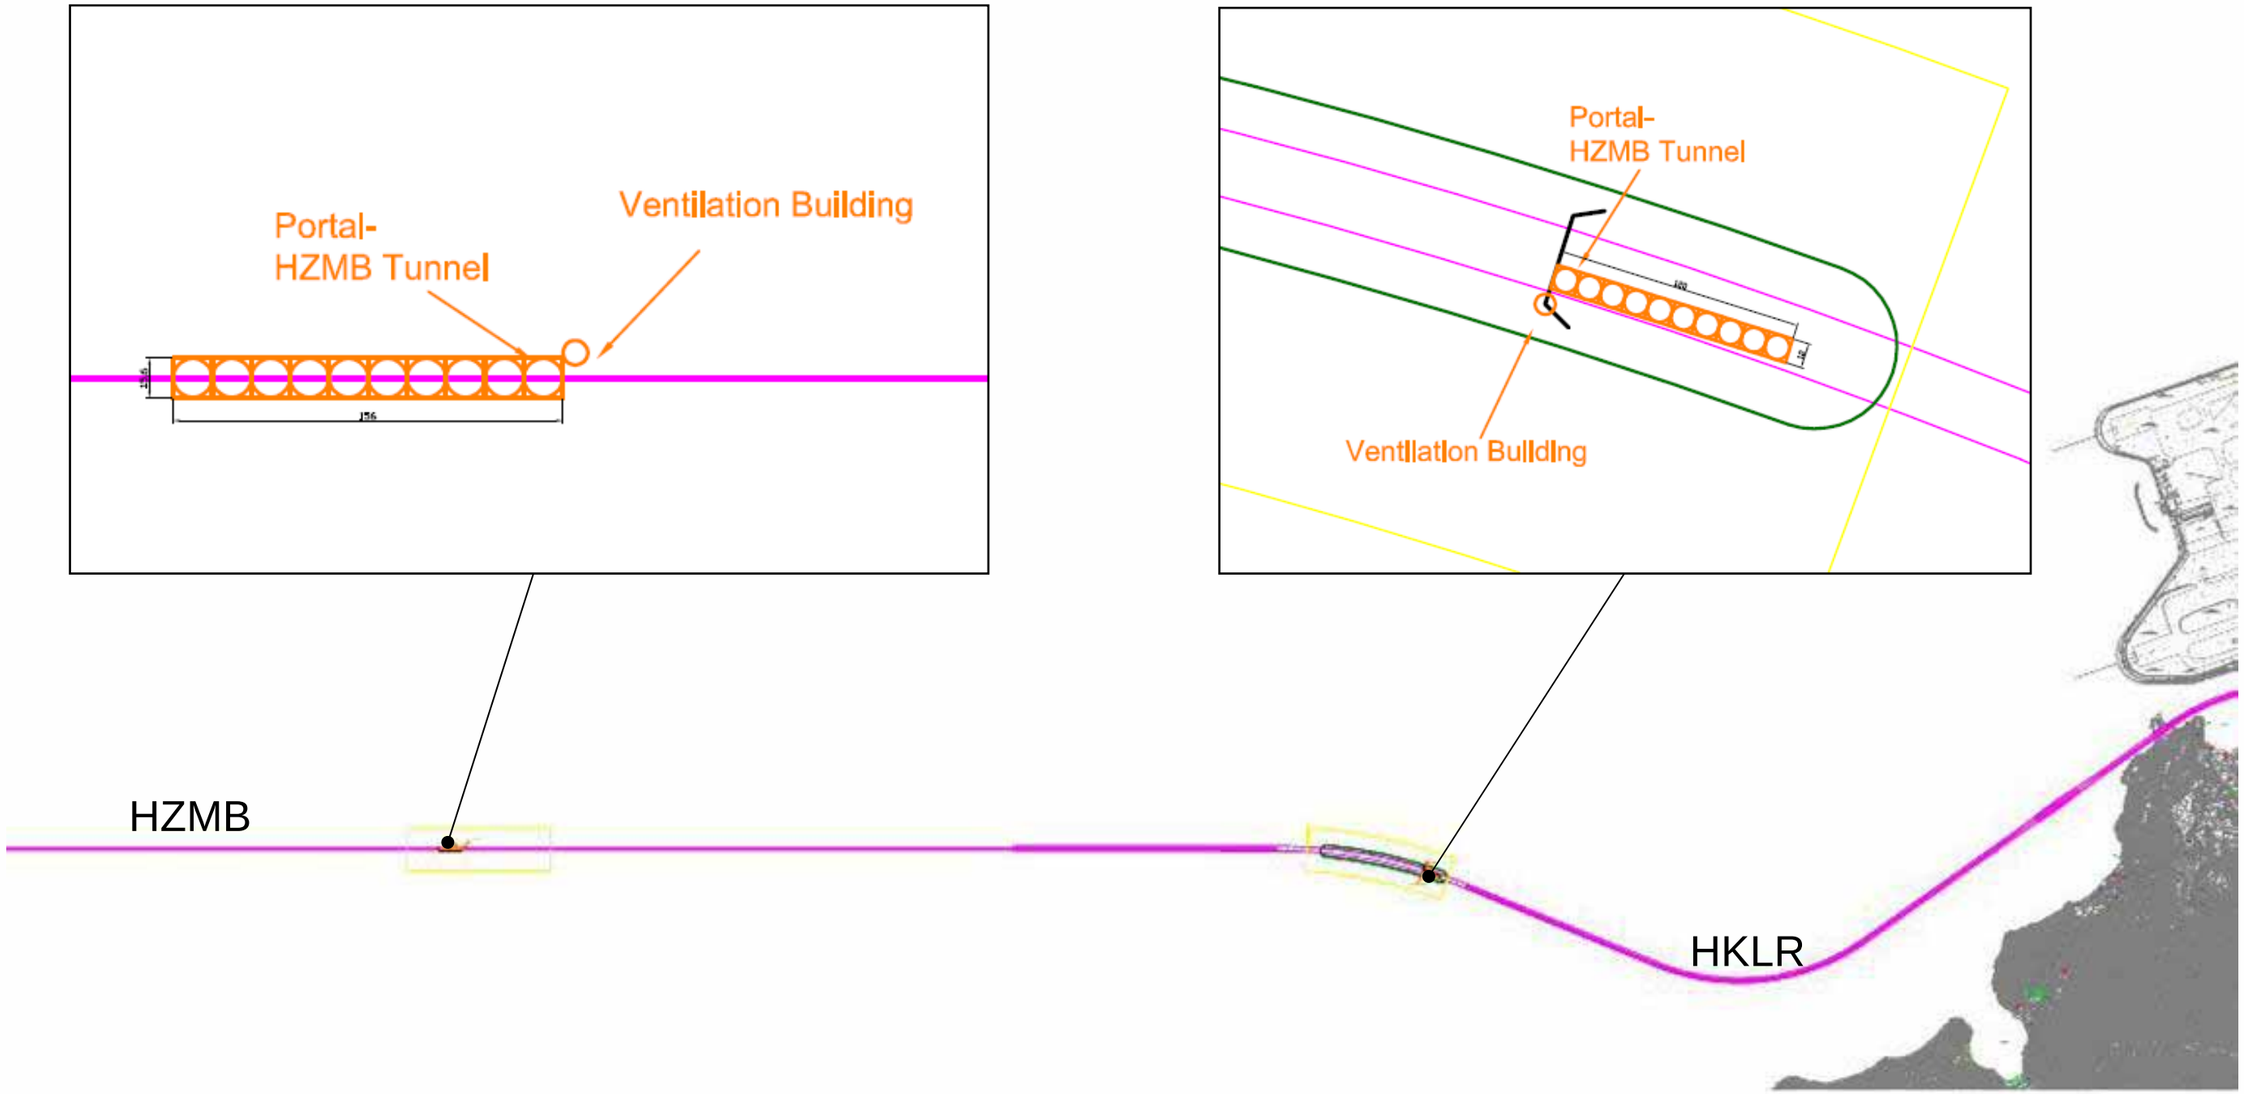

路政署
HIGHWAYS DEPARTMENT
港珠澳大橋香港工程管理處
Hong Kong - Zhuhai - Macao Bridge
Hong Kong Project Management Office

ARUP
奧雅納工程顧問
Ove Arup & Partners
Hong Kong Limited

Drawing Title

Location of Operational Air Quality Emission Sources – Sheet 1

Drawing No.

Figure 5.4b

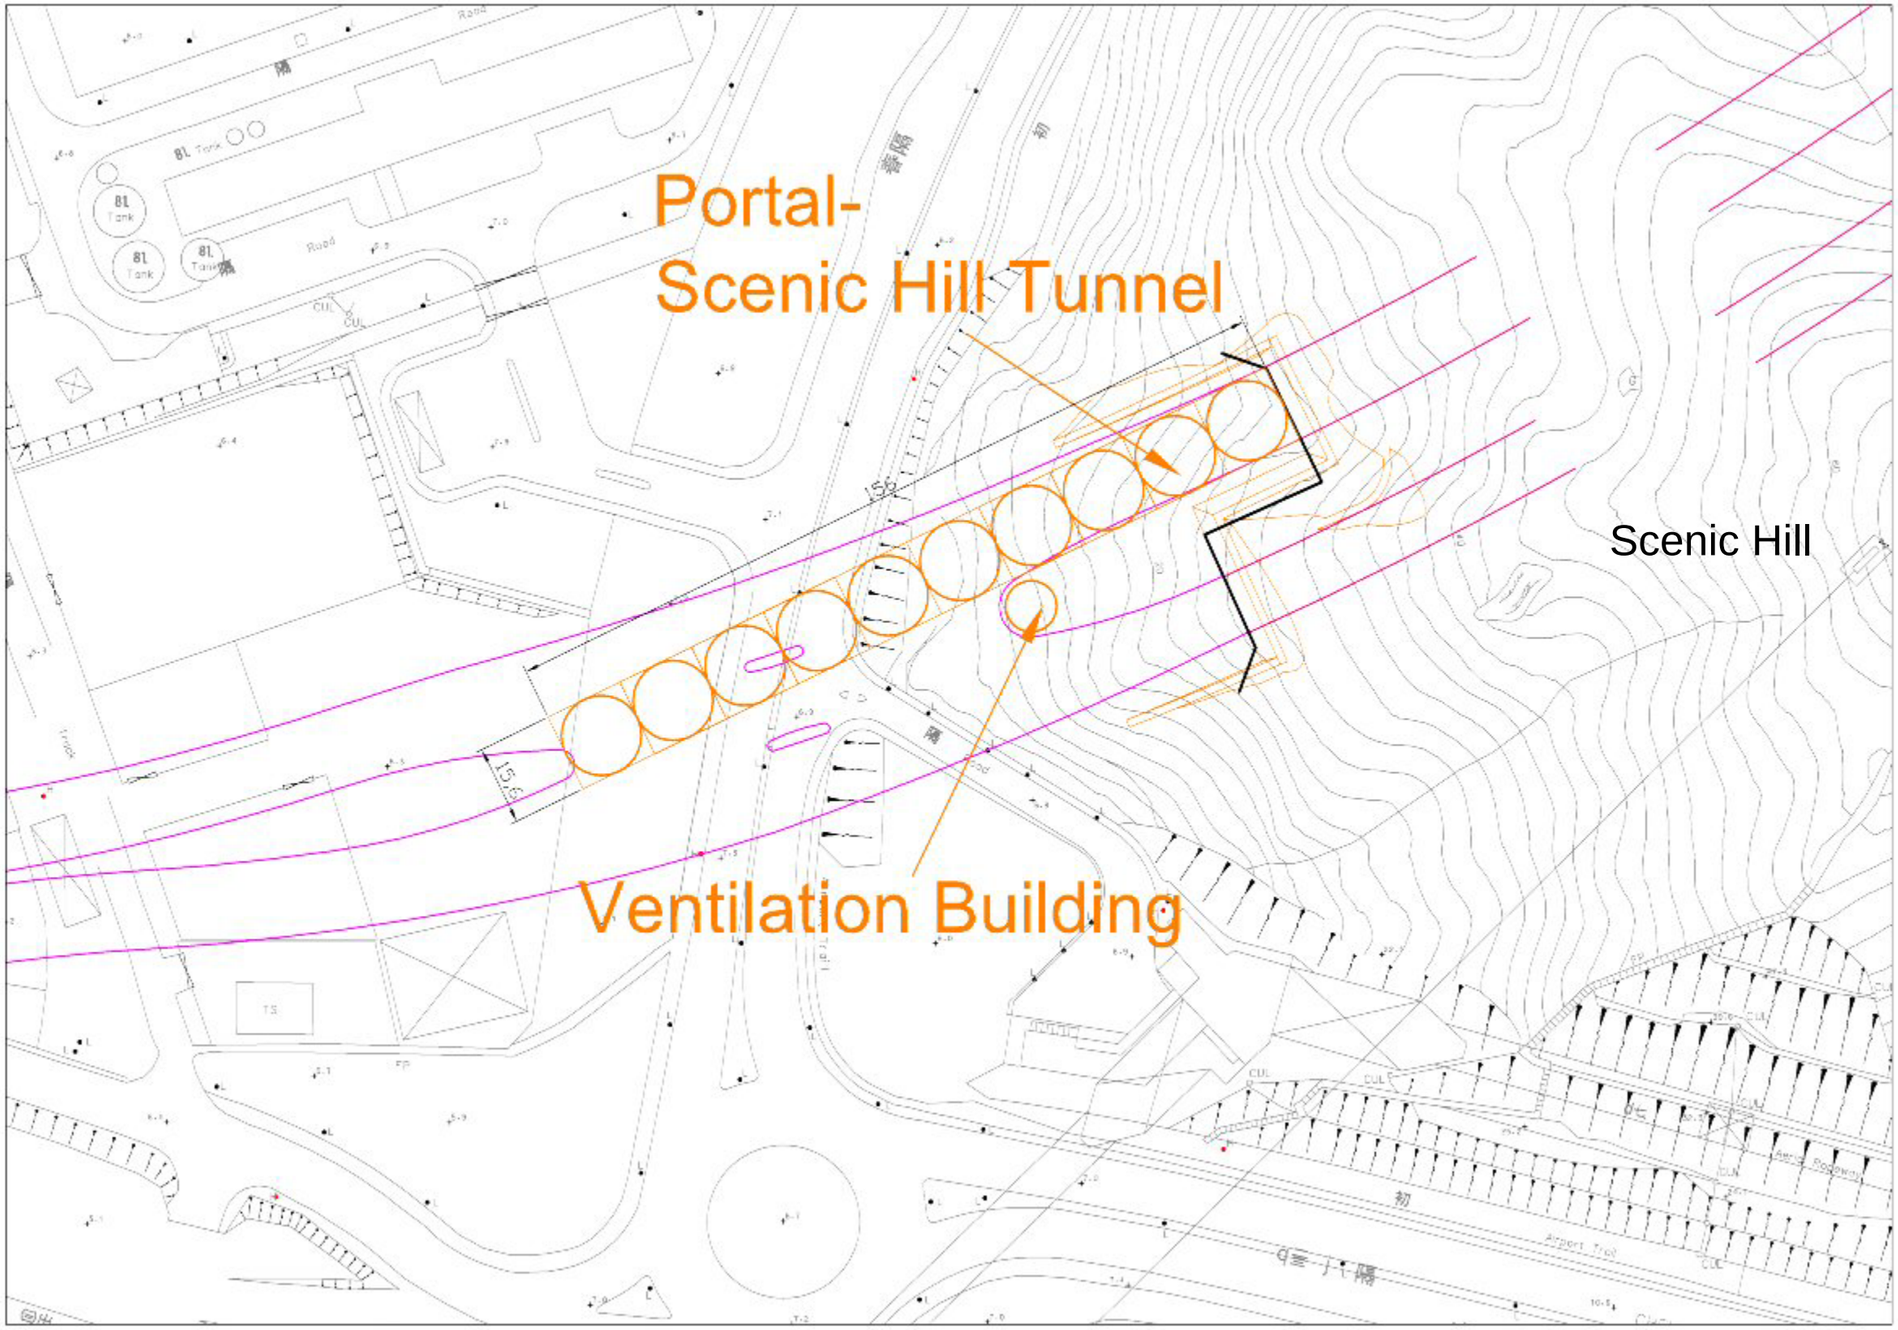

路政署
HIGHWAYS DEPARTMENT
港珠澳大橋香港工程管理處
Hong Kong - Zhuhai - Macao Bridge
Hong Kong Project Management Office

ARUP
奧雅納工程顧問
Ove Arup & Partners
Hong Kong Limited

Drawing Title

Location of Operational Air Quality Emission Sources – Sheet 2

Drawing No.

Figure 5.4c

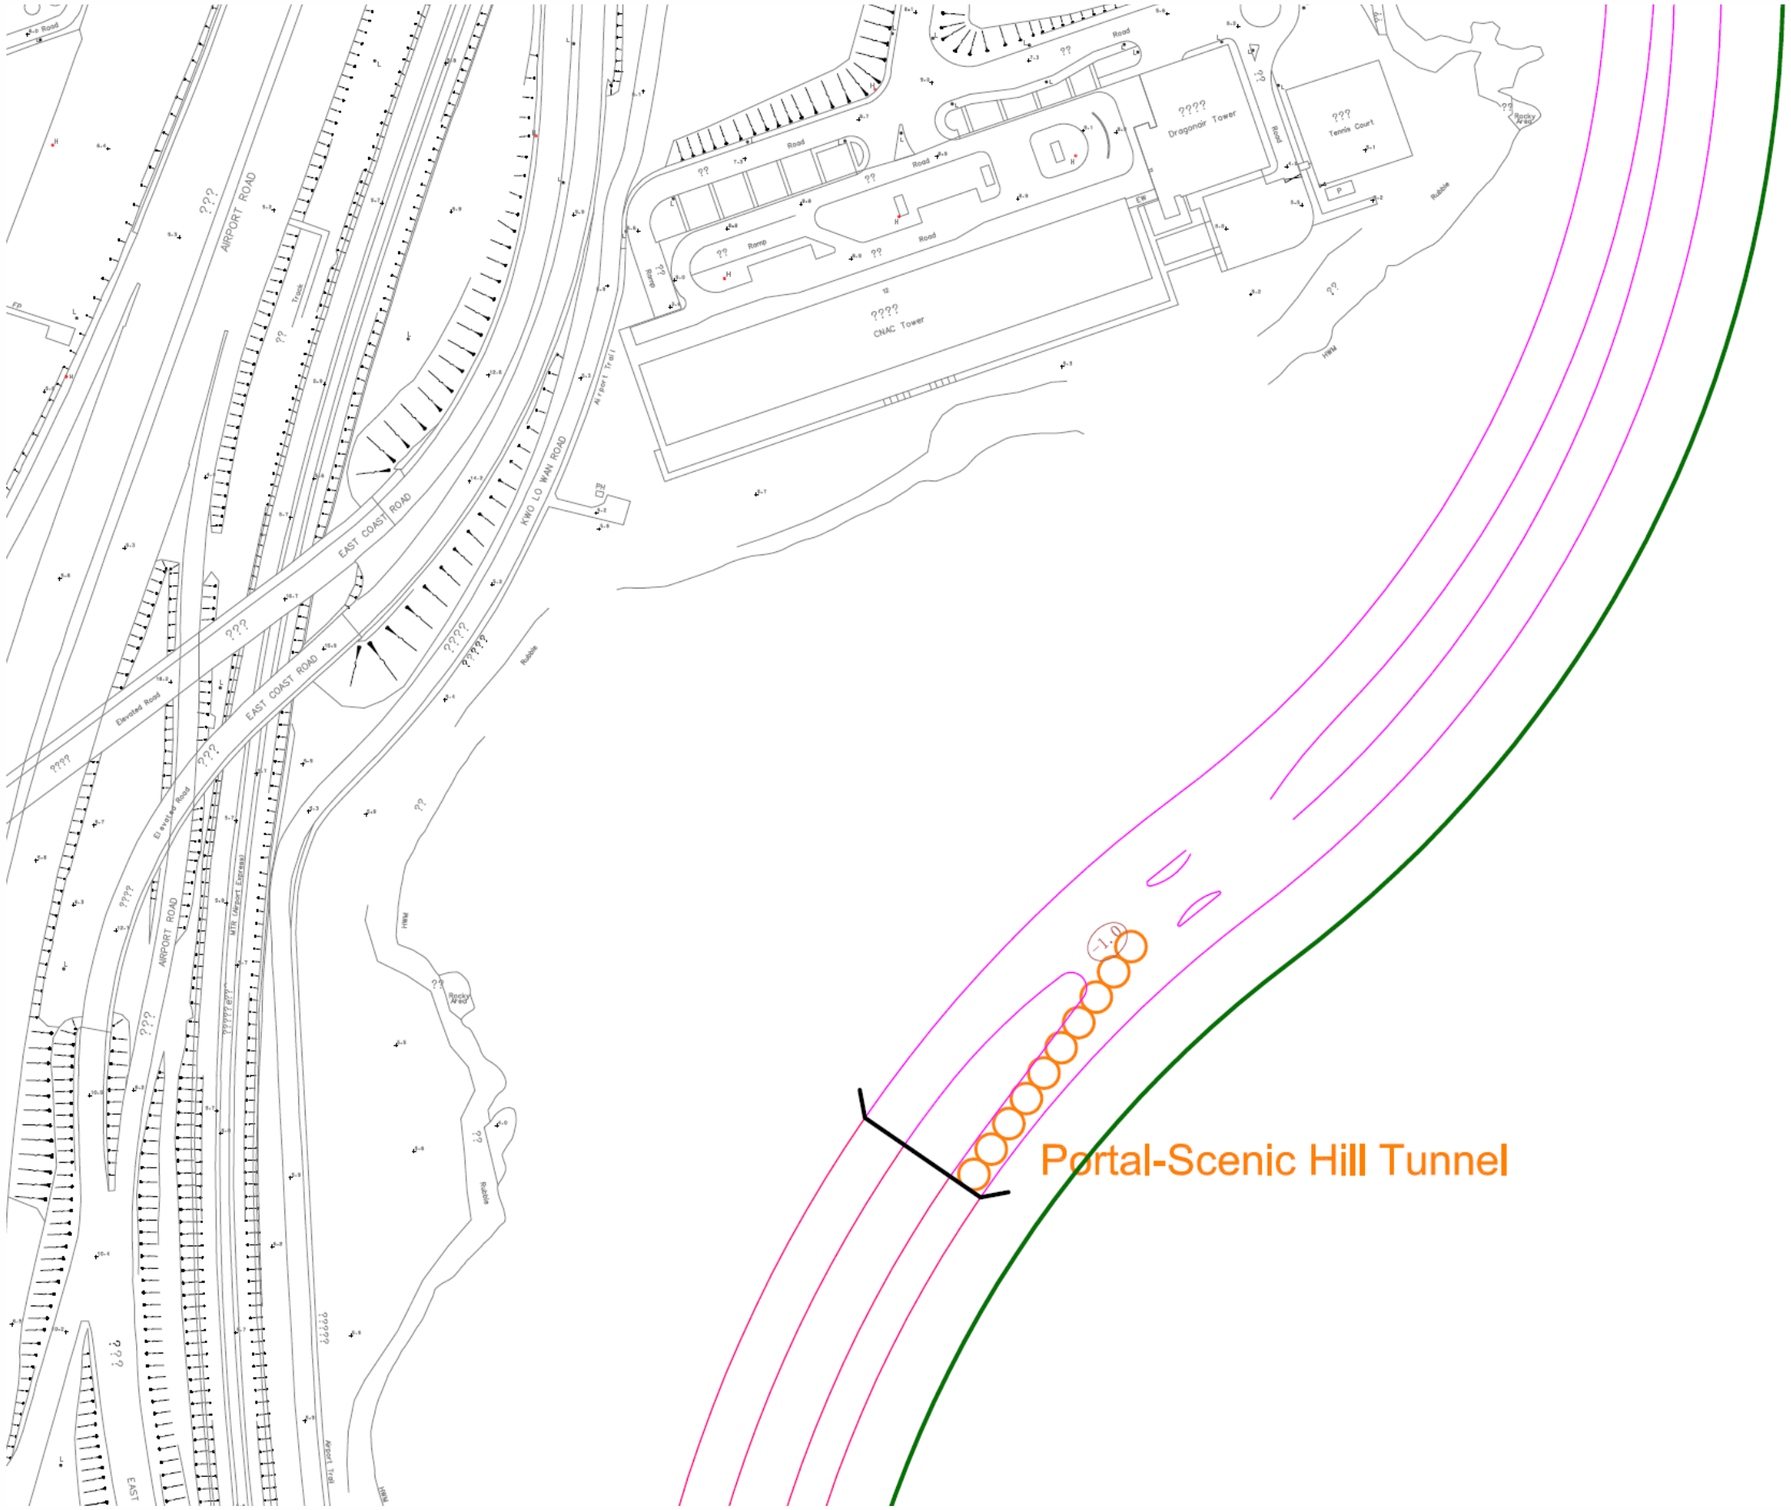

路政署
HIGHWAYS DEPARTMENT
港珠澳大橋香港工程管理處
Hong Kong - Zhuhai - Macao Bridge
Hong Kong Project Management Office

ARUP
奧雅納工程顧問
Ove Arup & Partners
Hong Kong Limited

Drawing Title

Location of Operational Air Quality Emission Sources – Sheet 3

Drawing No.

Figure 5.4d

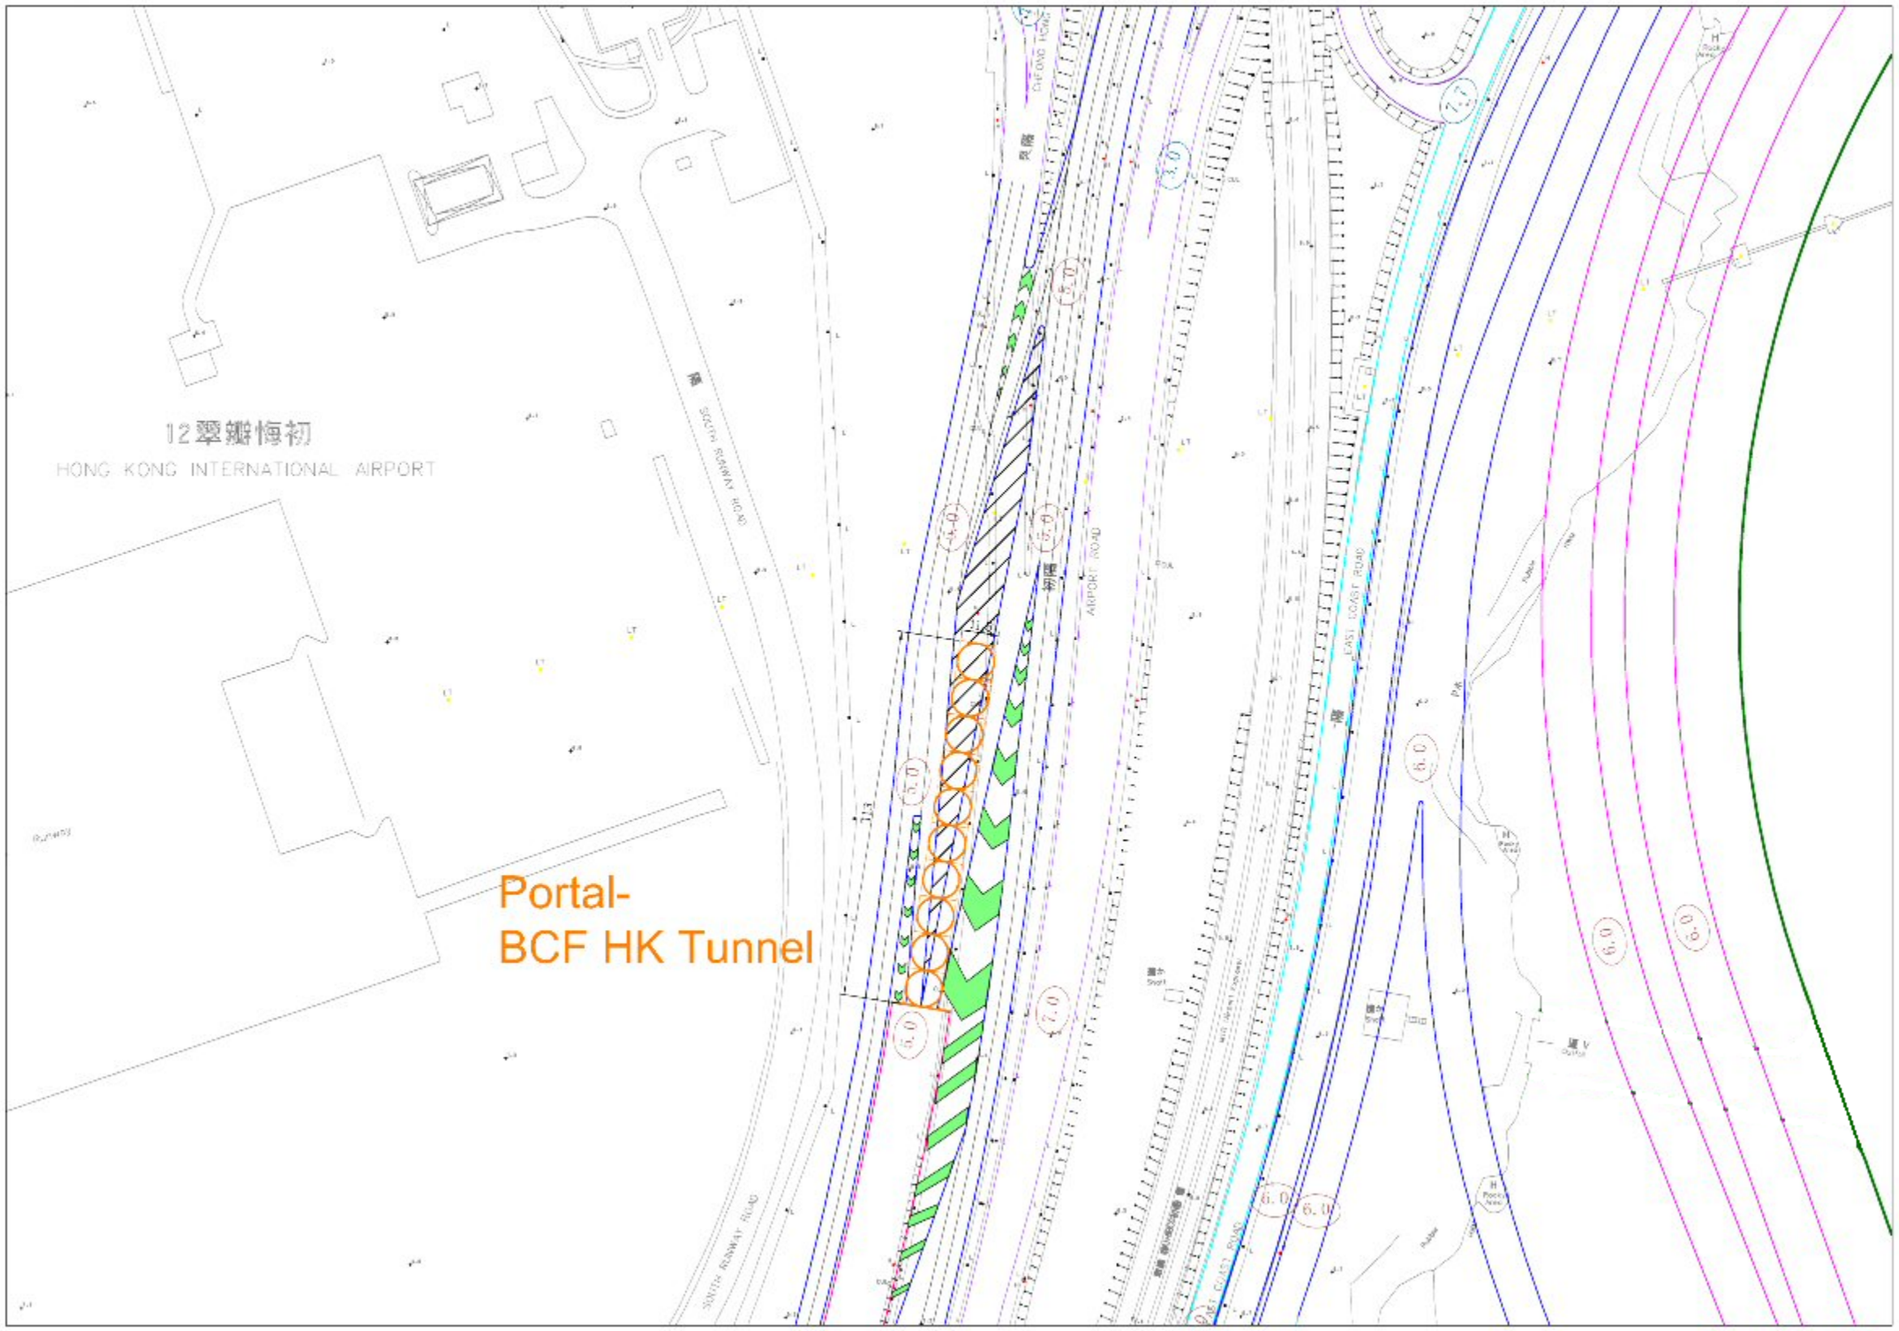

路政署
HIGHWAYS DEPARTMENT
港珠澳大橋香港工程管理處
Hong Kong - Zhuhai - Macao Bridge
Hong Kong Project Management Office

ARUP
奧雅納工程顧問
Ove Arup & Partners
Hong Kong Limited

Drawing Title

Location of Operational Air Quality Emission Sources – Sheet 4

Drawing No.

Figure 5.4e

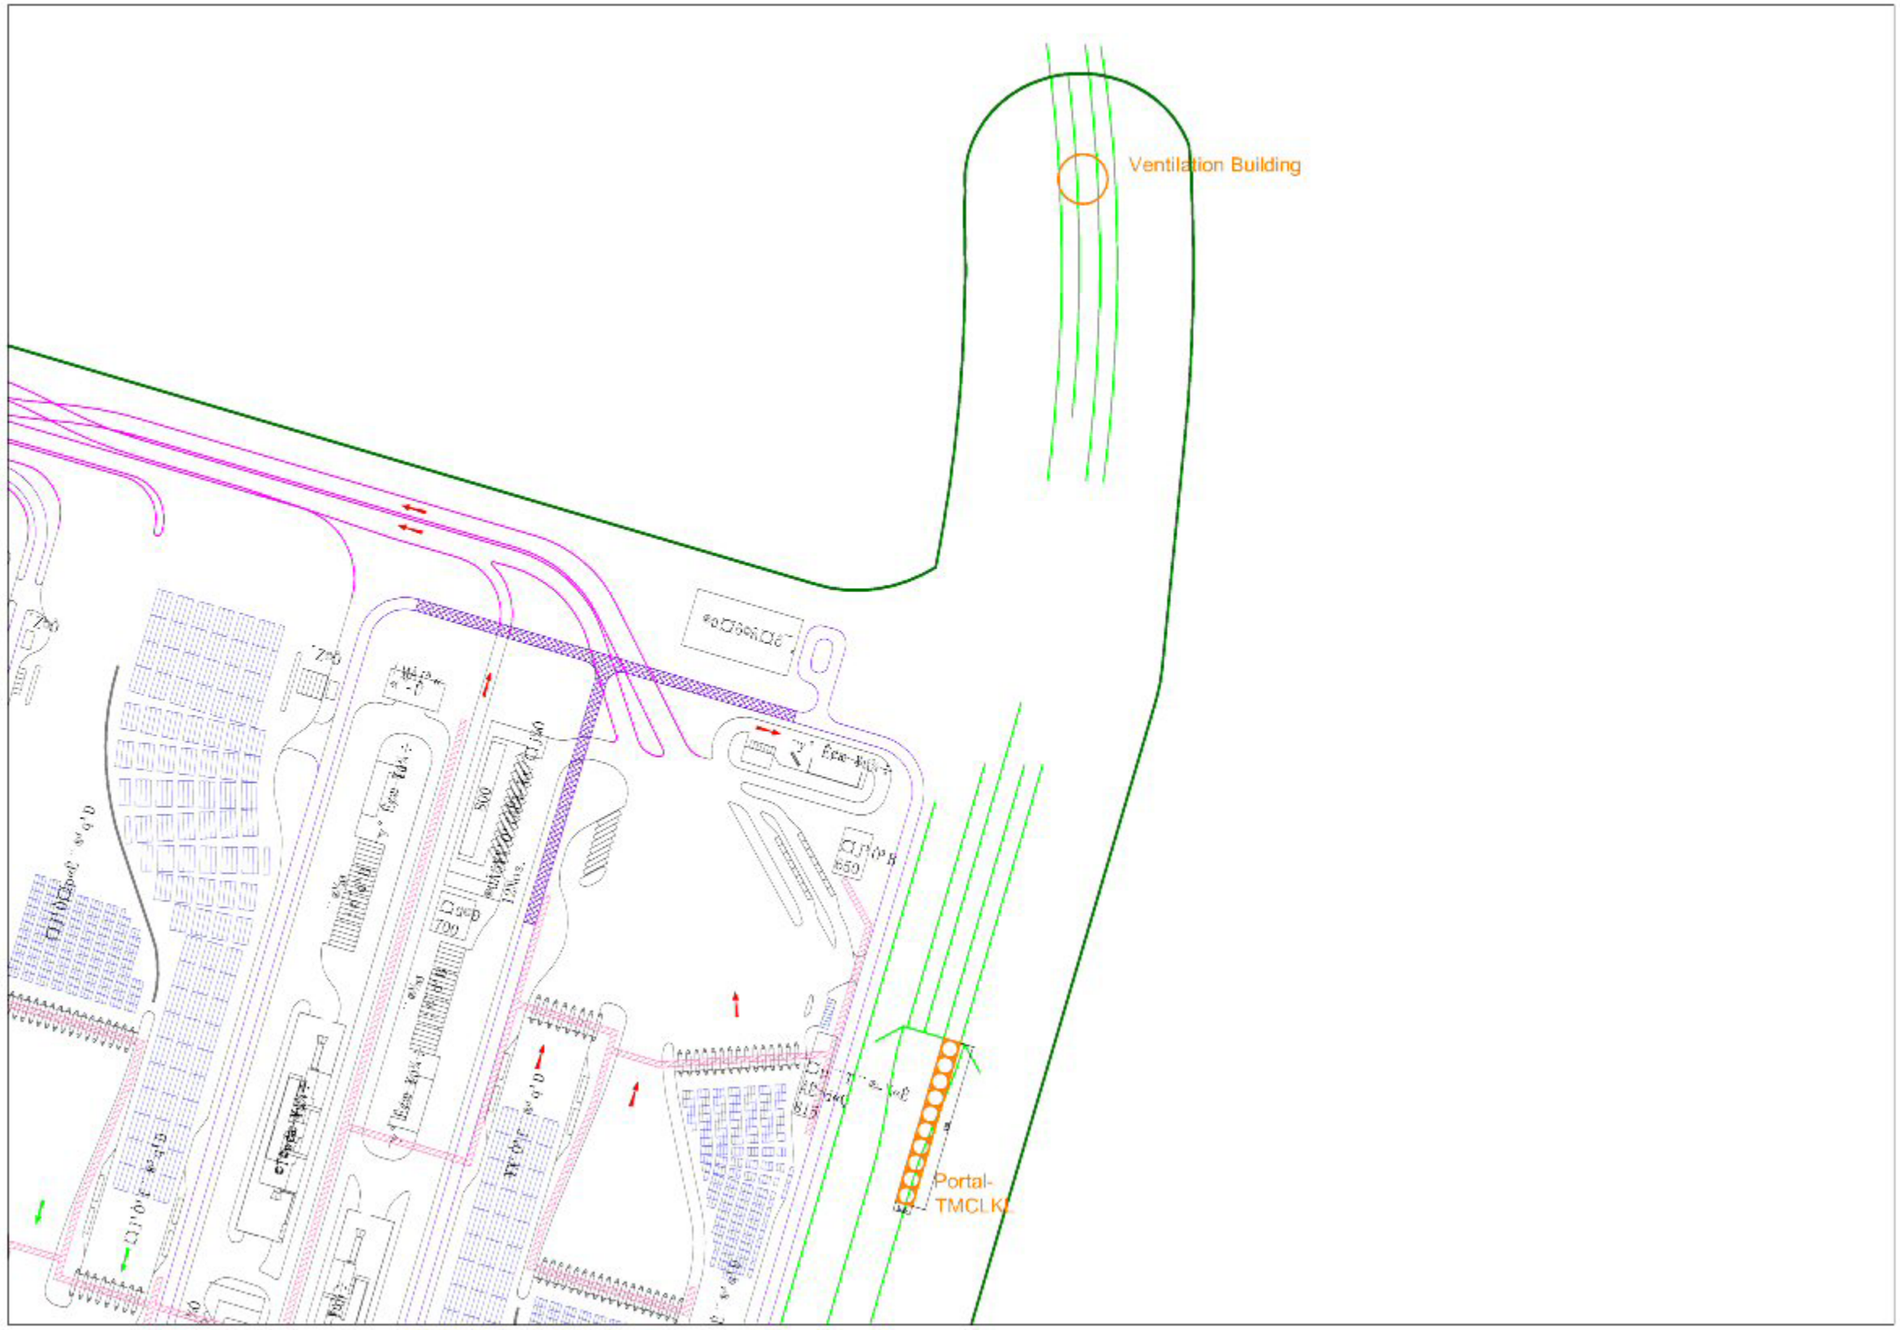

路政署
HIGHWAYS DEPARTMENT
港珠澳大橋香港工程管理處
Hong Kong - Zhuhai - Macao Bridge
Hong Kong Project Management Office

ARUP
奧雅納工程顧問
Ove Arup & Partners
Hong Kong Limited

Drawing Title

Location of Operational Air Quality Emission Sources – Sheet 5

Drawing No.

Figure 5.4f