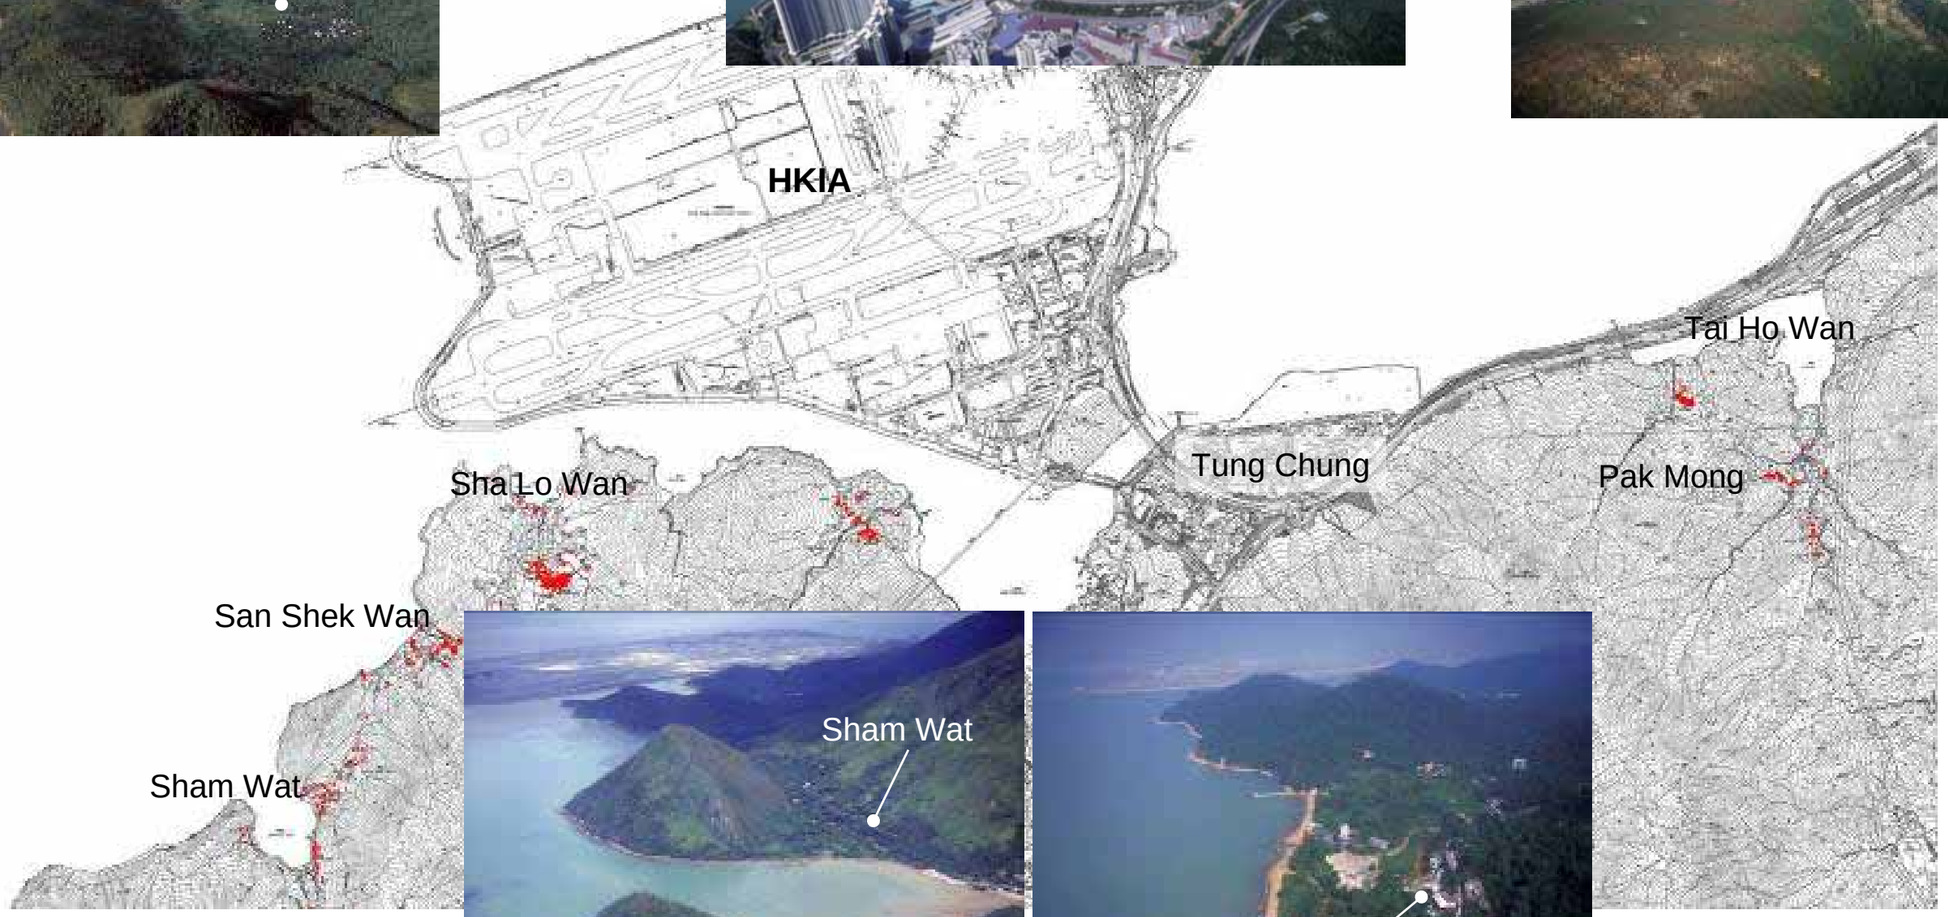

路政署 HIGHWAYS DEPARTMENT 港珠澳大橋香港工程管理處 Hong Kong - Zhuhai - Macao Bridge Hong Kong Project Management Office	ARUP 奧雅納工程顧問 Ove Arup & Partners Hong Kong Limited	Drawing Title **Key Issues/Constraints – Residential Premises**	Drawing No. **Figure 3.8**