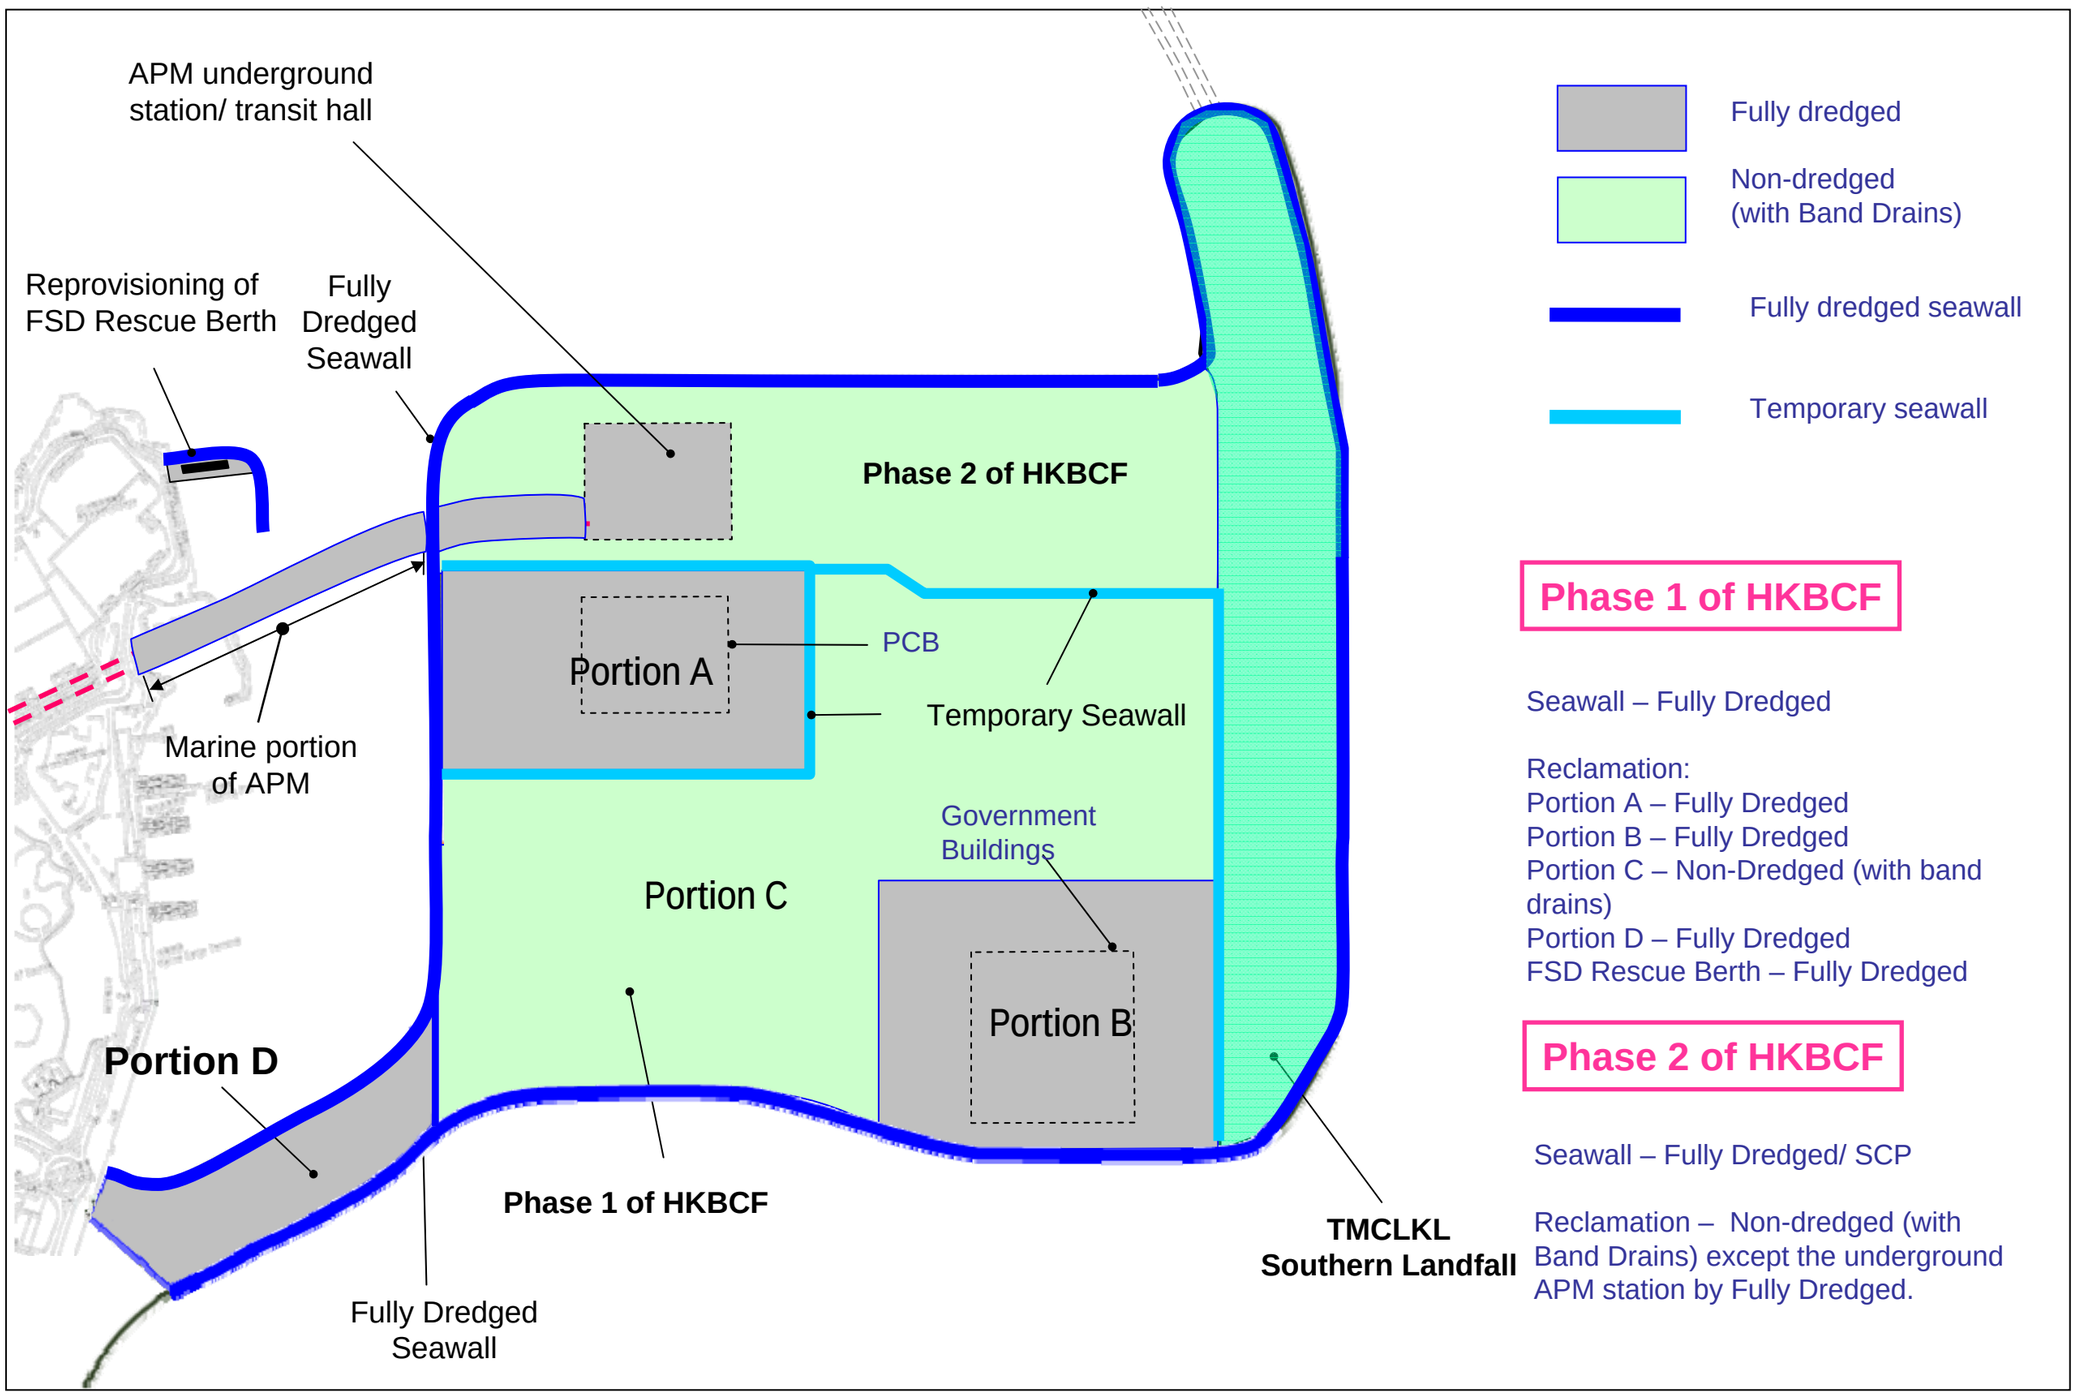

路政署 HIGHWAYS DEPARTMENT
港珠澳大橋香港工程管理處
Hong Kong - Zhuhai - Macao Bridge Hong Kong Project Management Office

ARUP 奧雅納工程顧問 Ove Arup & Partners Hong Kong Limited

Drawing Title

Sequence A of HKBCF Reclamation

Drawing No.

Figure 4.6