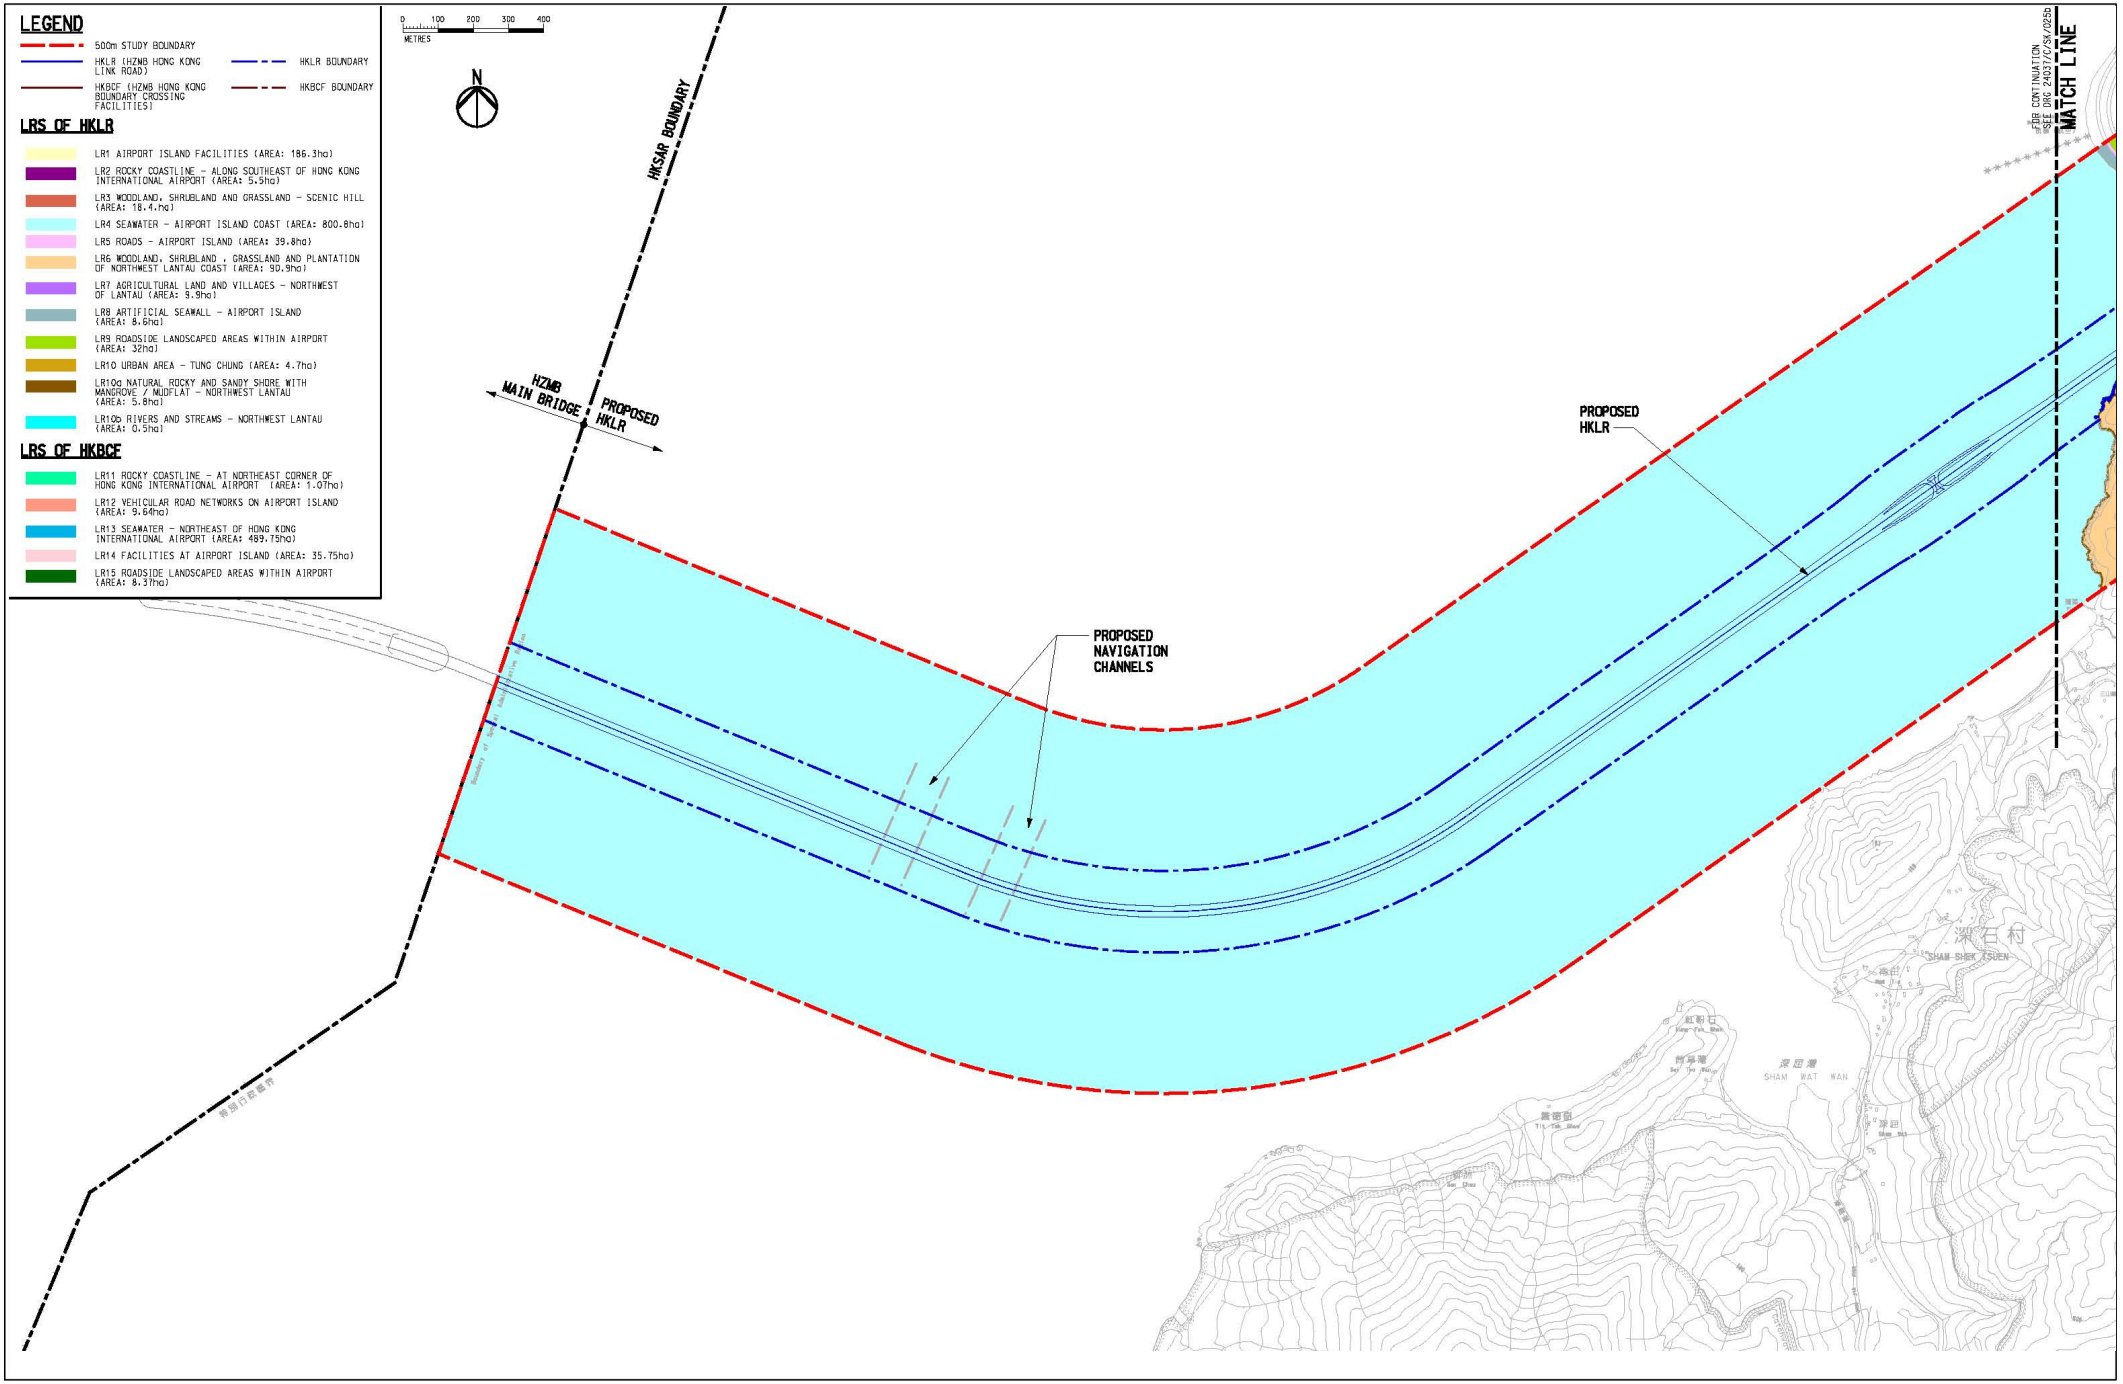

路政署 HIGHWAYS DEPARTMENT 港珠澳大橋香港工程管理處 Hong Kong - Zhuhai - Macao Bridge Hong Kong Project Management Office	ARUP 奧雅納工程顧問 Ove Arup & Partners Hong Kong Limited	Drawing Title: **Landscape Resource Plan – Blow-up (Sheet 1 of 3)**	Drawing No.: **Figure 14.1.1a**