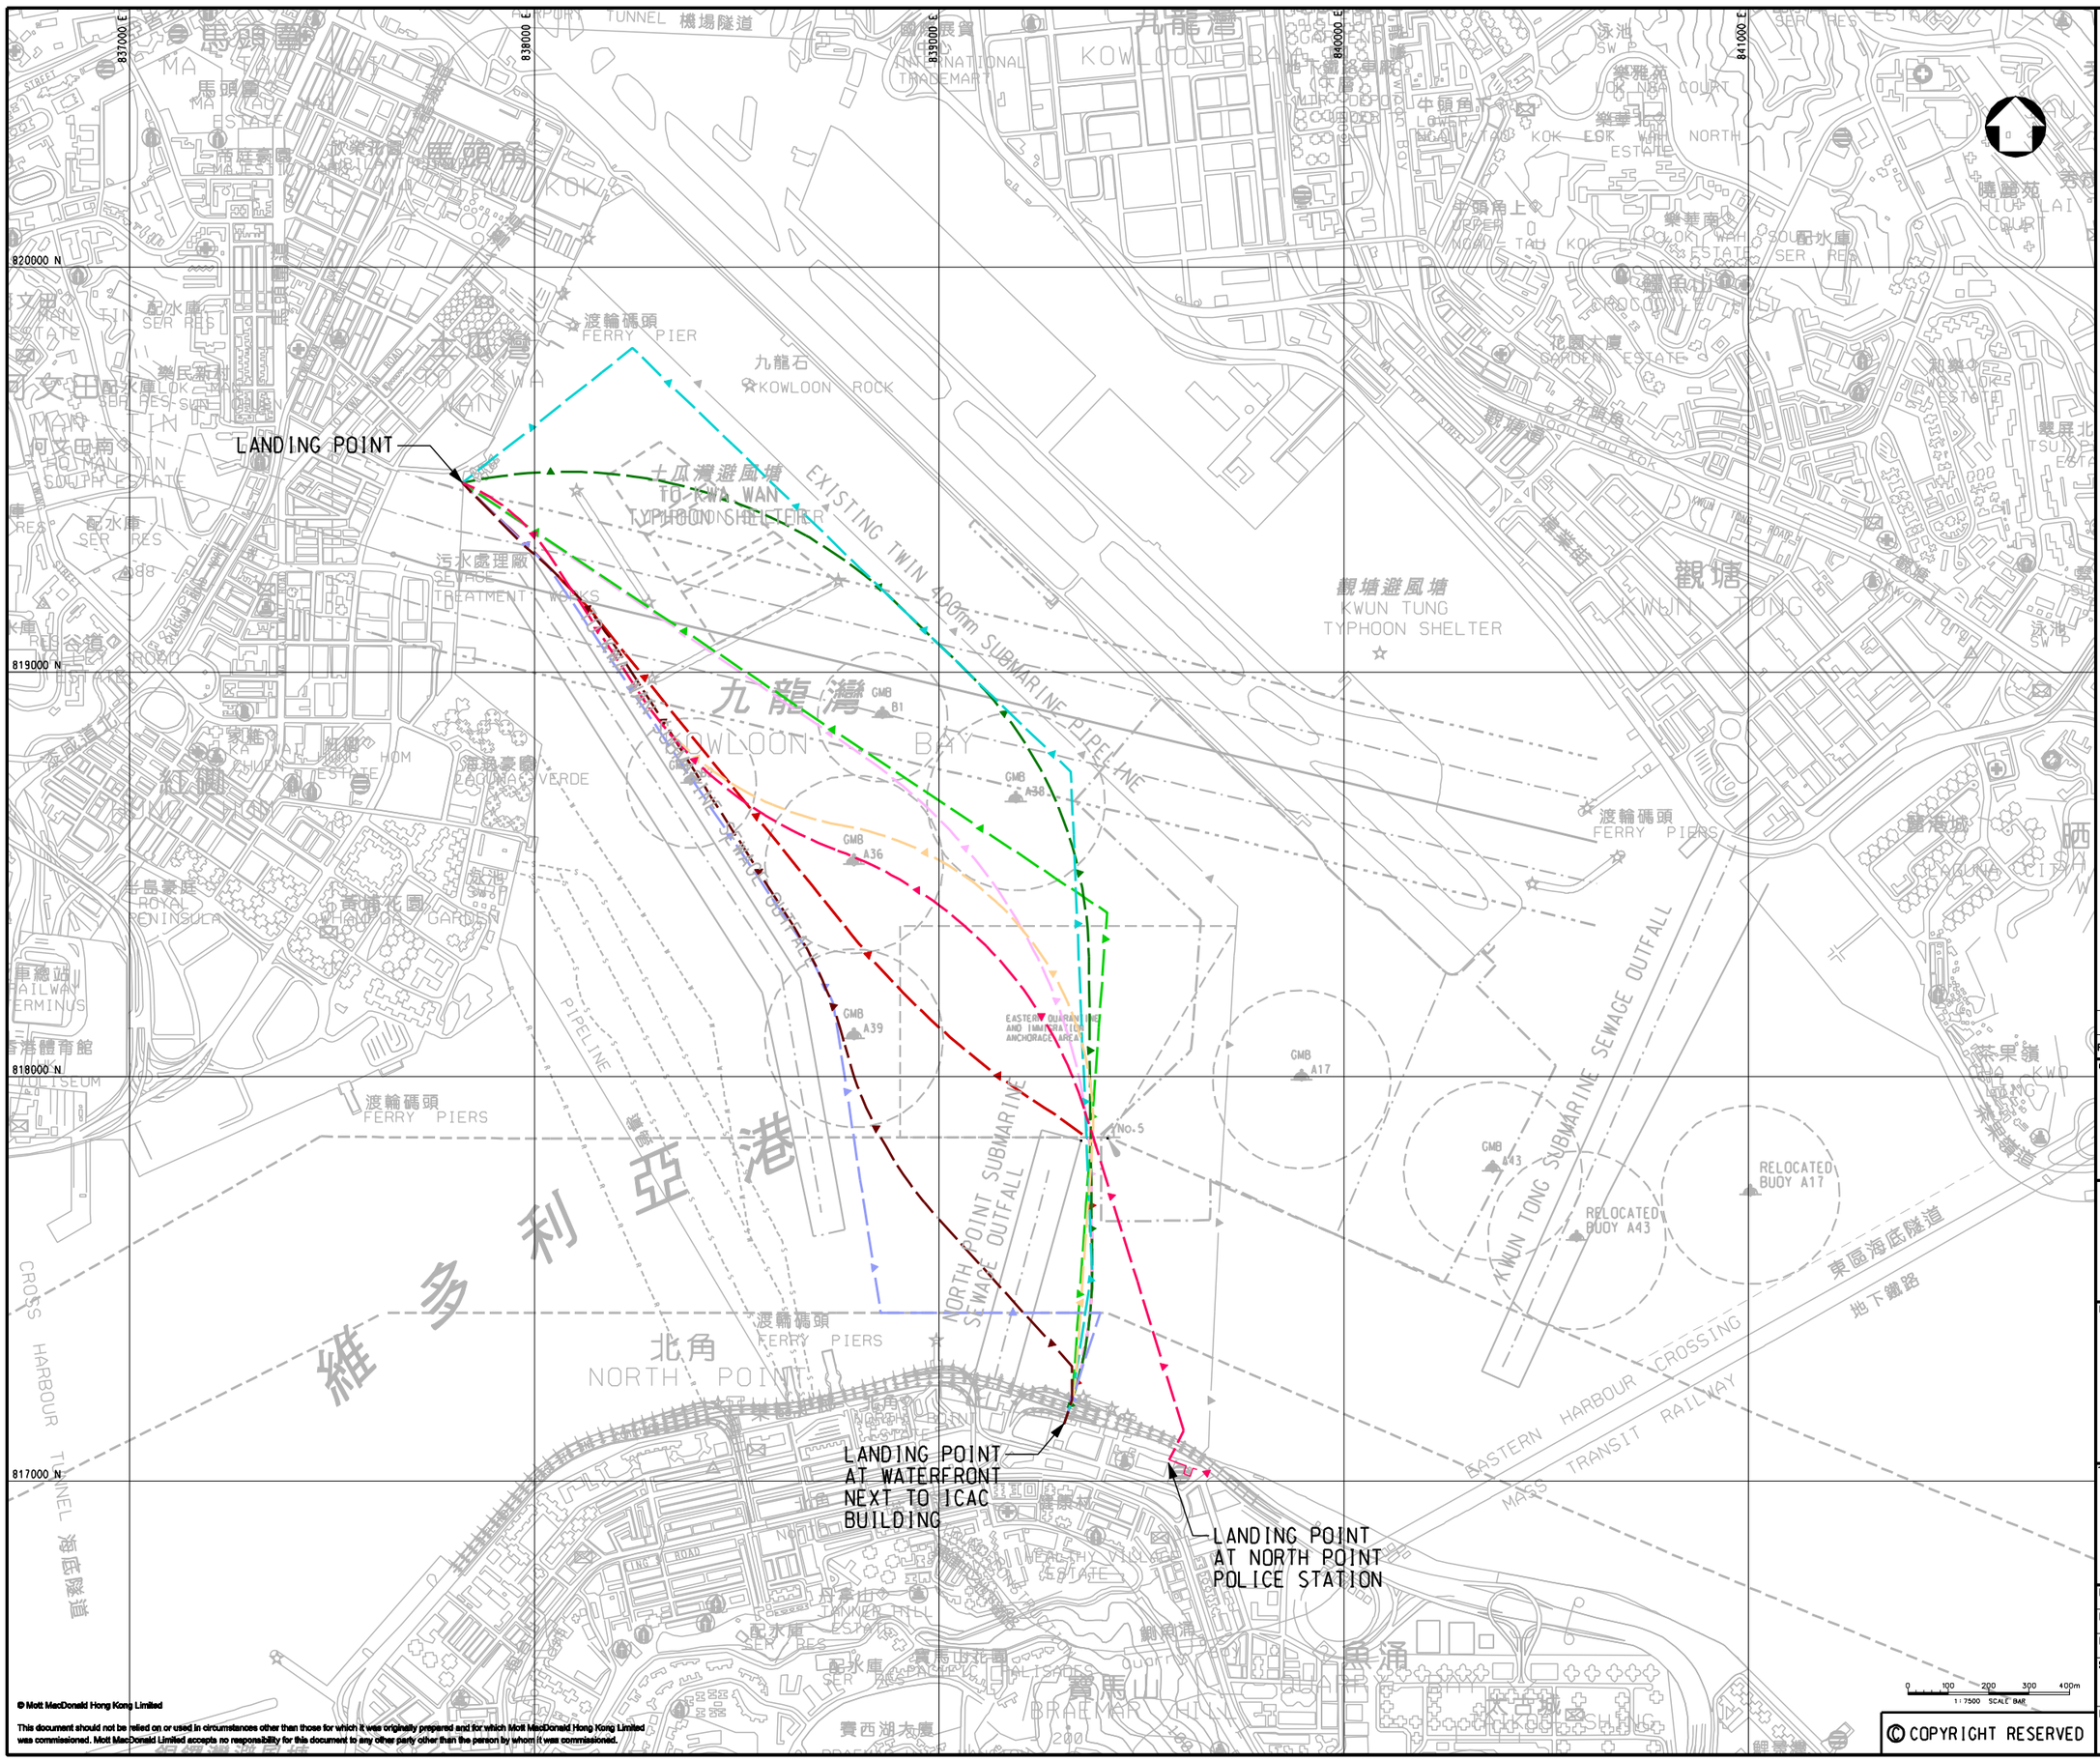

LEGENDS:

- OPTION M1
- OPTION M2
- OPTION M3
- OPTION M4A
- OPTION M4B
- OPTION M5
- OPTION M6
- OPTION M7
- OPTION M8

Rev	Date	Drawn	Description	Ch'k'd	App'd
P1	FEB 10	MING	FIRST ISSUE	MT	TI

Client

THE HONG KONG AND CHINA GAS COMPANY LIMITED.

Mott MacDonald
7/F West Wing Office Building
New World Centre, 20 Salisbury Road
Tsimshatsui, Kowloon
Hong Kong
T +852 2828 5757
F +852 2827 1823
W www.mottmac.com.hk

Project

INSTALLATION OF SUBMARINE GAS PIPELINES AND ASSOCIATED FACILITIES FROM TO KWA WAN TO NORTH POINT FOR FORMER KAI TAK AIRPORT DEVELOPMENT

Title

PROPOSED SUBMARINE GAS PIPELINES ALIGNMENT OPTIONS

Designed	KL		Eng.Chk.	MT	
Drawn	YKL		Coordination	KL	
Dwg.Chk.	KL		Approved	TI	

Scale 1:7500@A1

Project 237926

Status PRE

CAD File J:\237926\REPORT\ENV\EIA\D0205\FIGURE 2-4.dgn

Drawing No. FIGURE 2.4

Rev P1

© Mott MacDonald Hong Kong Limited

This document should not be relied on or used in circumstances other than those for which it was originally prepared and for which Mott MacDonald Hong Kong Limited was commissioned. Mott MacDonald Limited accepts no responsibility for this document to any other party other than the person by whom it was commissioned.

© COPYRIGHT RESERVED