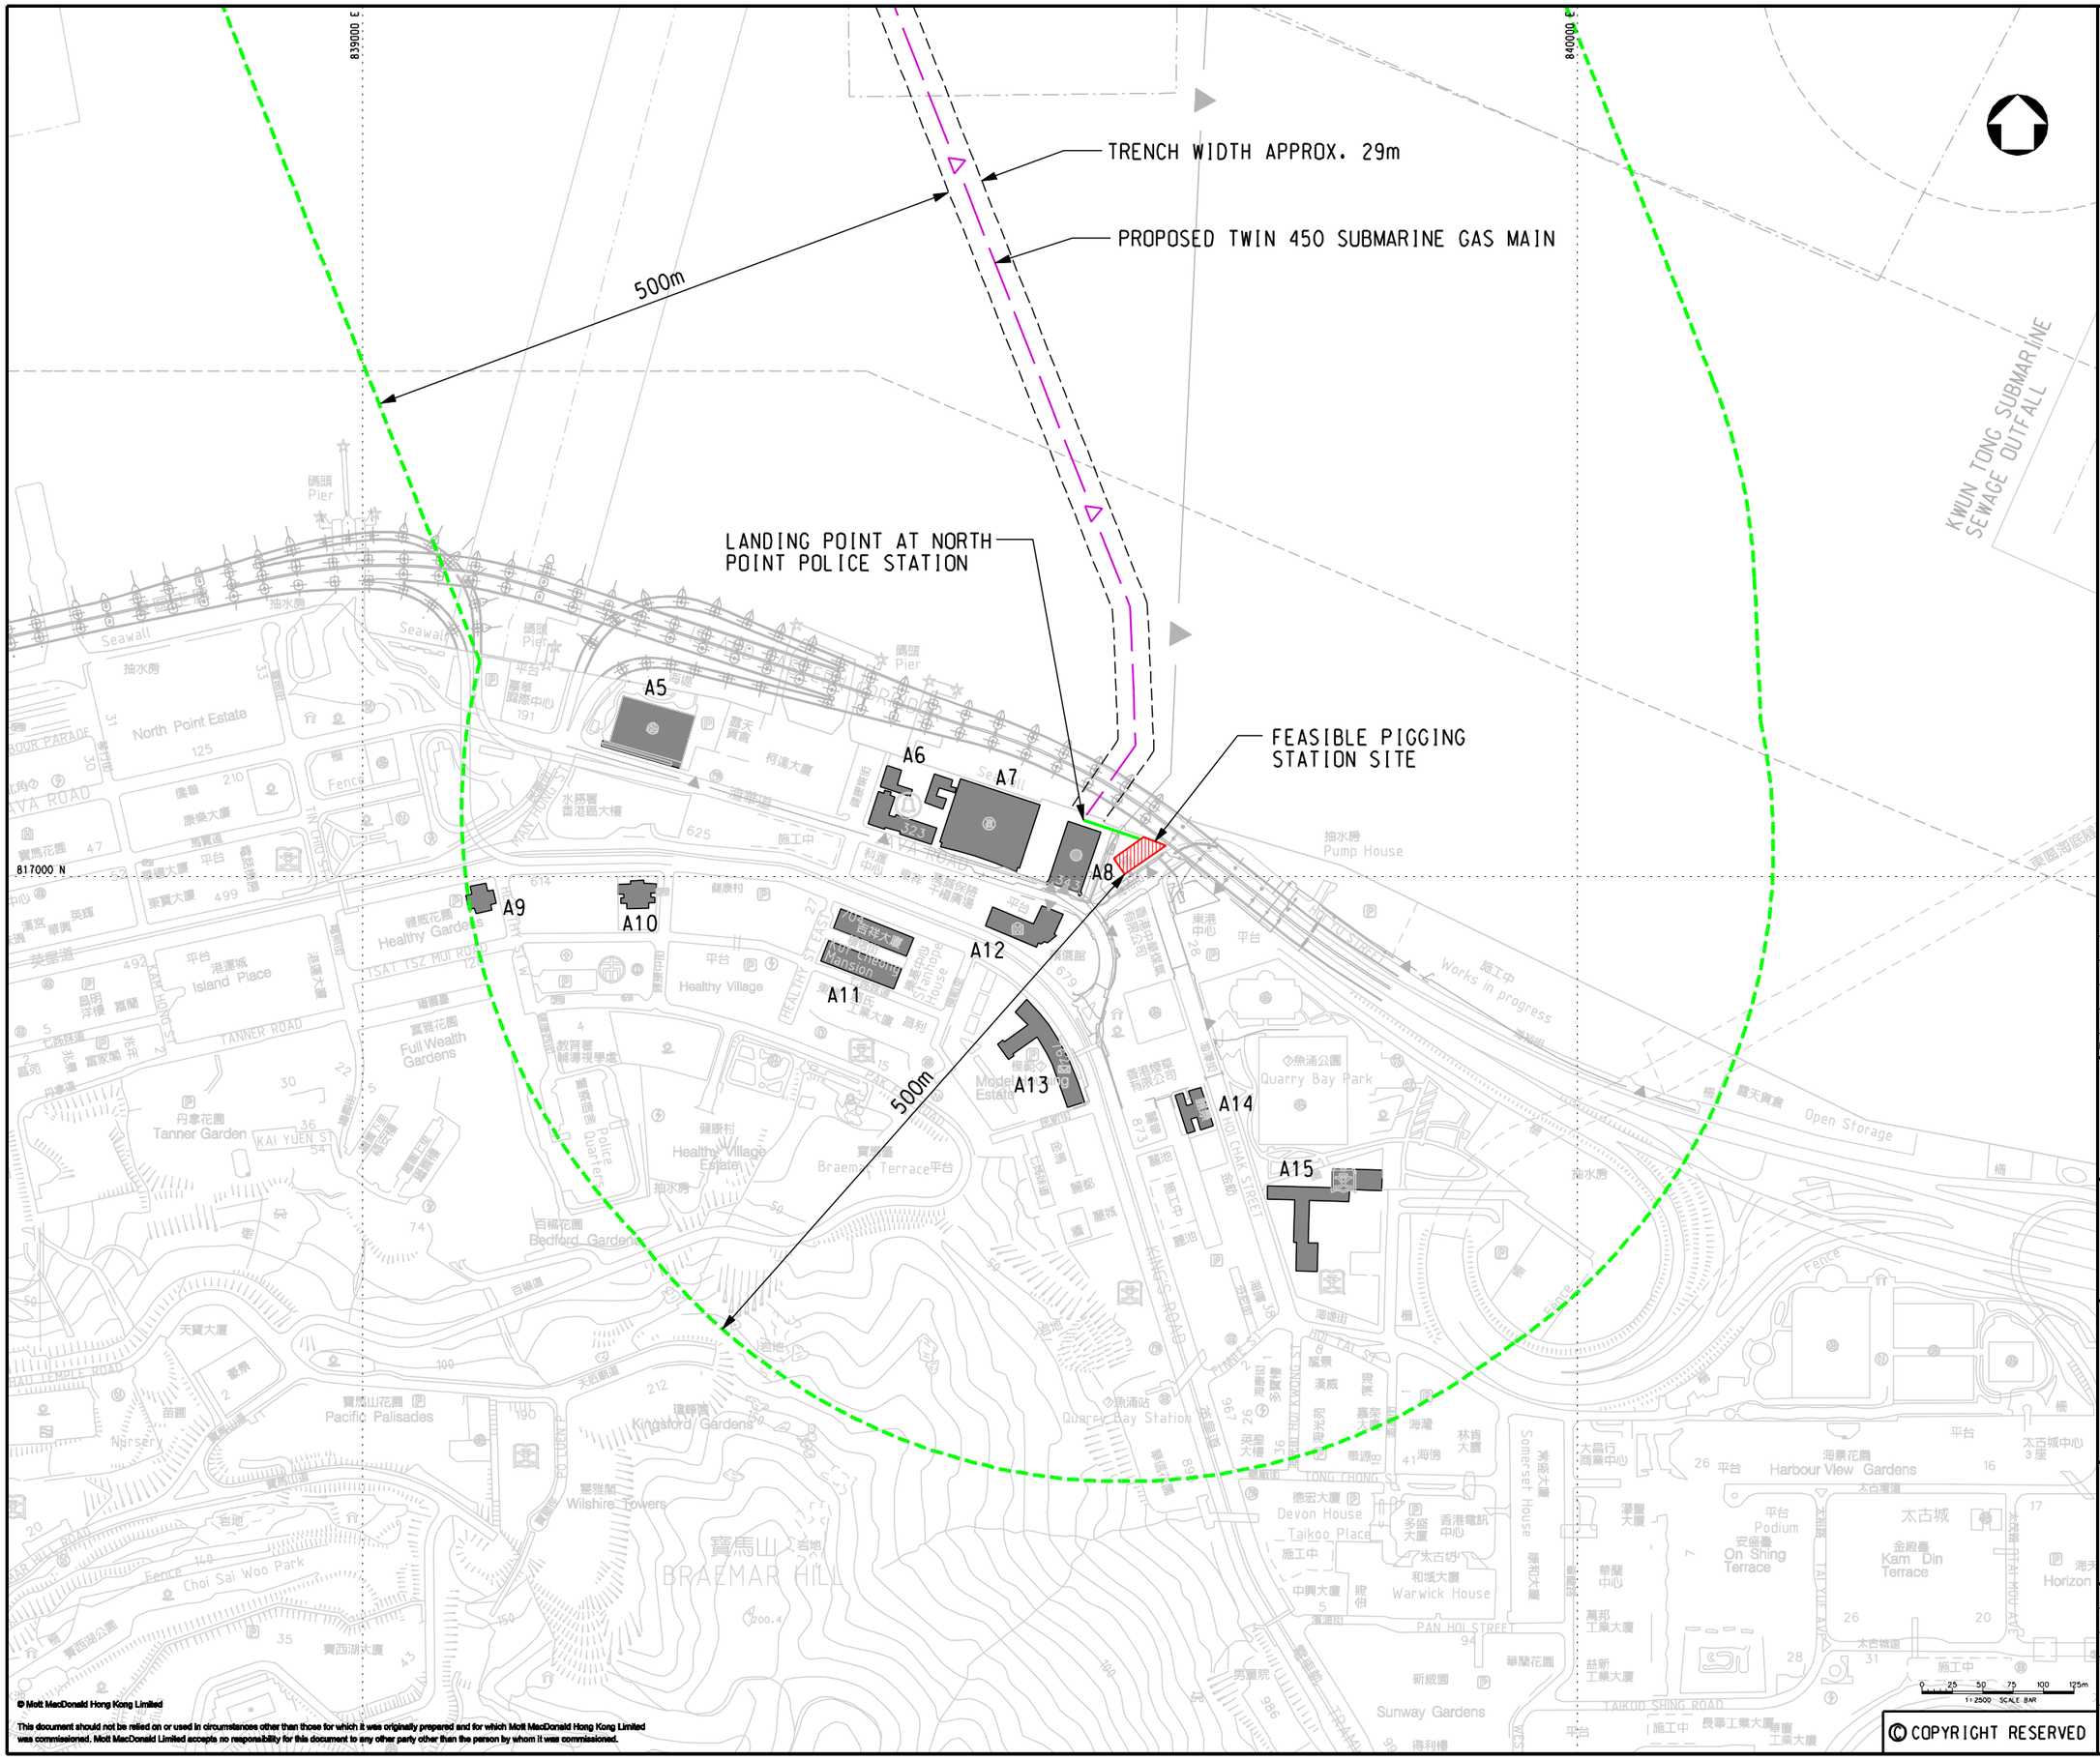

LEGEND:

- PROPOSED TWIN 450 SUBMARINE GAS MAIN
- CONNECTION TO NEW PIGGING STATION
- 500m ASSESSMENT AREA

Rev	Date	Drawn	Description	Ch'k'd	App'd
P4	FEB 10	MING	GENERAL REVISION	CWK	TI
P3	DEC 09	MING	GENERAL REVISION	CWK	TI
P2	JUN 09	MING	GAS MAIN REVISED	CWK	TI
P1	DEC 08	YKL	FIRST ISSUE	CWK	TI

Client

THE HONG KONG AND CHINA GAS COMPANY LIMITED.

Mott MacDonald
7/F West Wing Office Building
New World Centre, 20 Salisbury Road
Tsimshatsui, Kowloon
Hong Kong
T +852 2828 5757
F +852 2827 1823
W www.mottmac.com.hk

Project

INSTALLATION OF SUBMARINE GAS PIPELINES AND ASSOCIATED FACILITIES FROM TO KWA WAN TO NORTH POINT FOR FORMER KAI TAK AIRPORT DEVELOPMENT

Title

REPRESENTATIVE AIR SENSITIVE RECEIVERS (ASRS) (NORTH POINT)

Designed	CWK		Eng.Chk.	MT	
Drawn	YKL		Coordination	FY	
Dwg.Chk.	CWK		Approved	TI	

Scale 1:2500@A1

Project 237926

CAD File J:\237926\REPORT\ENV\EM&A MANUAL\000205\FIGURE 1-2e.dgn

Status PRE

Drawing No. FIGURE 1.2e

Rev P4

© COPYRIGHT RESERVED

© Mott MacDonald Hong Kong Limited

This document should not be relied on or used in circumstances other than those for which it was originally prepared and for which Mott MacDonald Hong Kong Limited was commissioned. Mott MacDonald Limited accepts no responsibility for this document to any other party other than the person by whom it was commissioned.