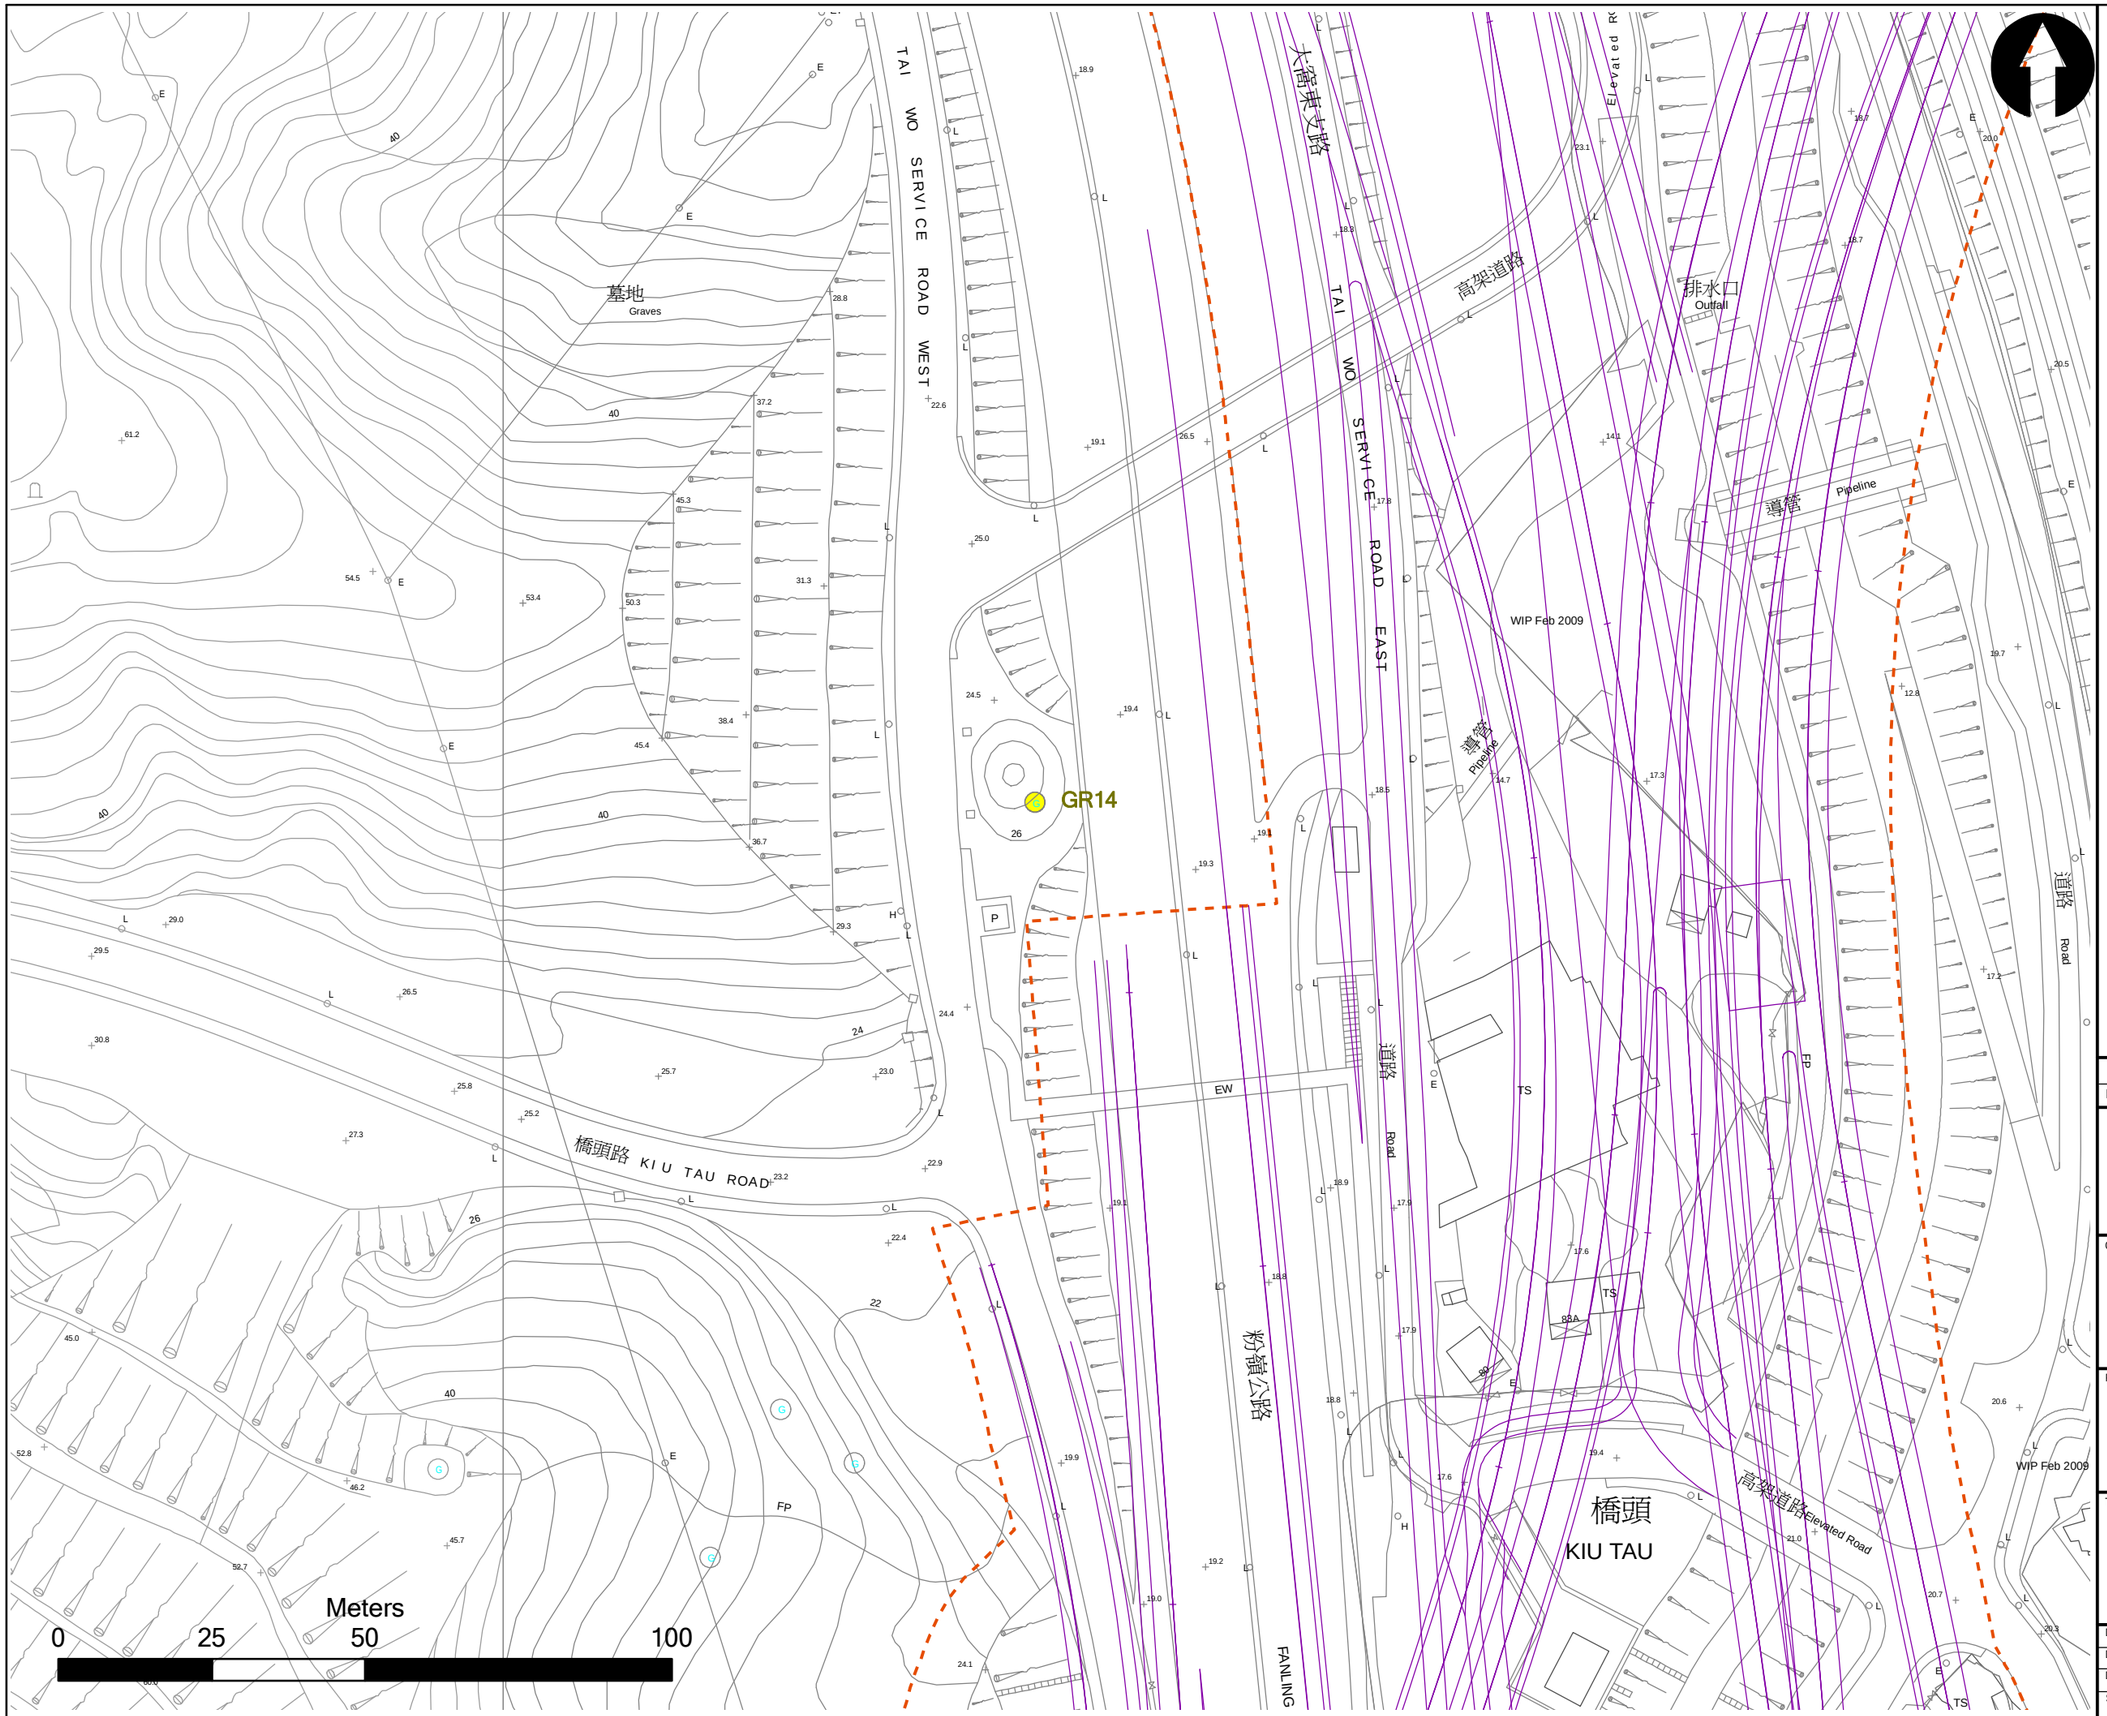

Key Plan

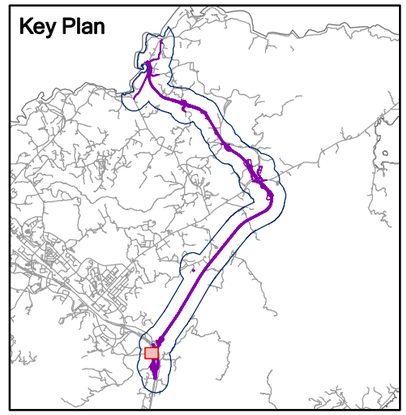

Key

- CHIA Study Area
- Alignment of Future BCP and Associated Road Works
- Works Area (at Grade)
- Grave

Rev	Date	Drawn	Description	Ch'k'd	App'd

Mott MacDonald

20/F Two Landmark East
100 How Ming Street
Kwun Tong, Kowloon
Hong Kong

T +852 2828 5757
F +852 2827 1823
W www.mottmac.com.hk

Client

CEDD

CIVIL ENGINEERING AND DEVELOPMENT DEPARTMENT

Project

AGREEMENT NO. CE45/2008(CE)
LIANTANG/HEUNG YUEN WAI BOUNDARY CONTROL POINT AND ASSOCIATED WORKS
-- INVESTIGATION

Title

1:1000 MAP SHOWING
BUILT HERITAGE IDENTIFIED WITHIN THE FANLING SECTION
(SHEET 2 OF 6)

Designed	JL		Eng. Chk.	NL	
Drawn	JL		Coordination	NL	
Dwg. Chk.	JL		Approved	NL	
Scale at A3		Project			Status
1 : 1000		CAD file			
Drawing No					Rev
FIGURE 12.2.19					A

© Mott MacDonald Hong Kong Limited

This document should not be relied on or used in circumstances other than those for which it was originally prepared and for which Mott MacDonald Hong Kong Limited was commissioned. Mott MacDonald Limited accepts no responsibility for this document to any other party other than the person by whom it was commissioned.

© COPYRIGHT RESERVED