Maps reproduced with permission of the Director of Lands, © Hong Kong Government

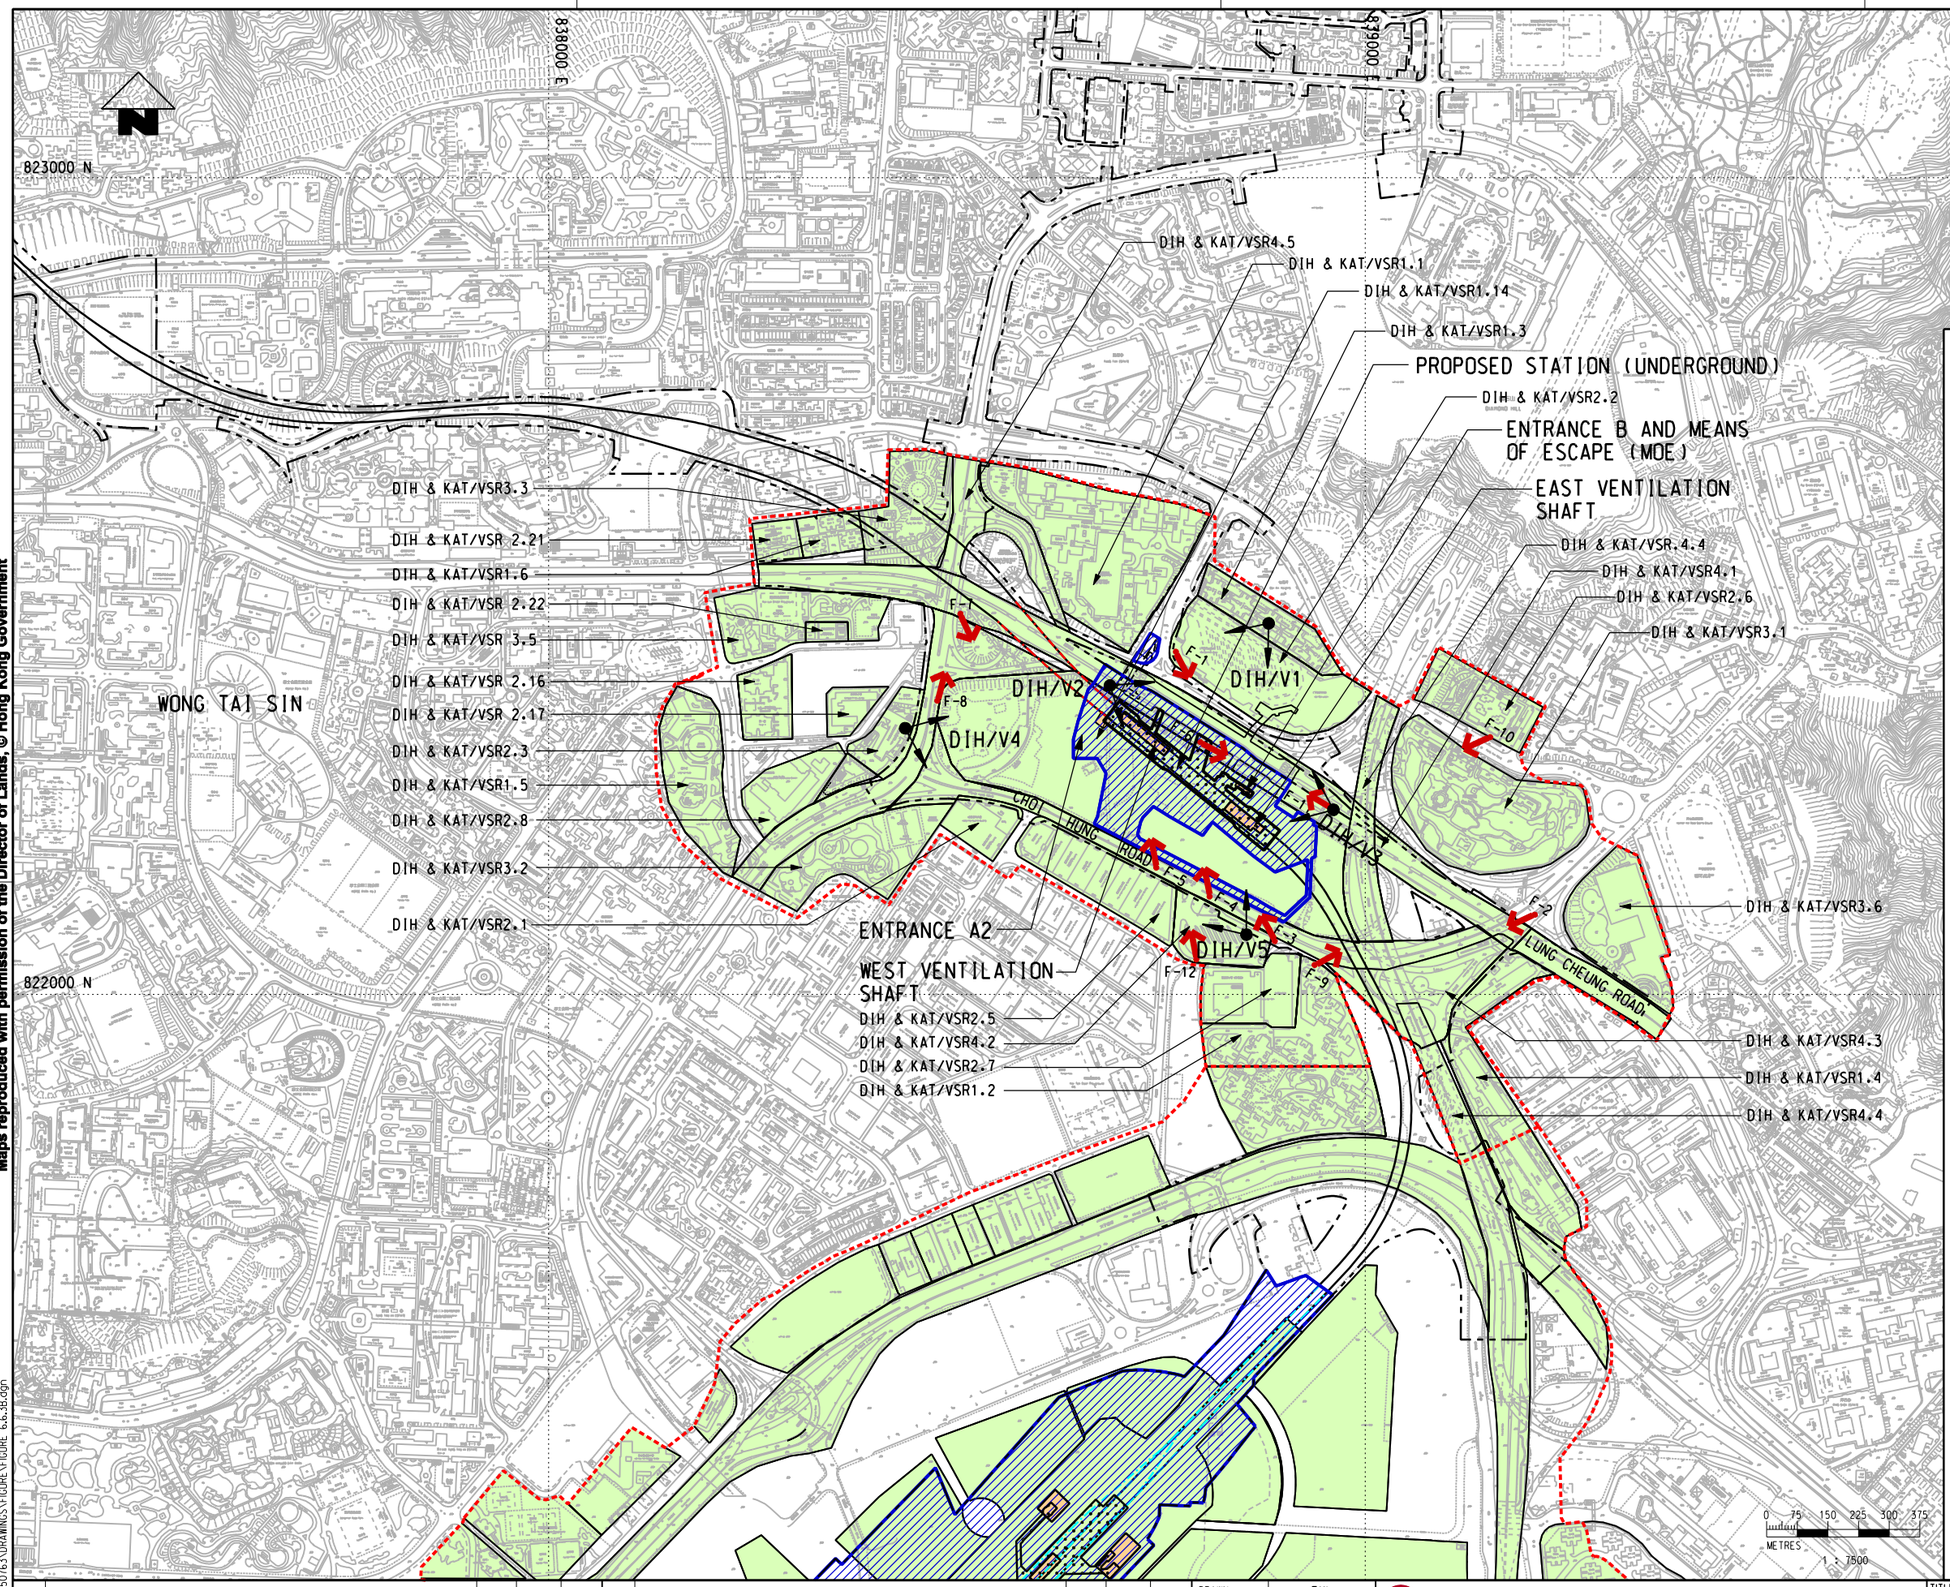

LEGEND:

- PROJECT BOUNDARY
- PRIMARY ZONE OF VISUAL INFLUENCE
- PROPOSED SCL ALIGNMENT (UNDER SEPARATE EIAS)
- SCL (TAW - HUH) ALIGNMENT TO BE MODIFIED UNDER THE PROJECT
- KAI TAK REFUGE SIDINGS & KAT ASSOCIATED TUNNELS
- TEMPORARY AT-GRADE WORK SITES
- PROPOSED ABOVE GROUND STRUCTURE
- PROPOSED STATION / STATION MODIFICATION
- VISUALLY SENSITIVE RECEIVER
- F-1 PHOTO VIEWPOINT LOCATION
- DIH/V1 PHOTOMONTAGE

VISUALLY SENSITIVE RECEIVER

DIH & KAT/VSR 1.1 - LUNG POON COURT
DIH & KAT/VSR 1.2 - RHYTHM GARDEN - NORTH
DIH & KAT/VSR 1.3 - GALAXIA
DIH & KAT/VSR 1.4 - CHOI HUNG ESTATE
DIH & KAT/VSR 1.5 - LOWER WONG TAI SIN ESTATE
DIH & KAT/VSR 1.6 - TROPICANA GARDEN
DIH & KAT/VSR 1.14- FUTURE CDA DEVELOPMENT
DIH & KAT/VSR 2.1 - WONG KING INDUSTRIAL BUILDING
DIH & KAT/VSR 2.2 - PLAZA HOLLYWOOD
DIH & KAT/VSR 2.3 - HONG KONG SHENG KUNG HUI NURSING HOME
DIH & KAT/VSR 2.5 - LIGHT INDUSTRY DEVELOPMENT ALONG CHOI HUNG ROAD
DIH & KAT/VSR 2.6 - CHI LIN NUNNERY
DIH & KAT/VSR 2.7 - CANOSSA PRIMARY SCHOOL (SAN PO KONG)
DIH & KAT/VSR 2.8 - WONG TAI SIN DISTRICT HEADQUARTERS AND DIVISIONAL STATION
DIH & KAT/VSR 2.16- WONG TAI SIN DISCIPLINED SERIVCES QUARTERS AT CHUN YAN STREET
DIH & KAT/VSR 2.17- CANOSSA PRIMARY SCHOOL AT CHUN YAN STREET
DIH & KAT/VSR 2.21- HSIN KUANG CENTRE
DIH & KAT/VSR 2.22- REDEMPTION LUTHERAN CHURCH AND KINDERGARTEN AT MUK LUN STREET
DIH & KAT/VSR 3.1 - NAN LIAN GARDEN
DIH & KAT/VSR 3.2 - CHOI HUNG ROAD PLAYGROUND
DIH & KAT/VSR 3.3 - FUNG TAK PARK
DIH & KAT/VSR 3.5 - MUK LUN STREET PLAYGROUND
DIH & KAT/VSR 3.6 - HAMMER HILL ROAD SWIMMING POOL
DIH & KAT/VSR 4.1 - PEDESTRIANS AND PASSENGERS OF LUNG CHEUNG ROAD
DIH & KAT/VSR 4.2 - BUS TERMINAL AT CHOI HUNG ROAD
DIH & KAT/VSR 4.3 - PEDESTRIANS AND PASSENGERS OF CHOI HUNG ROAD
DIH & KAT/VSR 4.4 - PASSENGERS ON KWUN TONG BYPASS
DIH & KAT/VSR 4.5 - PEDESTRIANS AND PASSENGERS OF PO KONG TSUEN ROAD

PLOT DRV: R:\ustnset\MTR\PLOTDRIVER\WINDOWS\A3 COLOUR.pltPRINTED BY: MMP2 20th Mar 15:28:05
MODELNAME: DefaultFILENAME: M:\projects\600950763\DRAWINGS\FIGURE\FIGURE 6.6.3B.dgn

REV	DESCRIPTION	BY	DATE	APPROVED

DRAWN	FYL
DESIGNED	---
CHECKED	LCR
APPROVED	---
DATE	03/NOV/2011

DO NOT SCALE DRAWINGS. ALL DIMENSIONS SHALL BE VERIFIED ON SITE.
© MTR CORPORATION LIMITED 2008 COPYRIGHT IN RESPECT OF THIS DRAWING / DOCUMENT IS OWNED BY THE MTR CORPORATION LIMITED OF HONG KONG. NO REPRODUCTION OF THE DRAWING / DOCUMENT OR ANY PART BY WHATEVER MEANS IS PERMITTED WITHOUT THE PRIOR WRITTEN CONSENT OF THE MTR CORPORATION LIMITED.

MTR

SHATIN TO CENTRAL LINK

ORIGINATOR

AECOM

CADD REF. FIGURE 6.6.3.DGN

TITLE

NEX/2213 - EIA STUDY FOR SCL (HHS)

LANDSCAPE AND VISUAL IMPACT ASSESSMENT

KEY VISUALLY SENSITIVE RECEIVERS (VSRS) - DIAMOND HILL STATION

SCALE	FIGURE NO.	REV.
1 : 7500 (A3)	FIGURE 6.6.3	B