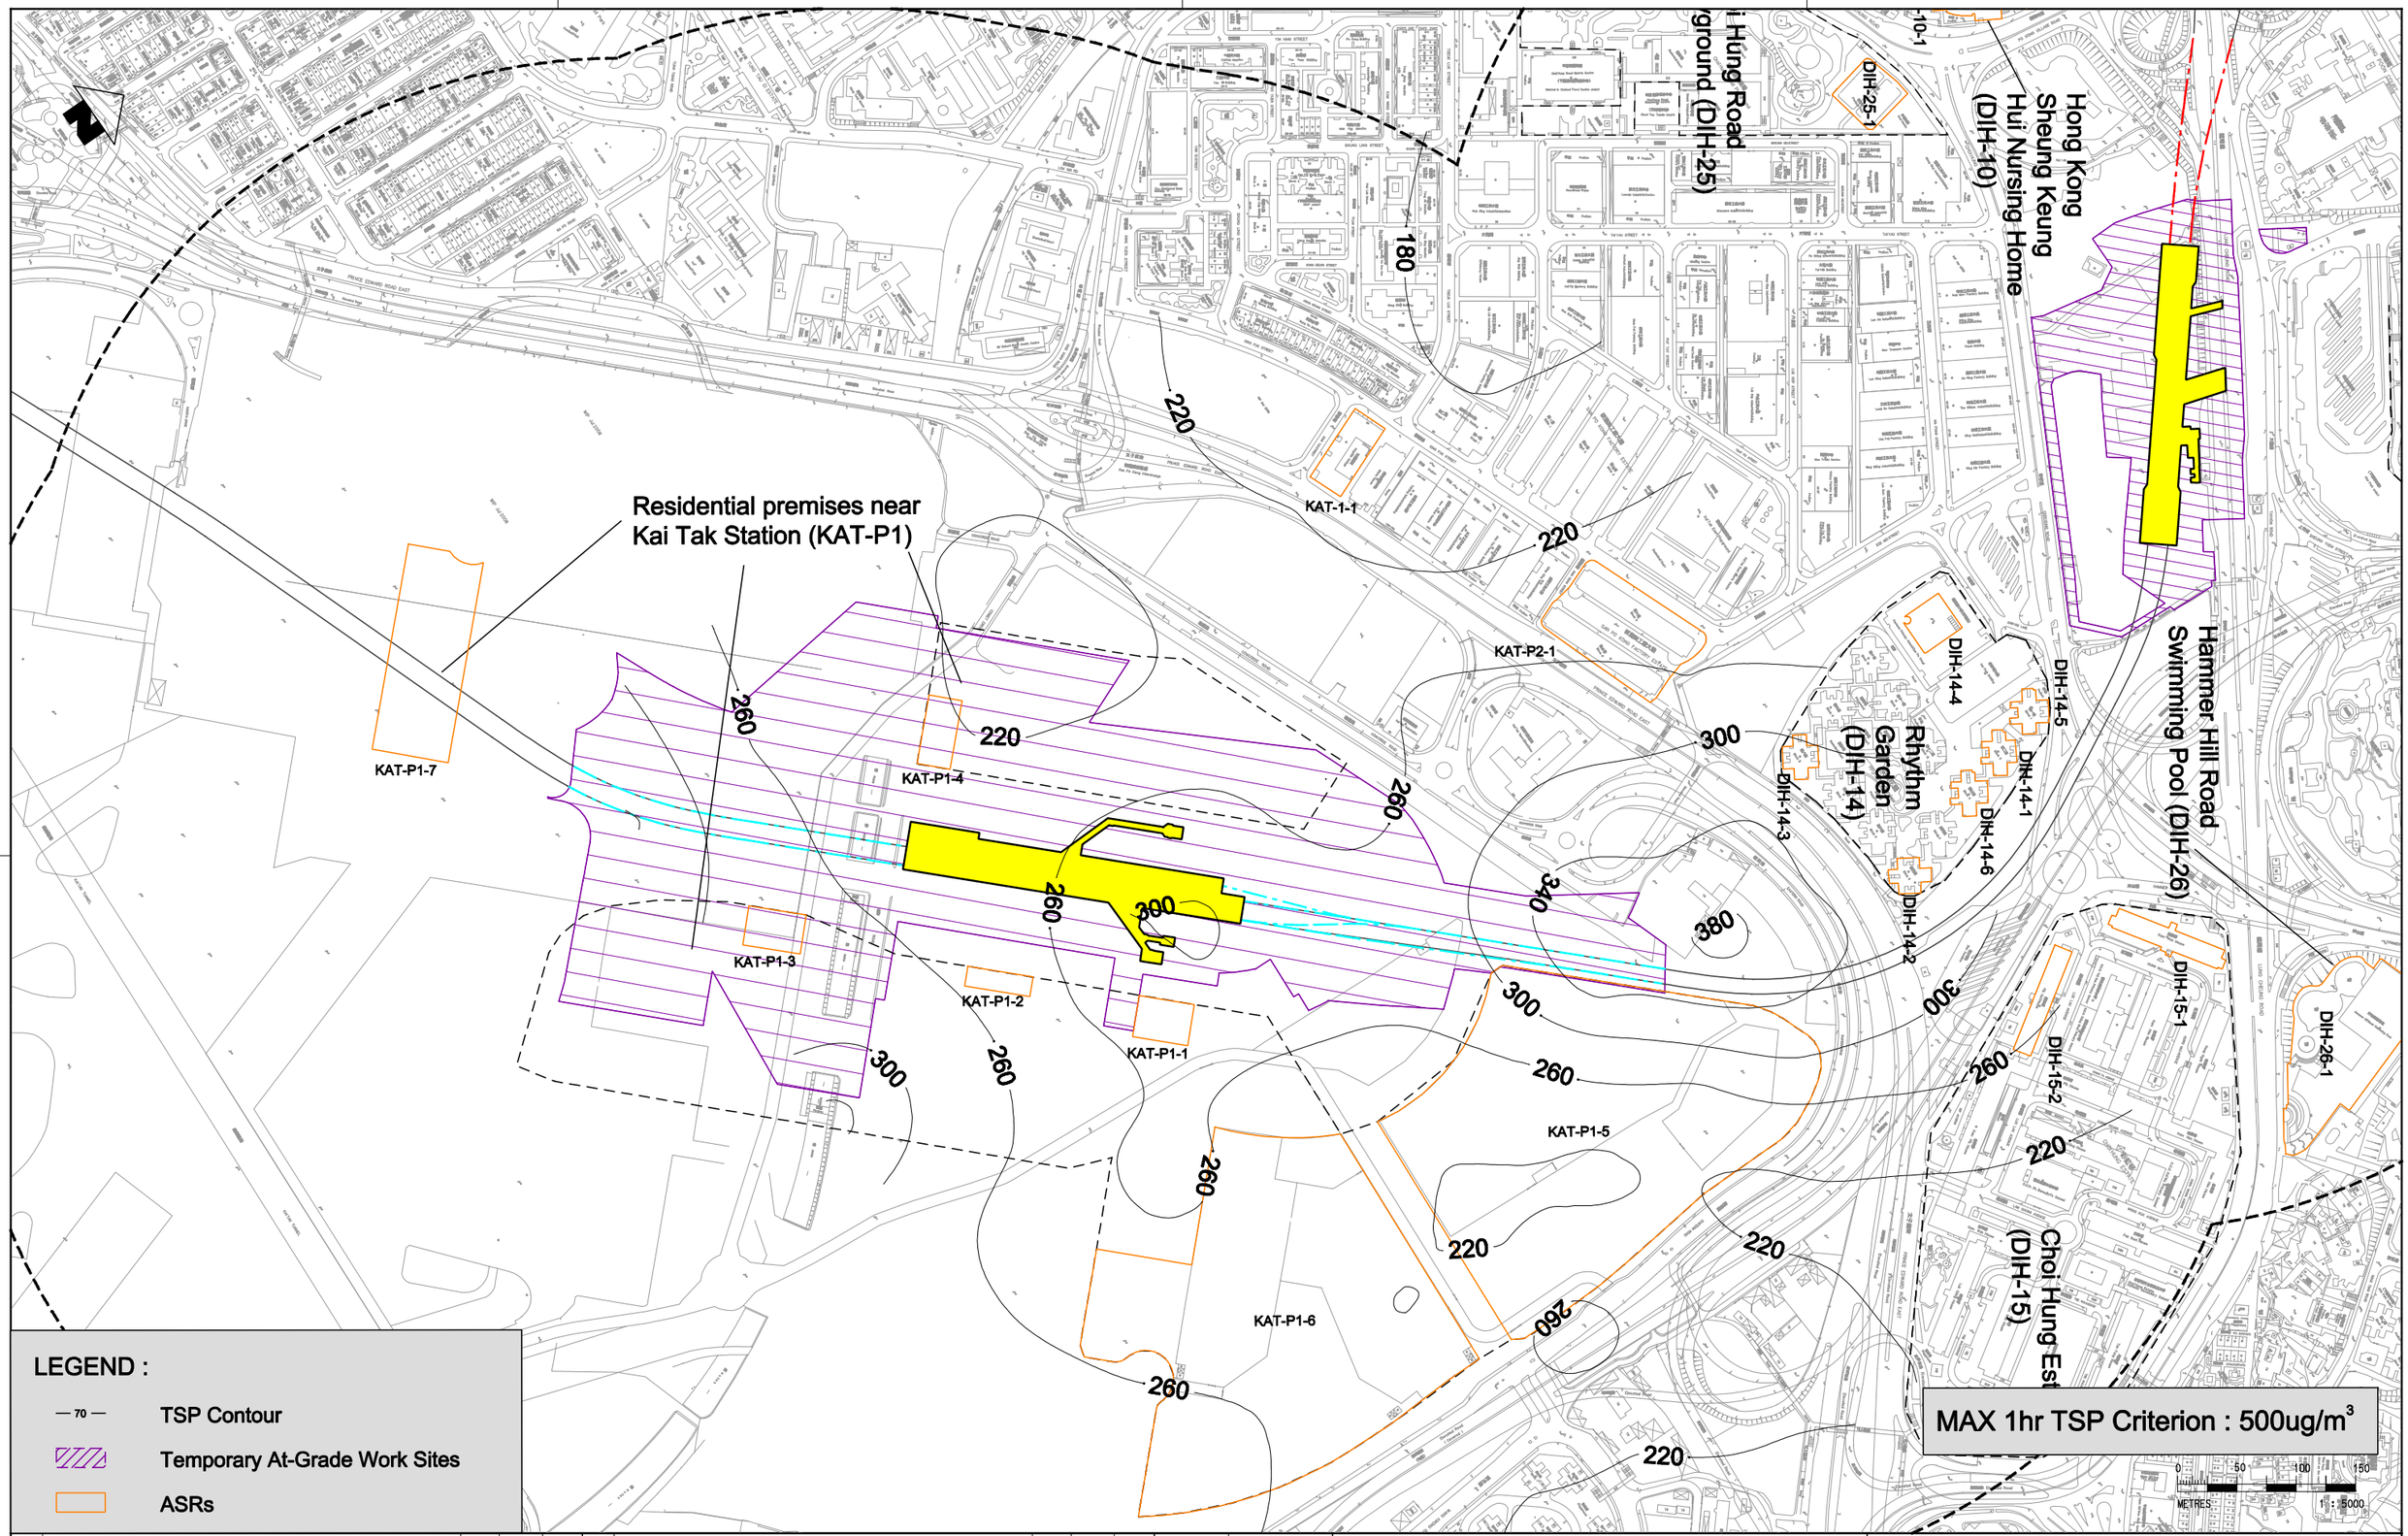


LEGEND :

- — 70 — TSP Contour
- Temporary At-Grade Work Sites
- ASRs

MAX 1hr TSP Criterion : 500ug/m$^3$

| REV | DESCRIPTION | BY | DATE | APPROVED |
|---|---|---|---|---|
| A | FIRST ISSUE | GL | 09/11 | FC |

| | |
|---|---|
| DRAWN | GL |
| DESIGNED | GK |
| CHECKED | GK |
| APPROVED | FC |
| DATE | 09/11 |

DO NOT SCALE DRAWINGS. ALL DIMENSIONS SHALL BE VERIFIED ON SITE.
© MTR CORPORATION LIMITED 2008 COPYRIGHT IN RESPECT OF THIS DRAWING / DOCUMENT IS OWNED BY THE MTR CORPORATION LIMITED OF HONG KONG. NO REPRODUCTION OF THE DRAWING / DOCUMENT OR ANY PART BY WHATEVER MEANS IS PERMITTED WITHOUT THE PRIOR WRITTEN CONSENT OF THE MTR CORPORATION LIMITED.

MTR

SHATIN TO CENTRAL LINK

ORIGINATOR

ARUP Ove Arup & Partners Hong Kong Limited

CADD REF.

TITLE

NEX2206 – SCL(HHS)
STABLING SIDINGS AT HUNG HOM FREIGHT YARD
Contours of Mitigated 1-hour TSP Concentrations (Tier 2)
at 5m above ground
(Kai Tak Area)

| SCALE | DRAWING NO. | REV. |
|---|---|---|
| 1 : 5000 (A3) | Figure 7.2.7 | A |

PLOT DRV: $PLTDRVL$
MODEL: $MODEL$
FILENAME: $FILE$
PRINTED BY: $USER$ $DATE$ $TIME$