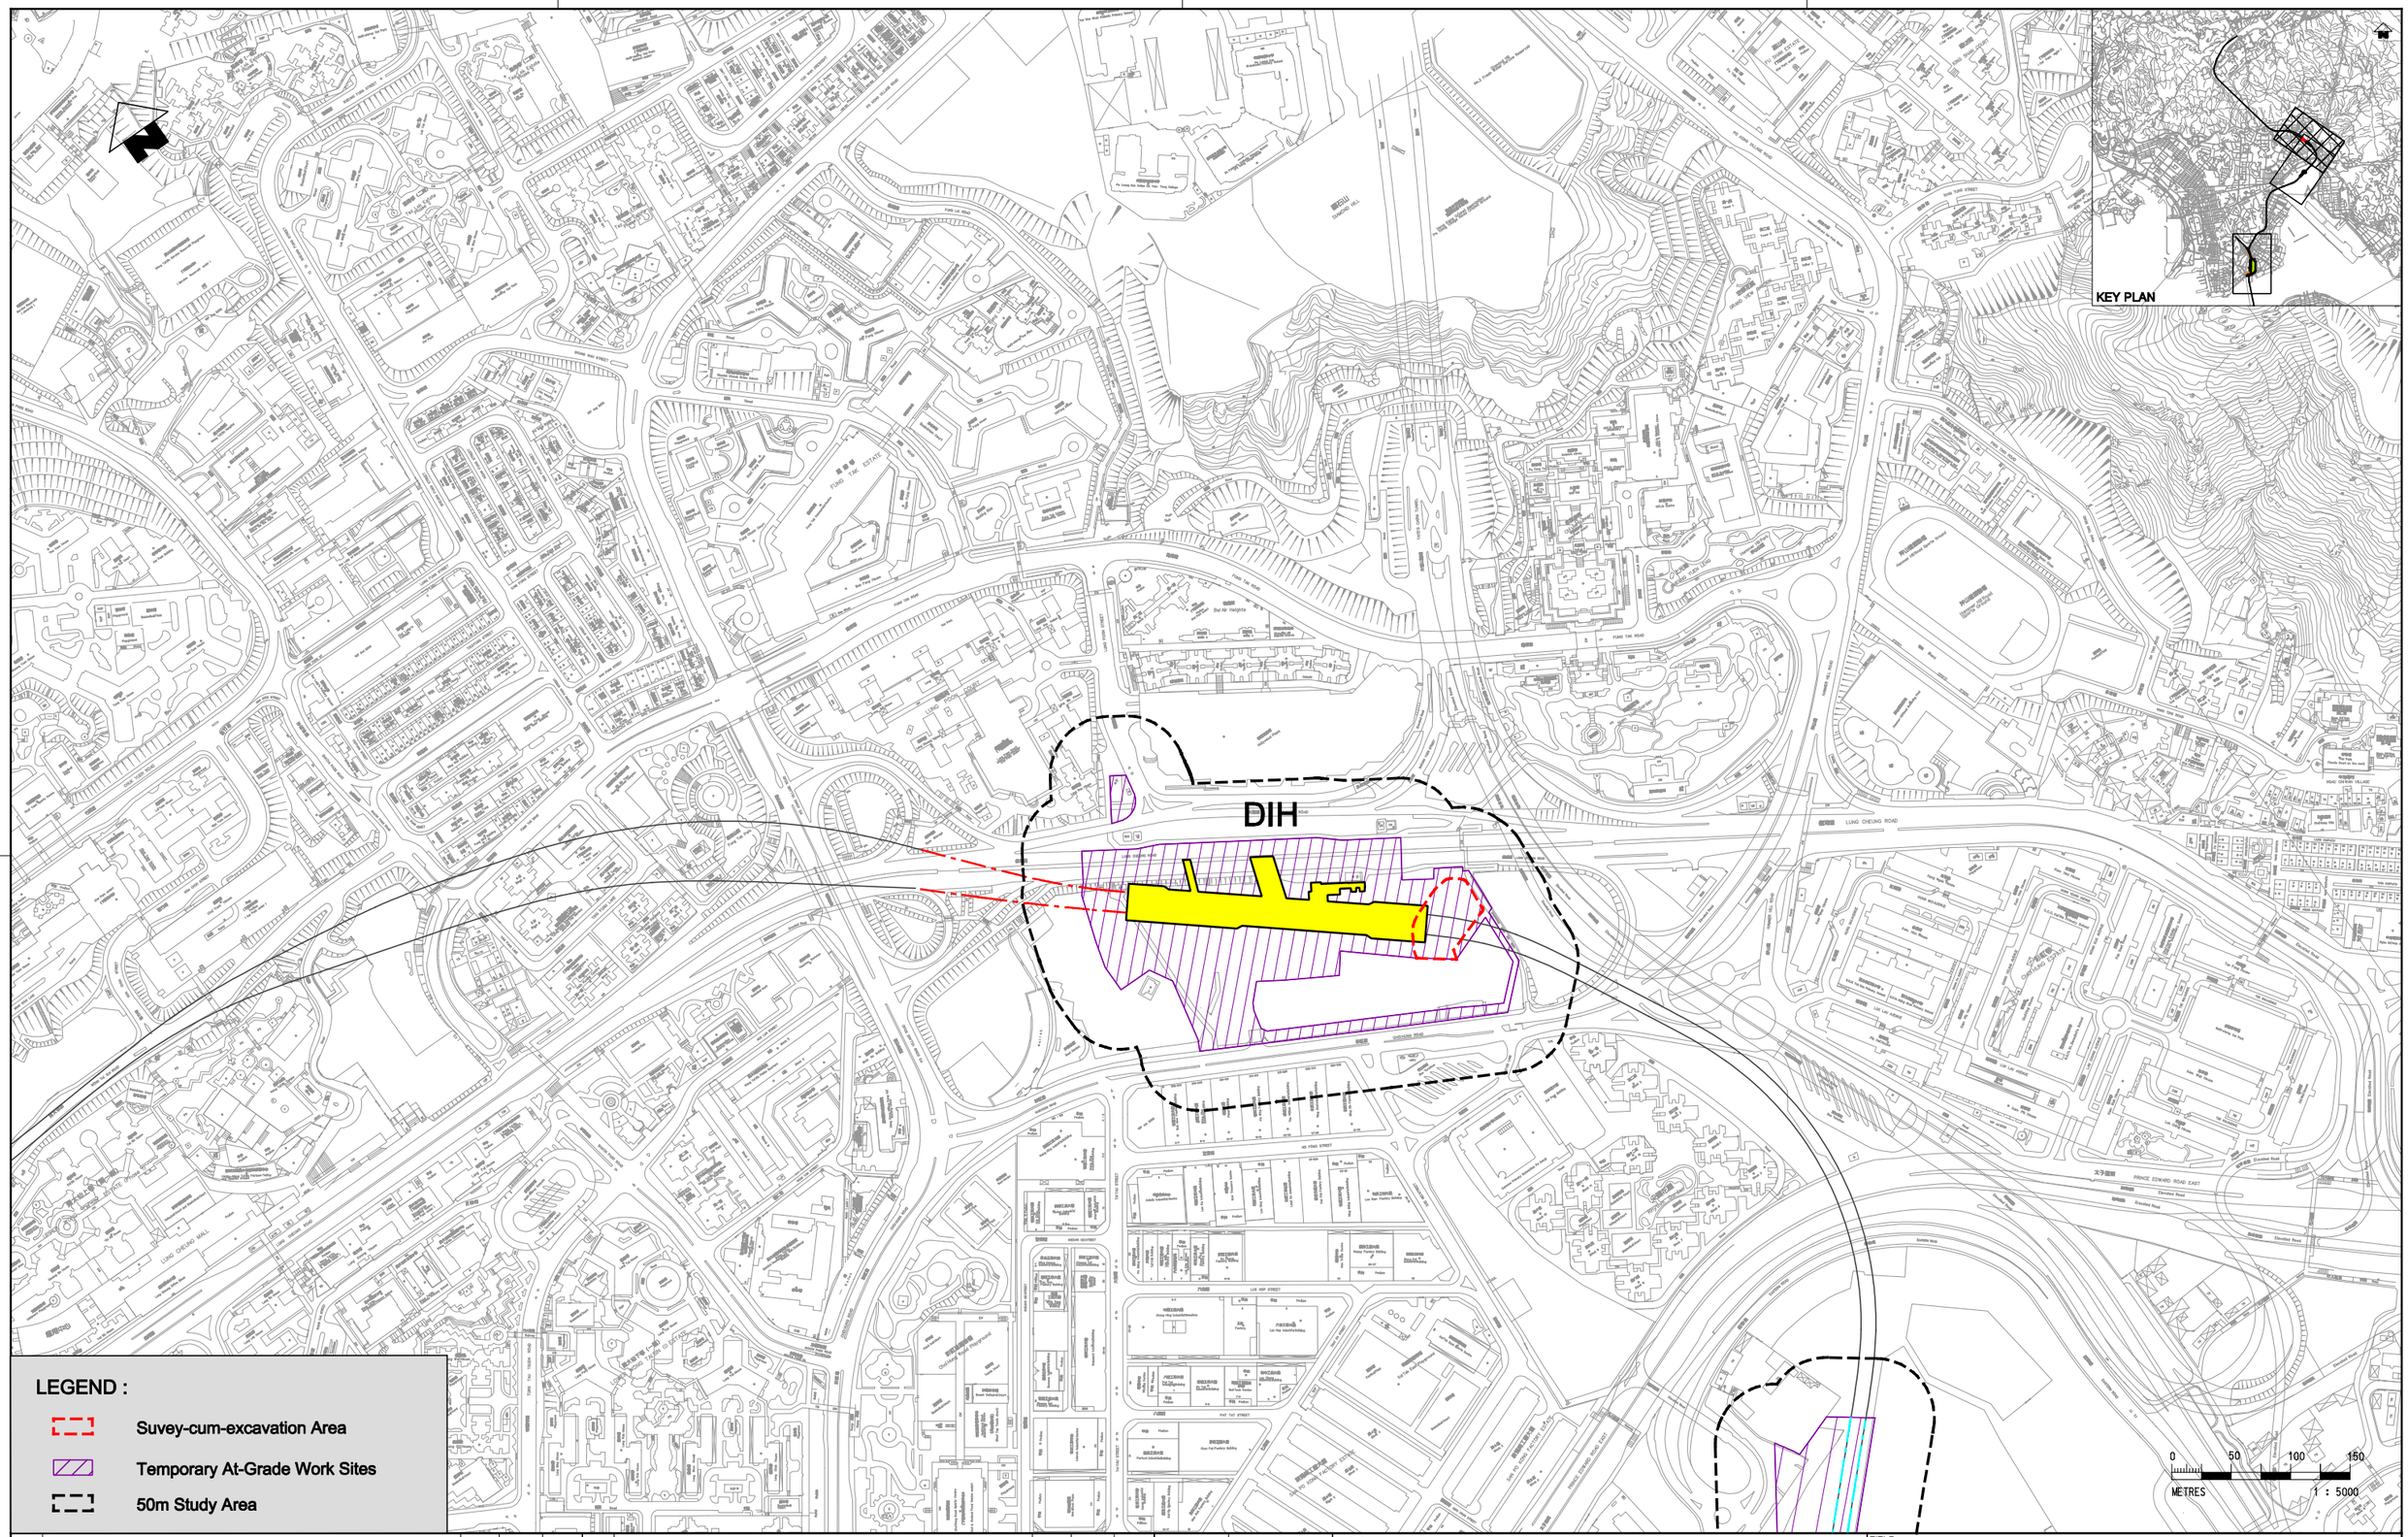

PLOT DRV: $PLTDRVL$
MODELNAME: $MODEL$
FILENAME: $FILE$
PRINTED BY: $USER$
$DATE$
$TIME$

REV	DESCRIPTION	BY	DATE	APPROVED
A	FIRST ISSUE	AC	09/11	FC

DRAWN	AC
DESIGNED	LK
CHECKED	TC
APPROVED	FC
DATE	09/11

DO NOT SCALE DRAWINGS. ALL DIMENSIONS SHALL BE VERIFIED ON SITE.
© MTR CORPORATION LIMITED 2008 COPYRIGHT IN RESPECT OF THIS DRAWING / DOCUMENT IS OWNED BY THE MTR CORPORATION LIMITED OF HONG KONG. NO REPRODUCTION OF THE DRAWING / DOCUMENT OR ANY PART BY WHATEVER MEANS IS PERMITTED WITHOUT THE PRIOR WRITTEN CONSENT OF THE MTR CORPORATION LIMITED.

MTR

SHATIN TO CENTRAL LINK

ORIGINATOR

ARUP Ove Arup & Partners Hong Kong Limited

CADD REF.

TITLE

NEX2206 – SCL(HHS)
STABLING SIDINGS AT HUNG HOM FREIGHT YARD
Tentative Extent for Suvey-cum-excavation Area

SCALE	DRAWING NO.	REV.
1 : 5000 (A3)	Figure 4.1	A