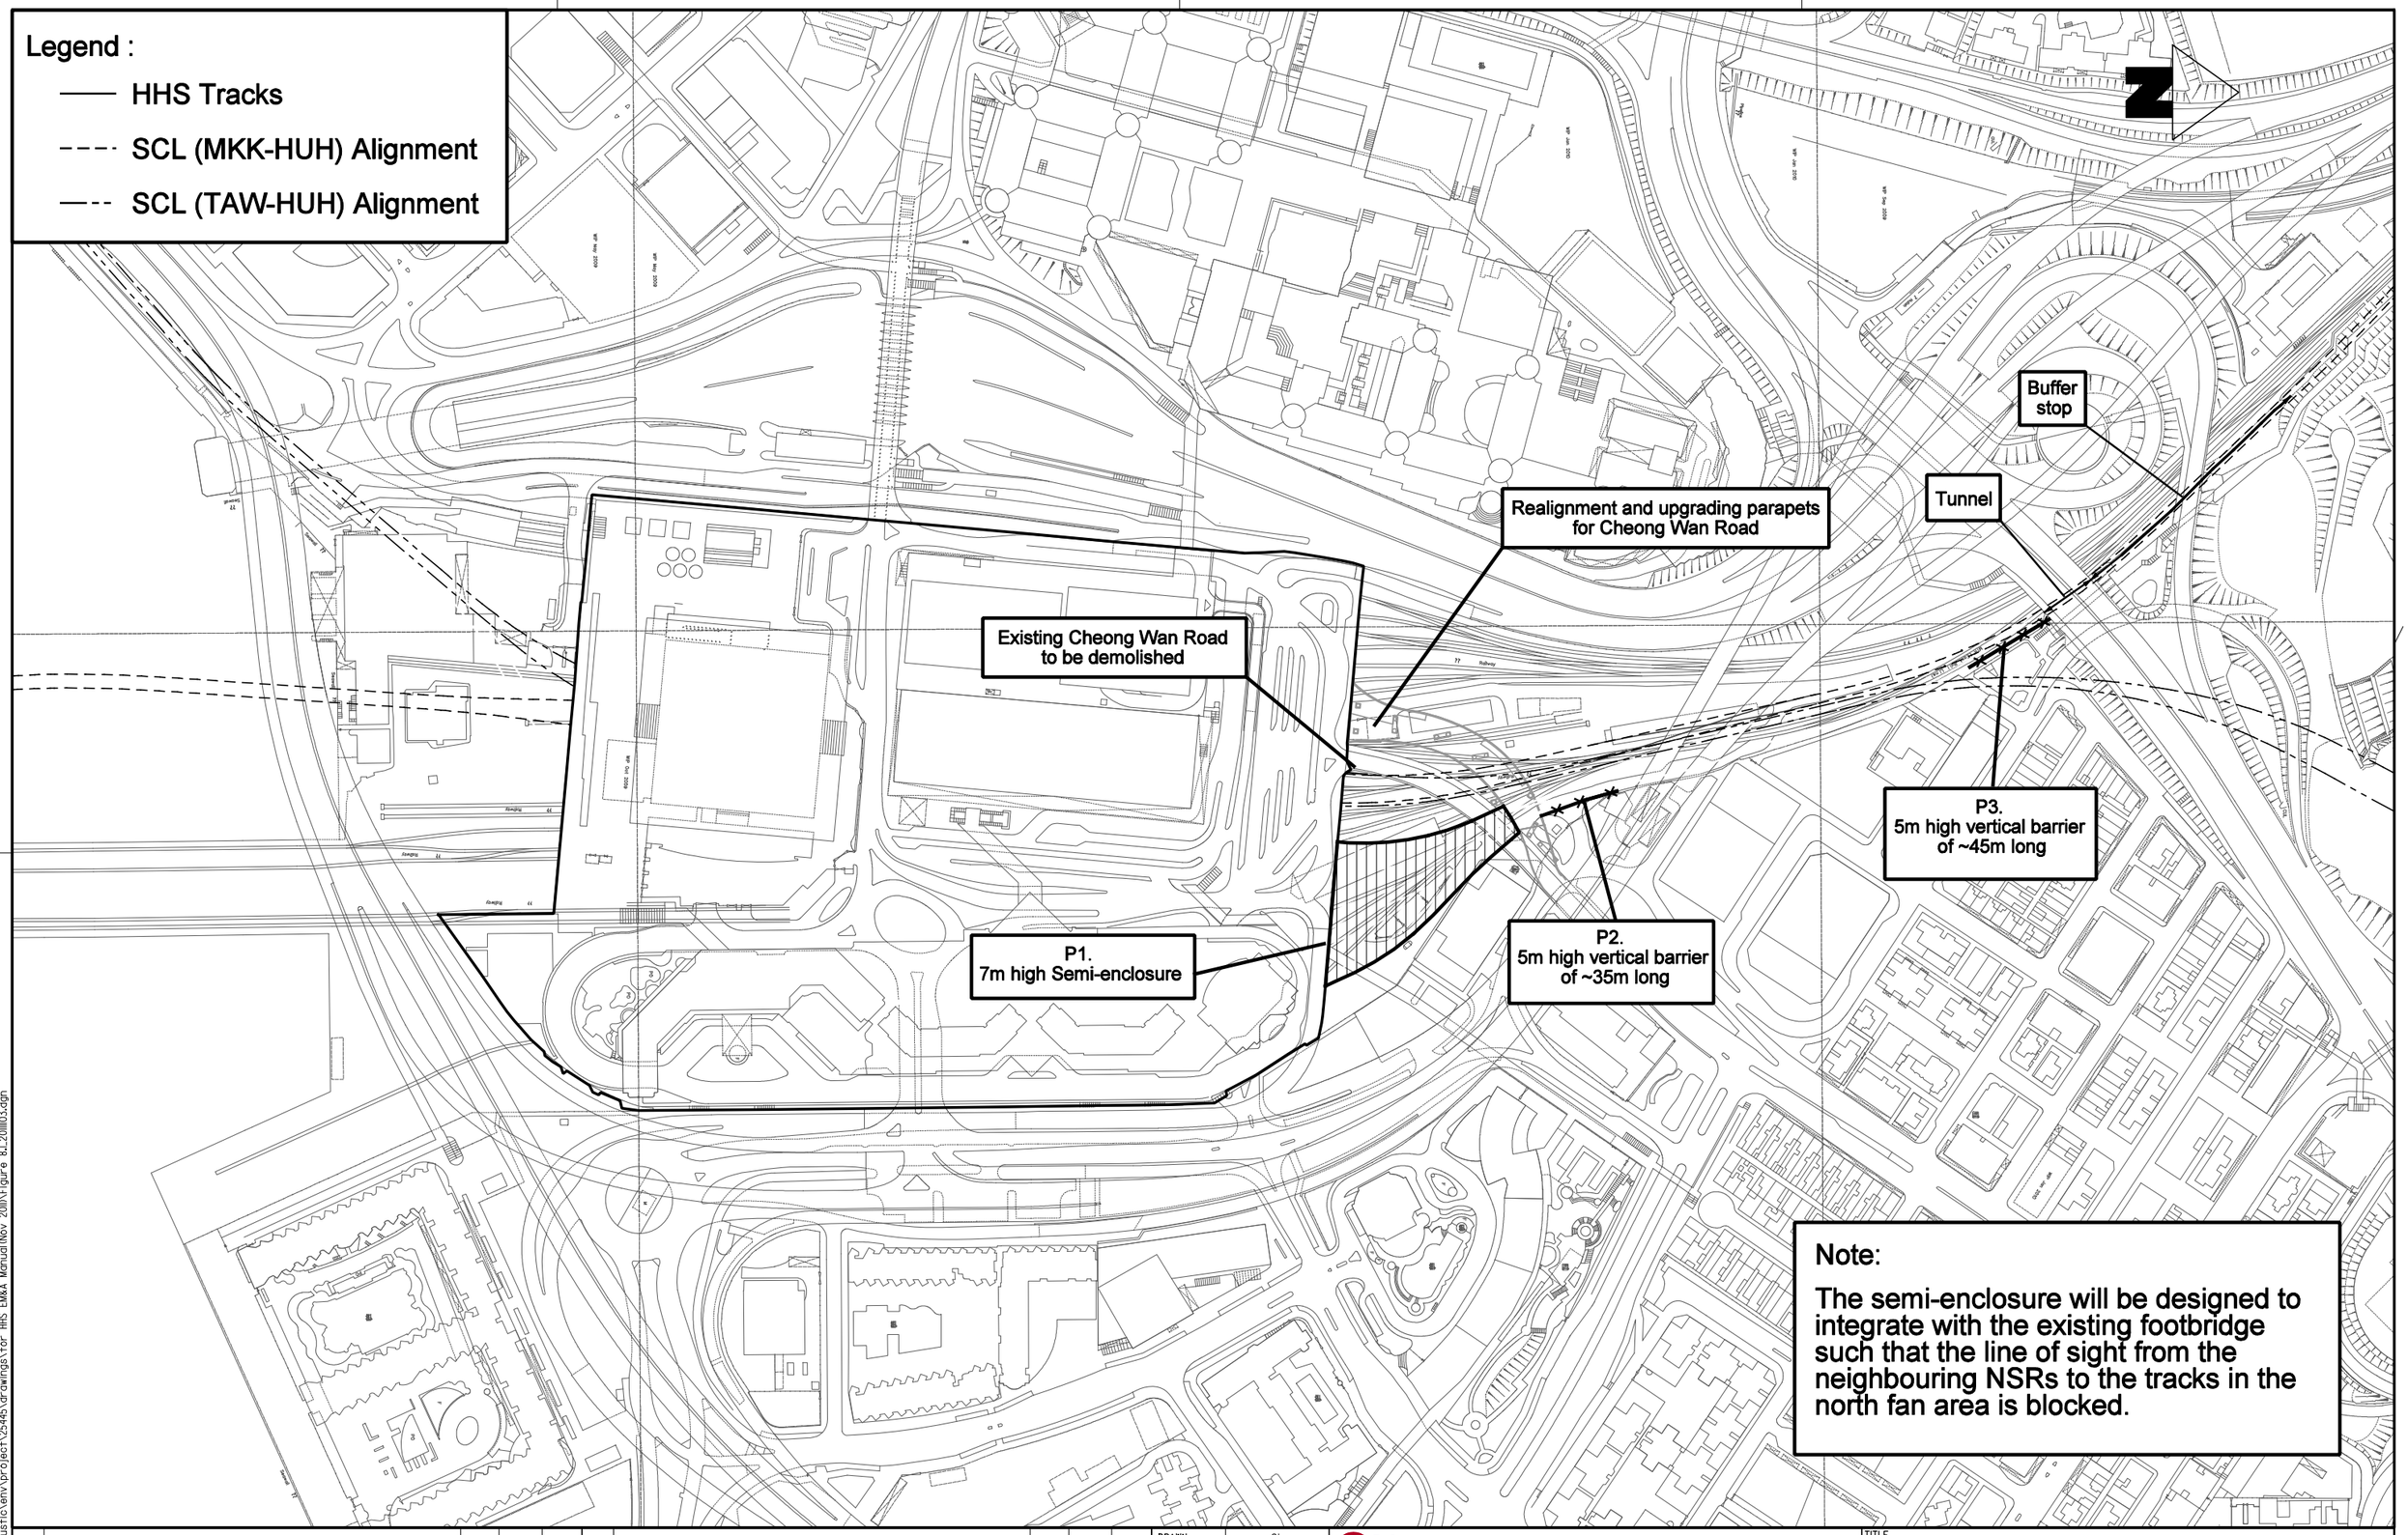

REV	DESCRIPTION	BY	DATE	APPROVED
A	FIRST ISSUE	AC	09/11	FC

DRAWN	GL
DESIGNED	LK
CHECKED	TC
APPROVED	FC
DATE	09/11

DO NOT SCALE DRAWINGS. ALL DIMENSIONS SHALL BE VERIFIED ON SITE.

© MTR CORPORATION LIMITED 2008 COPYRIGHT IN RESPECT OF THIS DRAWING / DOCUMENT IS OWNED BY THE MTR CORPORATION LIMITED OF HONG KONG. NO REPRODUCTION OF THE DRAWING / DOCUMENT OR ANY PART BY WHATEVER MEANS IS PERMITTED WITHOUT THE PRIOR WRITTEN CONSENT OF THE MTR CORPORATION LIMITED.

MTR

SHATIN TO CENTRAL LINK

ORIGINATOR

ARUP Ove Arup & Partners Hong Kong Limited

CADD REF.

TITLE

NEX2206 - SCL(HHS)

STABLING SIDINGS AT HUNG HOM FREIGHT YARD

Noise Mitigation Measures between HHS and Chatham Road North

SCALE 1 : 3000 (A3)

DRAWING NO. Figure 8.1

REV. A

PLOT DRV: C:\Program Files\Bentley\Workspace\system\plotdrv\printer.plt
MODELNAME: $MODEL$ PRINTED BY: HKGTRA014 11/3/2011 3:53:38 PM
FILENAME: \\hkgnts22\acoustic\env\project\25445\drawings\for HHS EM&A Manual(Nov 2011)\Figure 8.1_2011103.dgn