Maps reproduced with permission of the Director of Lands, © Hong Kong Government

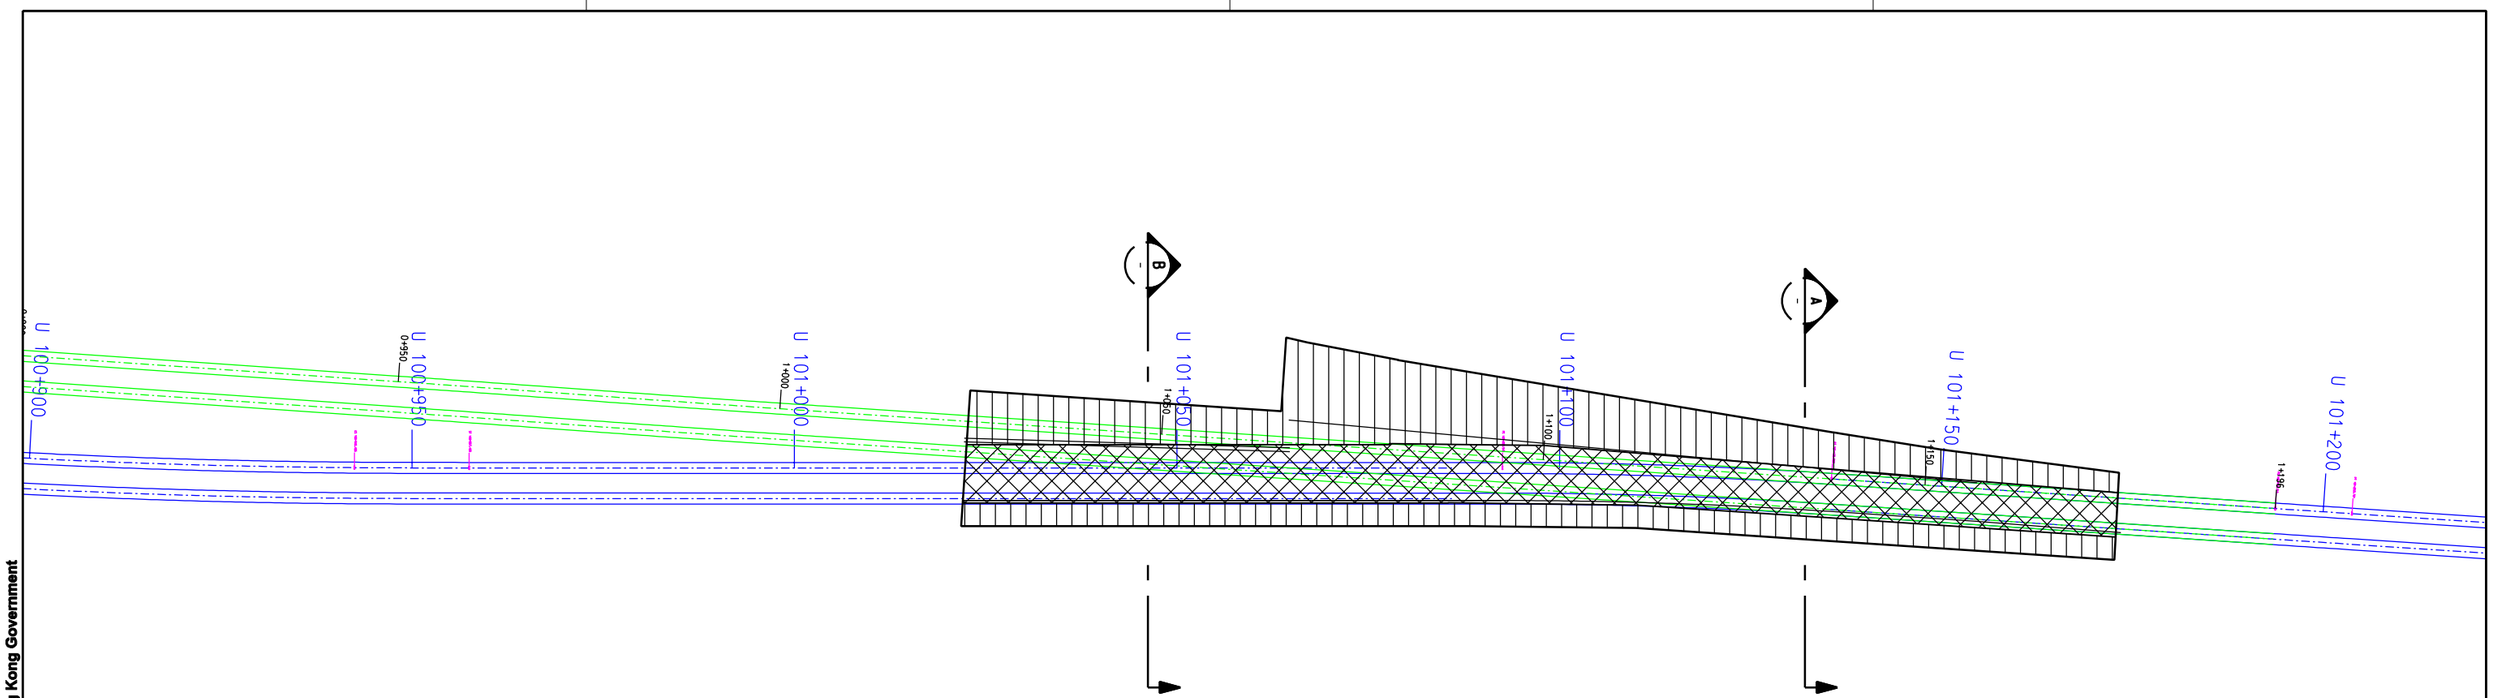

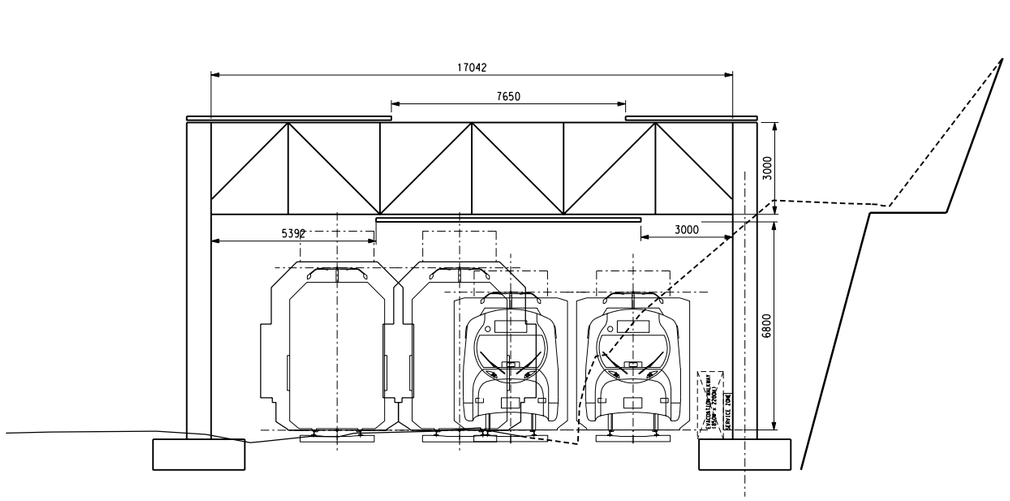

TYPICAL CROSS SECTION B

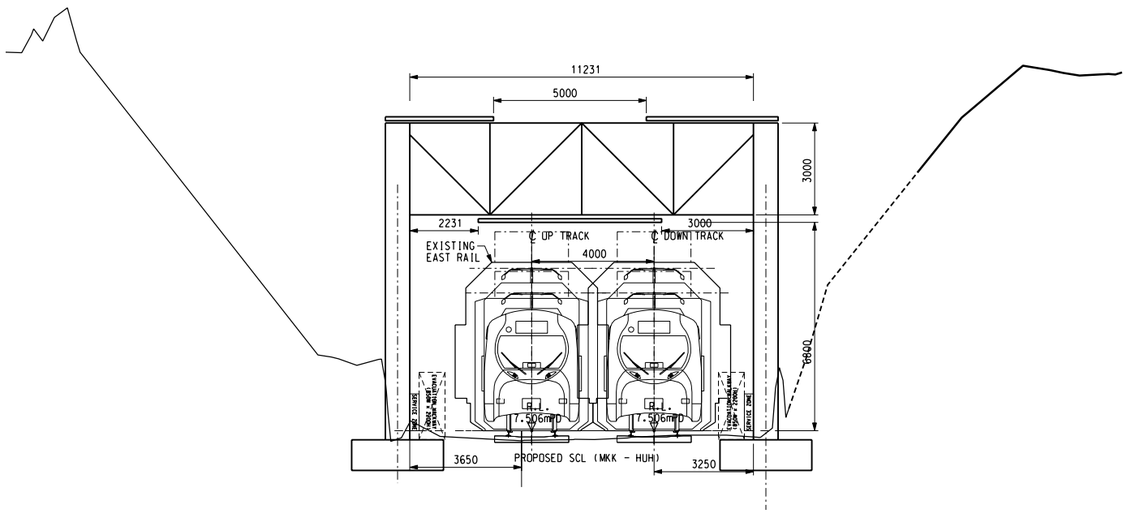

TYPICAL CROSS SECTION A

DRAWINGS FOR INDICATION ONLY

REV	DESCRIPTION	BY	DATE	APPROVED	REV	DESCRIPTION	BY	DATE	APPROVED

DRAWN	KTH
DESIGNED	LCLL
CHECKED	LCLL
APPROVED	IMW
DATE	26/JAN/2011

DO NOT SCALE DRAWINGS. ALL DIMENSIONS SHALL BE VERIFIED ON SITE.
© MTR CORPORATION LIMITED 2008 COPYRIGHT IN RESPECT OF THIS DRAWING / DOCUMENT IS OWNED BY THE MTR CORPORATION LIMITED OF HONG KONG. NO REPRODUCTION OF THE DRAWING / DOCUMENT OR ANY PART BY WHATEVER MEANS IS PERMITTED WITHOUT THE PRIOR WRITTEN CONSENT OF THE MTR CORPORATION LIMITED.

MTR

SHATIN TO CENTRAL LINK

ORIGINATOR

AECOM

CADD REF.
Appendix 6_14.dgn

TITLE
NEX/2213
EIA STUDY FOR SCL (MKK - HUH)
PROPOSED MITIGATION MEASURES FOR RAIL NOISE IN OPERATIONAL PHASE

SCALE 1 : 800 (A3)

FIGURE NO. APPENDIX 6.14

REV. A

PLOT DRV: r:\ustnset\MTRVPLOTDRIVER\WINDOWS\A3_COLOUR.pltPLOTTED BY: ZHOURH 26th Jan 11:04:43
MODEL NAME: Plan
FILENAME: M:\projects\60050763\DRAWINGS\SKETCH\Appendix 6_14.dgn