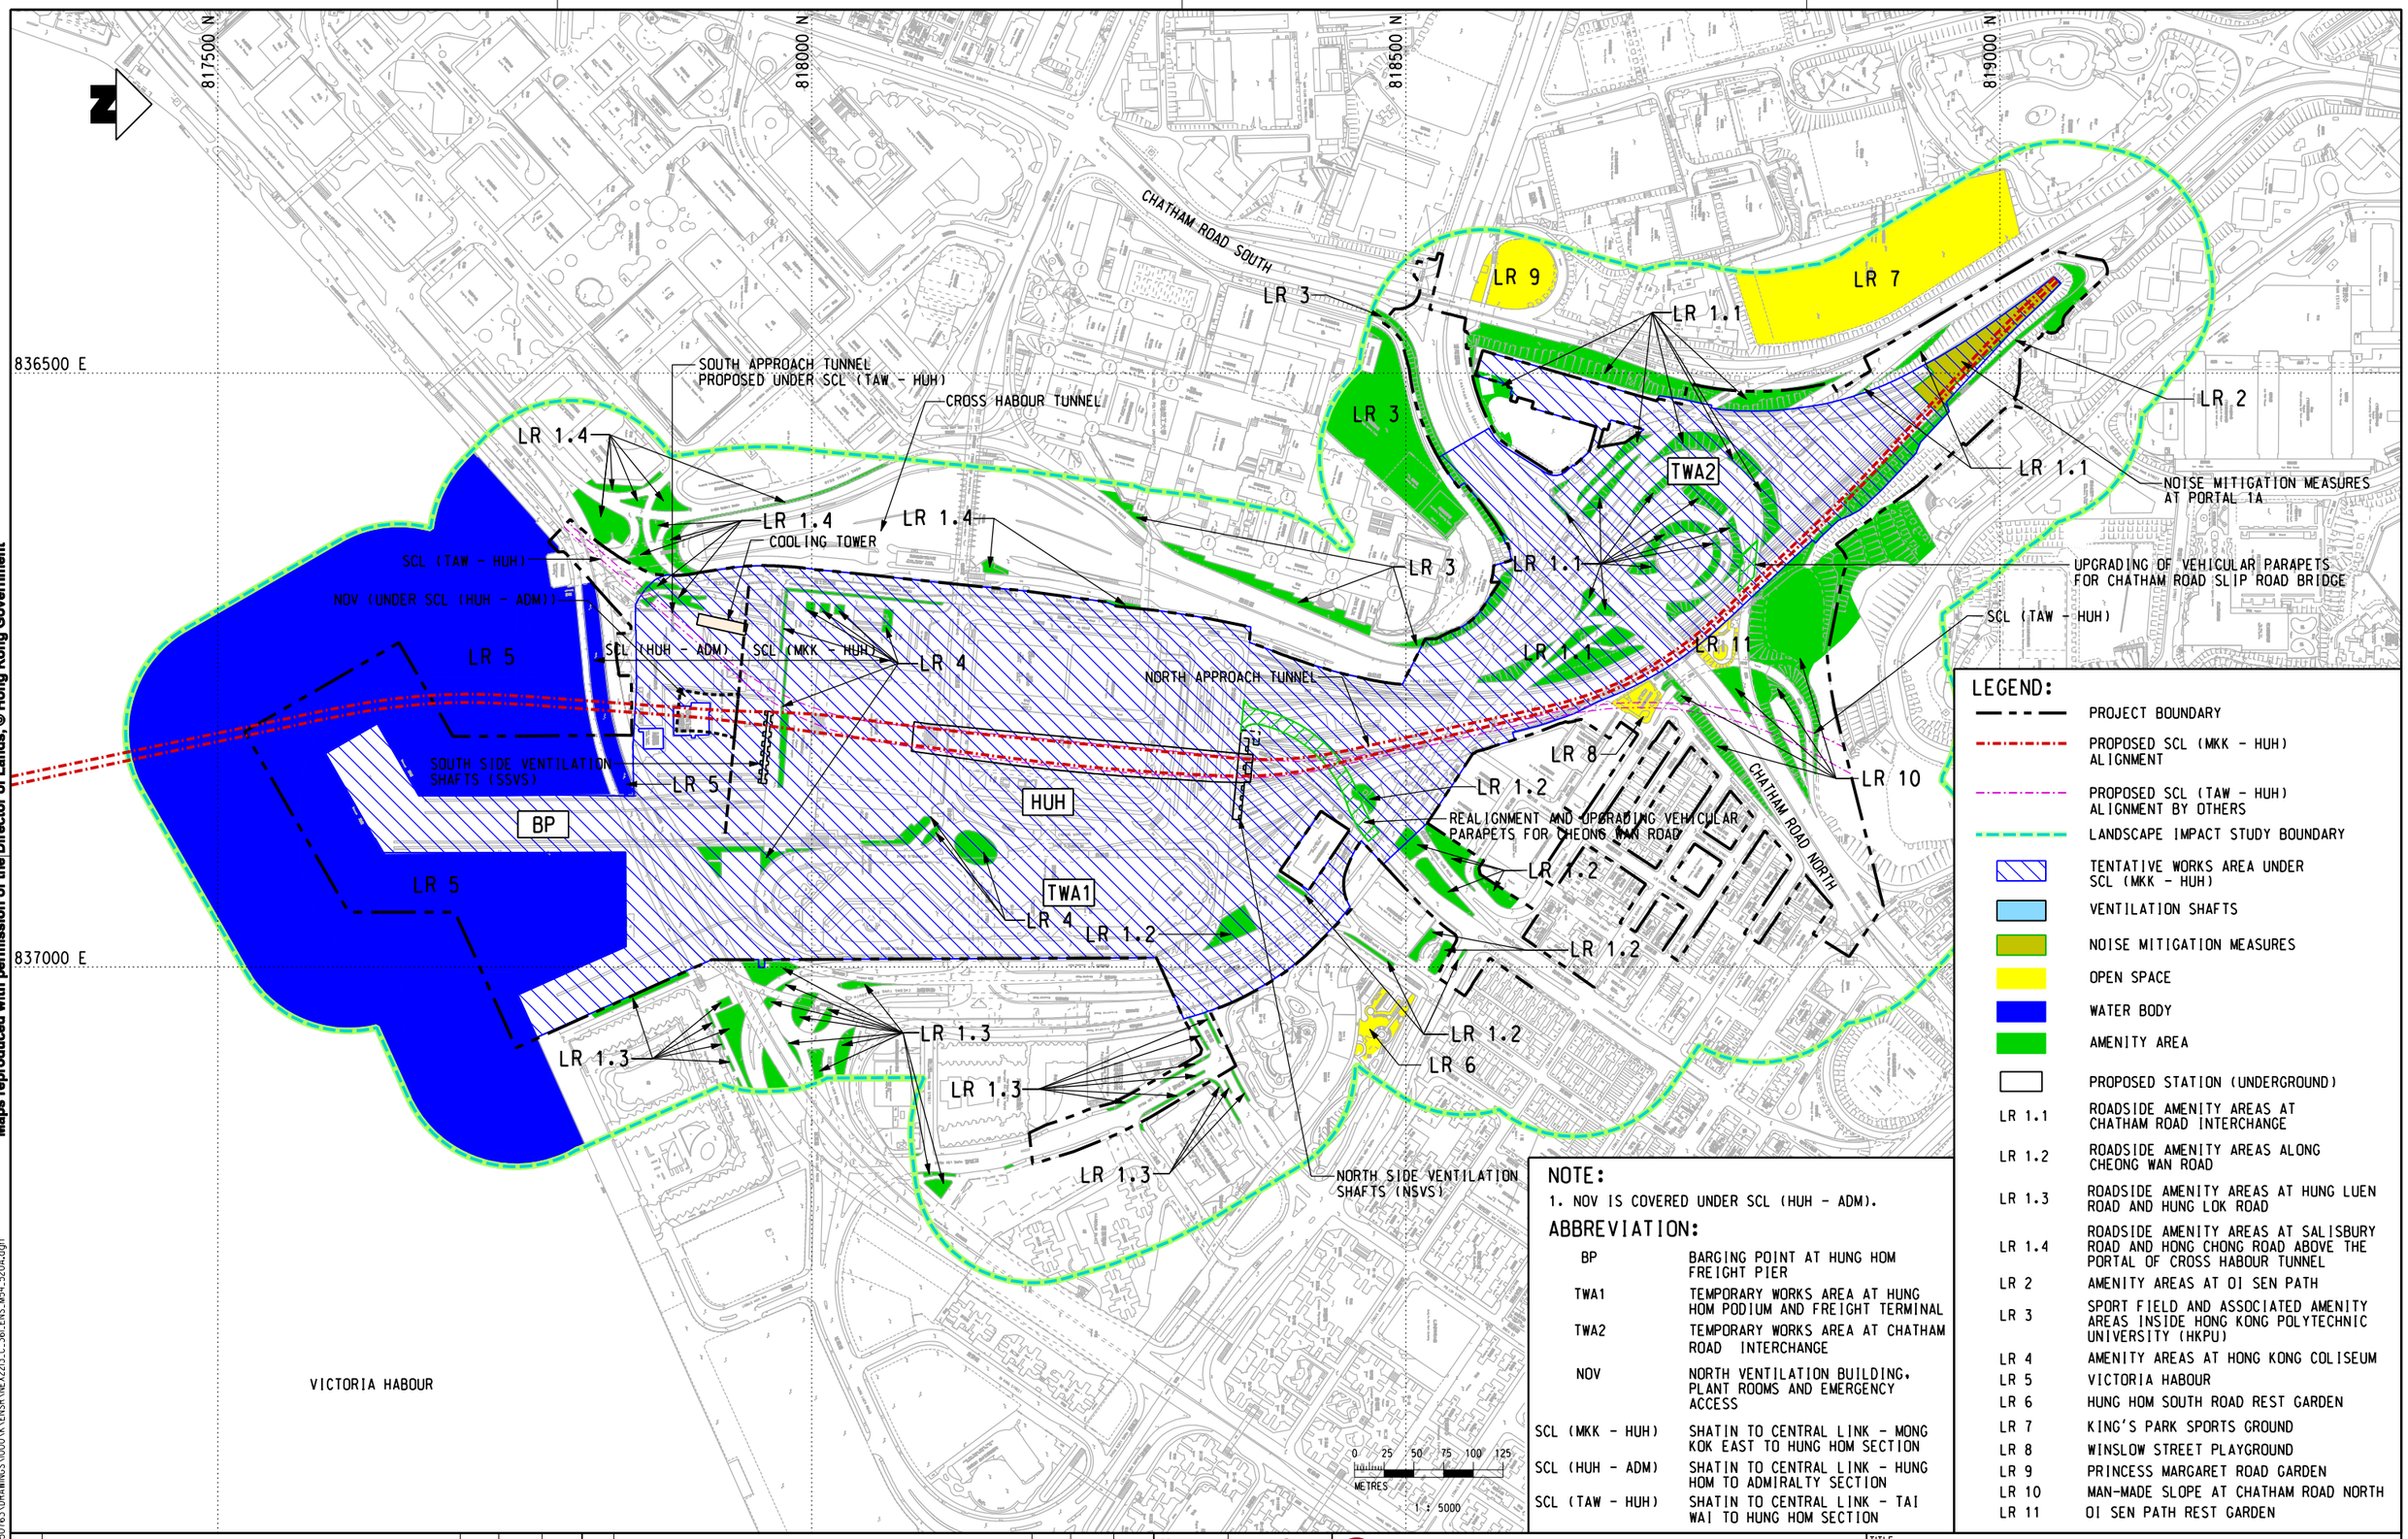

NOTE:

1. NOV IS COVERED UNDER SCL (HUH - ADM).

ABBREVIATION:

BP	BARGING POINT AT HUNG HOM FREIGHT PIER
TWA1	TEMPORARY WORKS AREA AT HUNG HOM PODIUM AND FREIGHT TERMINAL
TWA2	TEMPORARY WORKS AREA AT CHATHAM ROAD INTERCHANGE
NOV	NORTH VENTILATION BUILDING, PLANT ROOMS AND EMERGENCY ACCESS
SCL (MKK - HUH)	SHATIN TO CENTRAL LINK - MONG KOK EAST TO HUNG HOM SECTION
SCL (HUH - ADM)	SHATIN TO CENTRAL LINK - HUNG HOM TO ADMIRALTY SECTION
SCL (TAW - HUH)	SHATIN TO CENTRAL LINK - TAI WAI TO HUNG HOM SECTION

LEGEND:

- PROJECT BOUNDARY
- PROPOSED SCL (MKK - HUH) ALIGNMENT
- PROPOSED SCL (TAW - HUH) ALIGNMENT BY OTHERS
- LANDSCAPE IMPACT STUDY BOUNDARY
- TENTATIVE WORKS AREA UNDER SCL (MKK - HUH)
- VENTILATION SHAFTS
- NOISE MITIGATION MEASURES
- OPEN SPACE
- WATER BODY
- AMENITY AREA
- PROPOSED STATION (UNDERGROUND)

LR 1.1	ROADSIDE AMENITY AREAS AT CHATHAM ROAD INTERCHANGE
LR 1.2	ROADSIDE AMENITY AREAS ALONG CHEONG WAN ROAD
LR 1.3	ROADSIDE AMENITY AREAS AT HUNG LUEN ROAD AND HUNG LOK ROAD
LR 1.4	ROADSIDE AMENITY AREAS AT SALISBURY ROAD AND HONG CHONG ROAD ABOVE THE PORTAL OF CROSS HABOUR TUNNEL
LR 2	AMENITY AREAS AT OI SEN PATH
LR 3	SPORT FIELD AND ASSOCIATED AMENITY AREAS INSIDE HONG KONG POLYTECHNIC UNIVERSITY (HKPU)
LR 4	AMENITY AREAS AT HONG KONG COLISEUM
LR 5	VICTORIA HABOUR
LR 6	HUNG HOM SOUTH ROAD REST GARDEN
LR 7	KING'S PARK SPORTS GROUND
LR 8	WINSLOW STREET PLAYGROUND
LR 9	PRINCESS MARGARET ROAD GARDEN
LR 10	MAN-MADE SLOPE AT CHATHAM ROAD NORTH
LR 11	OI SEN PATH REST GARDEN

Maps reproduced with permission of the Director of Lands, © Hong Kong Government

PLOT DRV: r:\ustmse1\MTR\PLOTDRIVER\WINDOWS\A3 COLOUR.plt
MODELNAME: Default PRINTED BY: ZHOUAN 204+6 9:29:01
FILENAME: M:\projects\60050763\DRAWINGS\000\NKENSR\NEX2213_C_361_ENS_M54_520A.dgn

REV	DESCRIPTION	BY	DATE	APPROVED

DRAWN	YJP
DESIGNED	---
CHECKED	LCR
APPROVED	---
DATE	10/AUG/2010

DO NOT SCALE DRAWINGS. ALL DIMENSIONS SHALL BE VERIFIED ON SITE.
© MTR CORPORATION LIMITED 2008 COPYRIGHT IN RESPECT OF THIS DRAWING / DOCUMENT IS OWNED BY THE MTR CORPORATION LIMITED OF HONG KONG. NO REPRODUCTION OF THE DRAWING / DOCUMENT OR ANY PART BY WHATEVER MEANS IS PERMITTED WITHOUT THE PRIOR WRITTEN CONSENT OF THE MTR CORPORATION LIMITED.

MTR

SHATIN TO CENTRAL LINK

ORIGINATOR

AECOM

CADD REF. NEX2213_C_361_ENS_M54_520A.dgn

TITLE

NEX/2213
EIA STUDY FOR SCL (MKK - HUH)
LANDSCAPE RESOURCES

SCALE	FIGURE NO.	REV.
1 : 5000 (A3)	NEX2213/C/361/ENS/M54/520	A