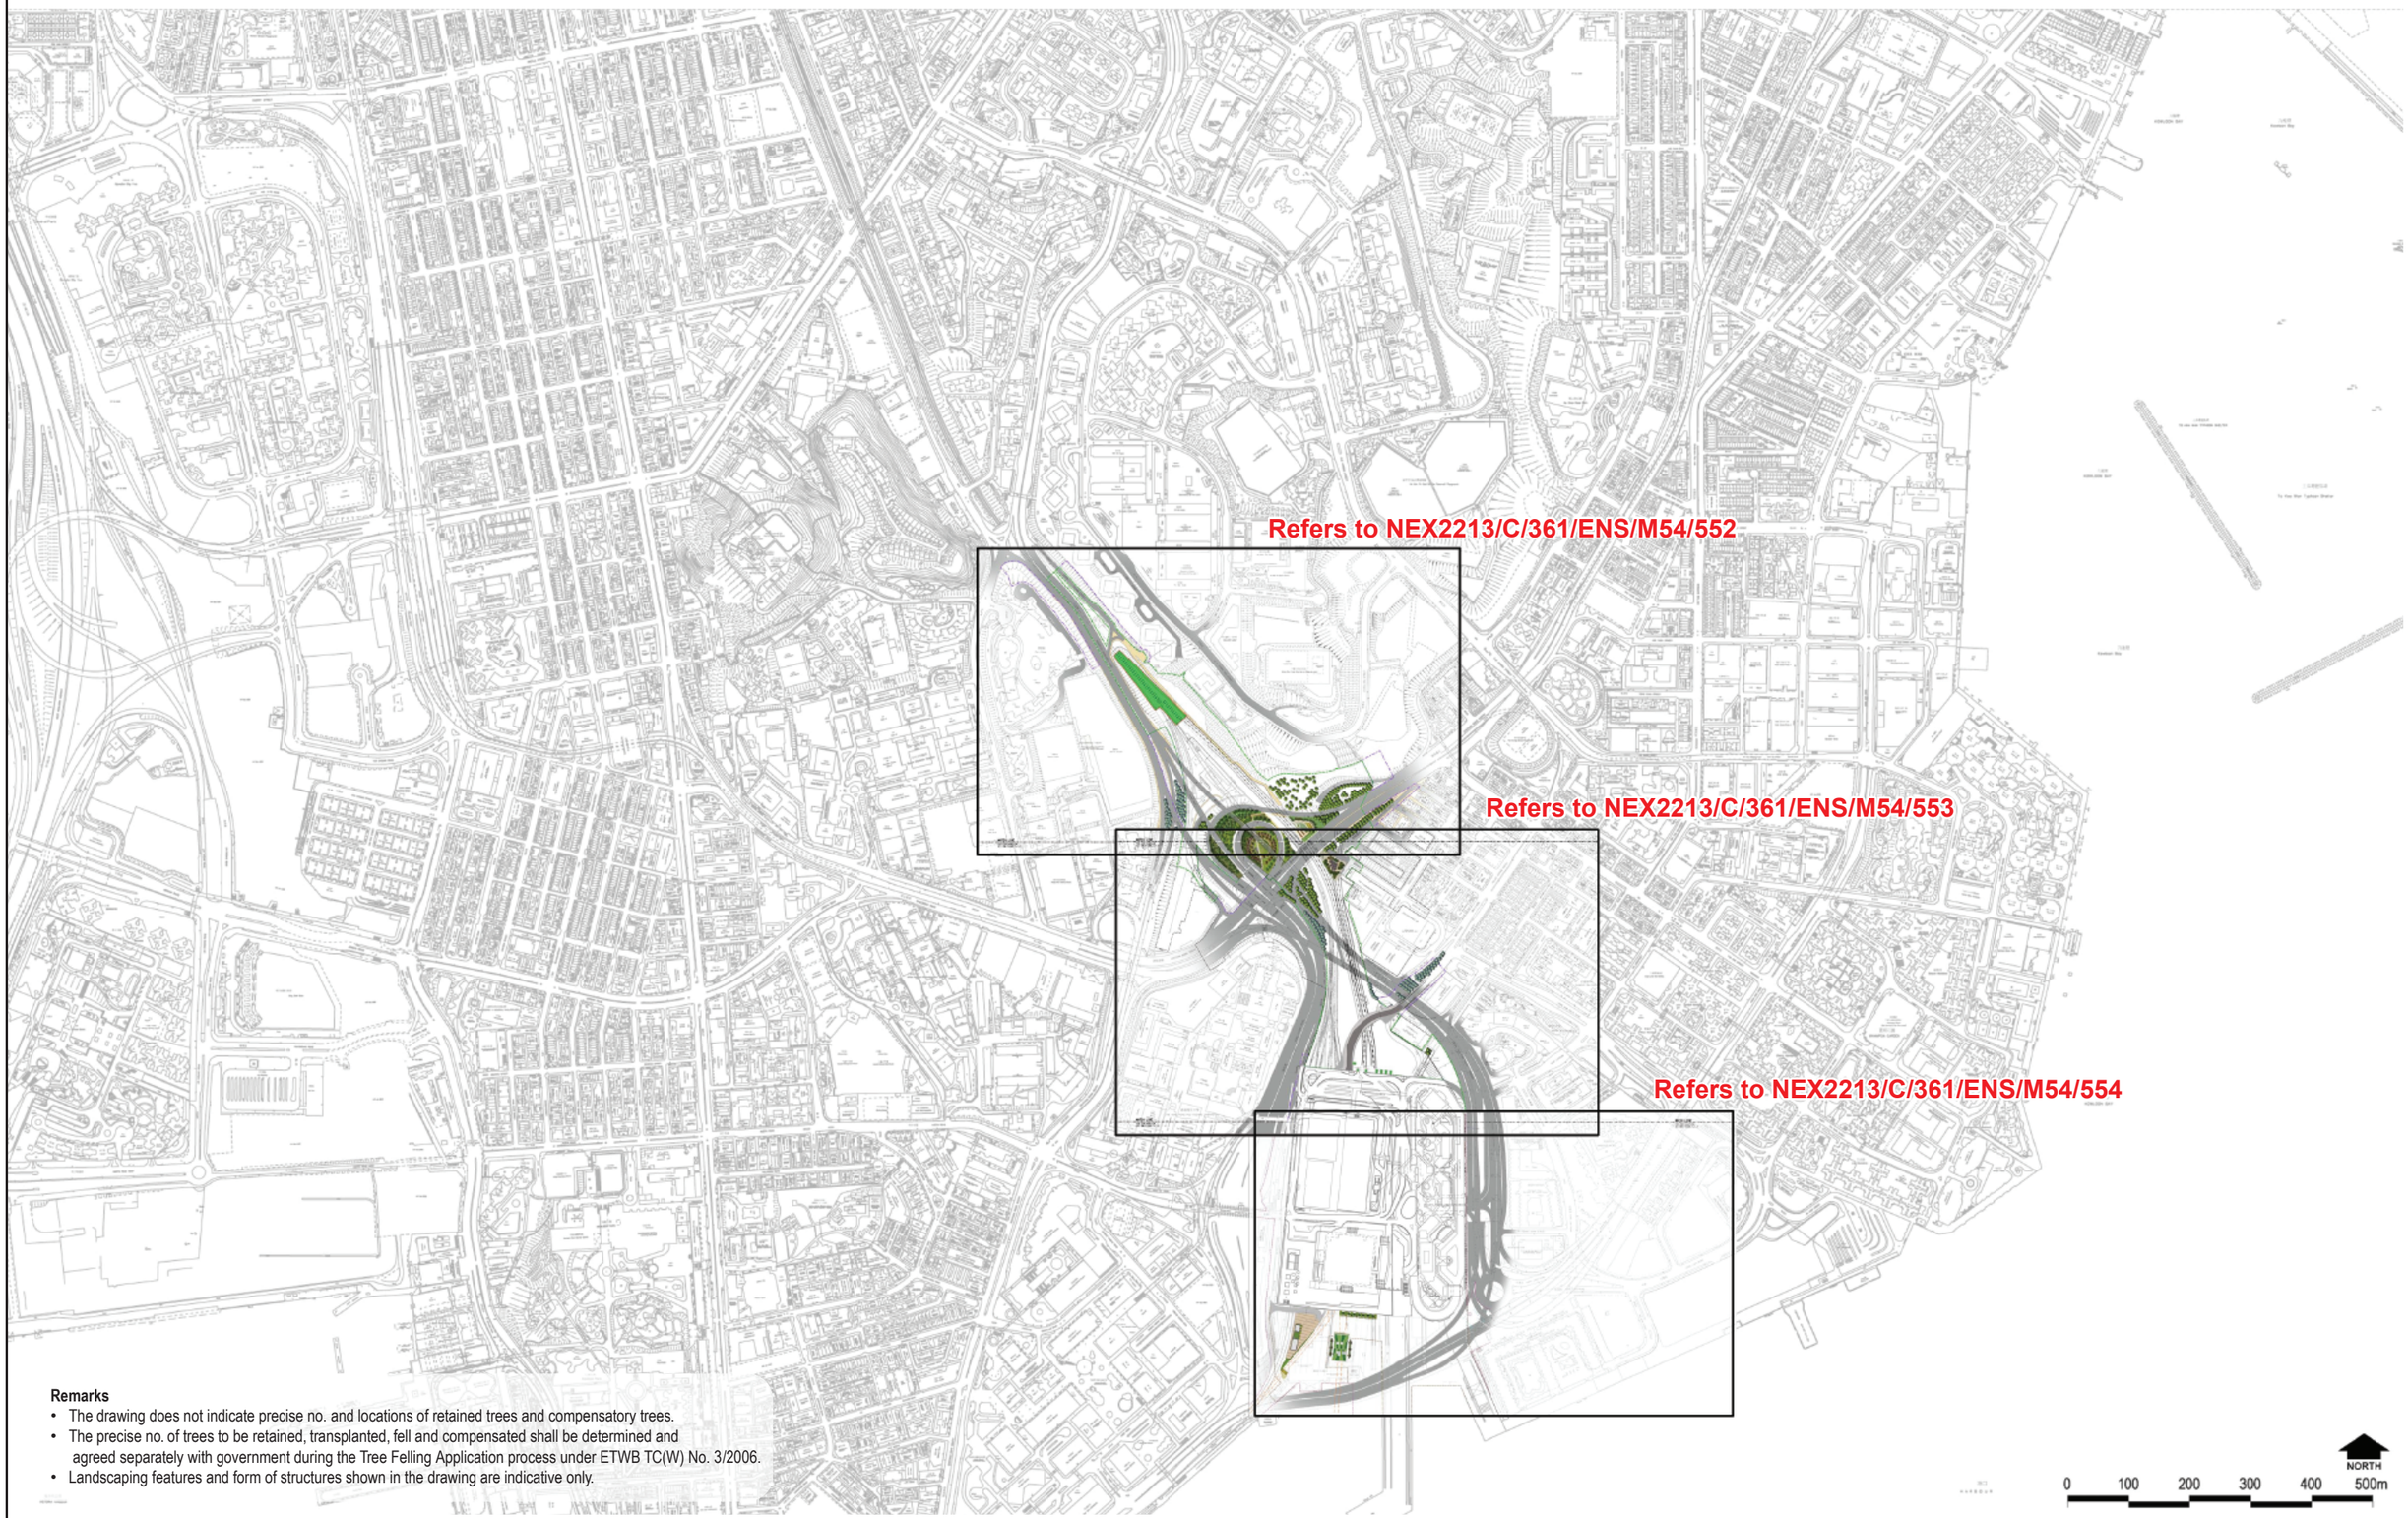


**Remarks**

- The drawing does not indicate precise no. and locations of retained trees and compensatory trees.
- The precise no. of trees to be retained, transplanted, fell and compensated shall be determined and agreed separately with government during the Tree Felling Application process under ETWB TC(W) No. 3/2006.
- Landscaping features and form of structures shown in the drawing are indicative only.

| REV | DESCRIPTION | BY | DATE | APPROVED |
|---|---|---|---|---|
| | | | | |

| REV | DESCRIPTION | BY | DATE | APPROVED |
|---|---|---|---|---|
| | | | | |

| | |
|---|---|
| DRAWN | |
| DESIGNED | --- |
| CHECKED | |
| APPROVED | --- |
| DATE | OCT 2010 |

DO NOT SCALE DRAWINGS. ALL DIMENSIONS SHALL BE VERIFIED ON SITE.
© MTR CORPORATION LIMITED 2008 COPYRIGHT IN RESPECT OF THIS DRAWING / DOCUMENT IS OWNED BY THE MTR CORPORATION LIMITED OF HONG KONG. NO REPRODUCTION OF THE DRAWING / DOCUMENT OR ANY PART BY WHATEVER MEANS IS PERMITTED WITHOUT THE PRIOR WRITTEN CONSENT OF THE MTR CORPORATION LIMITED.

MTR

SHATIN TO CENTRAL LINK

ORIGINATOR

AECOM

CADD REF.

TITLE

NEX/2213

EIA STUDY FOR SCL (MKK - HUH)

Key Landcape Master Plan

| SCALE | FIGURE NO. | REV. |
|---|---|---|
| N.T.S | NEX2213/C/361/ENS/M54/551 | A |