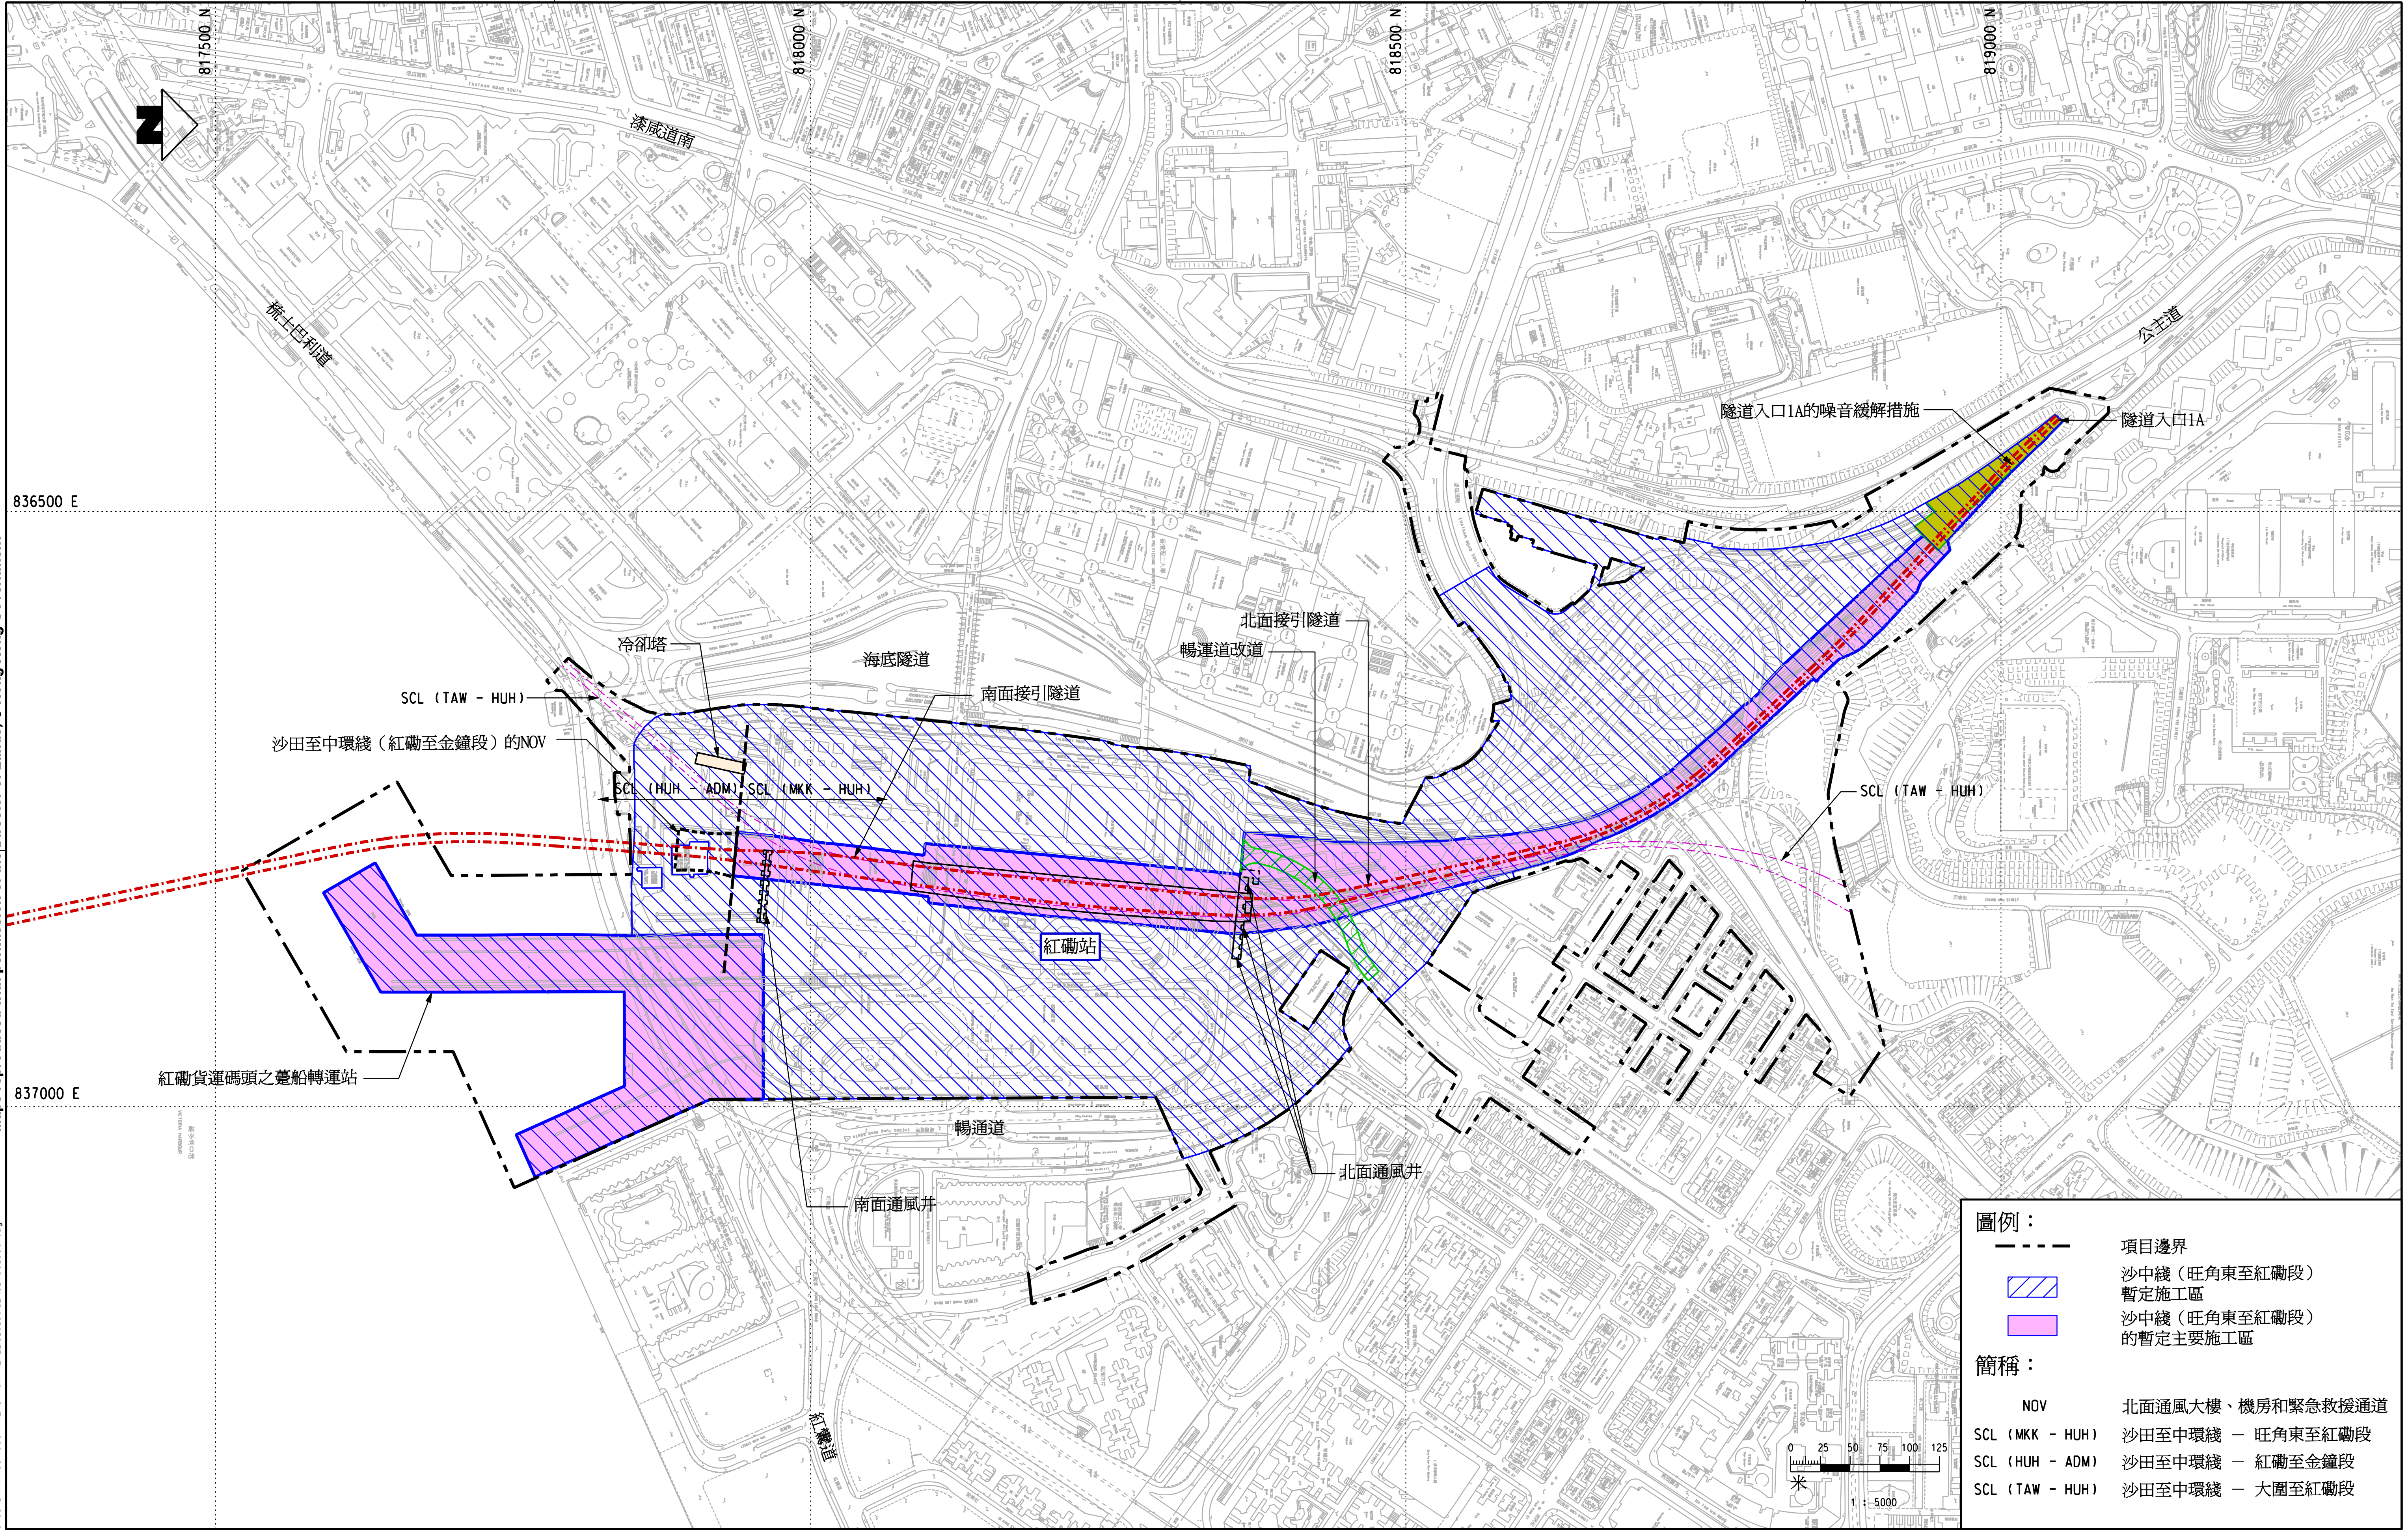
817500 N
818000 N
818500 N
819000 N
836500 E
837000 E
漆咸道南
梳士巴利道
公主道
隧道入口1A的噪音緩解措施
隧道入口1A
北面接引隧道
暢運道改道
冷卻塔
海底隧道
南面接引隧道
SCL (TAW - HUH)
沙田至中環綫（紅磡至金鐘段）的NOV
SCL (HUH - ADM)
SCL (MKK - HUH)
紅磡站
紅磡貨運碼頭之躉船轉運站
暢運道
北面通風井
南面通風井
紅鸞道
0 25 50 75 100 125
米
1 : 5000

Maps reproduced with permission of the Director of Lands, © Hong Kong Government

圖例：

- · - ·	項目邊界
▨	沙中綫（旺角東至紅磡段） 暫定施工區
🟪	沙中綫（旺角東至紅磡段） 的暫定主要施工區

簡稱：

NOV	北面通風大樓、機房和緊急救援通道
SCL (MKK - HUH)	沙田至中環綫 – 旺角東至紅磡段
SCL (HUH - ADM)	沙田至中環綫 – 紅磡至金鐘段
SCL (TAW - HUH)	沙田至中環綫 – 大圍至紅磡段

PLOT DRV: R:\ustnset\MTR\PLOTDRIVER\WINDOWS\A3 COLOUR.plt
MODELNAME: Default PRINTED BY: DAIXL 2011-2-19 14:30:14
FILENAME: M:\projects\60050763\DRAWINGS\1000\K\ENSR\CN\NEX2213_C_361_ENS_M50_506A.dgn

REV	DESCRIPTION	BY	DATE	APPROVED	REV	DESCRIPTION	BY	DATE	APPROVED

DRAWN	WQ
DESIGNED	---
CHECKED	LCR
APPROVED	---
DATE	20/JAN/2011

DO NOT SCALE DRAWINGS. ALL DIMENSIONS SHALL BE VERIFIED ON SITE.
© MTR CORPORATION LIMITED 2008 COPYRIGHT IN RESPECT OF THIS DRAWING / DOCUMENT IS OWNED BY THE MTR CORPORATION LIMITED OF HONG KONG. NO REPRODUCTION OF THE DRAWING / DOCUMENT OR ANY PART BY WHATEVER MEANS IS PERMITTED WITHOUT THE PRIOR WRITTEN CONSENT OF THE MTR CORPORATION LIMITED.

MTR

沙田至中環綫

ORIGINATOR

AECOM

CADD REF. NEX2213_C_361_ENS_M50_506A.dgn

TITLE

沙田至中環綫（旺角東至紅磡段）
環境影響評估研究
本工程項目的走綫、相關施工區及項目邊界
(沙中綫-旺角東至紅磡段）

SCALE 1 : 5000 (A3)

FIGURE NO. NEX2213/C/361/ENS/M50/506

REV. A