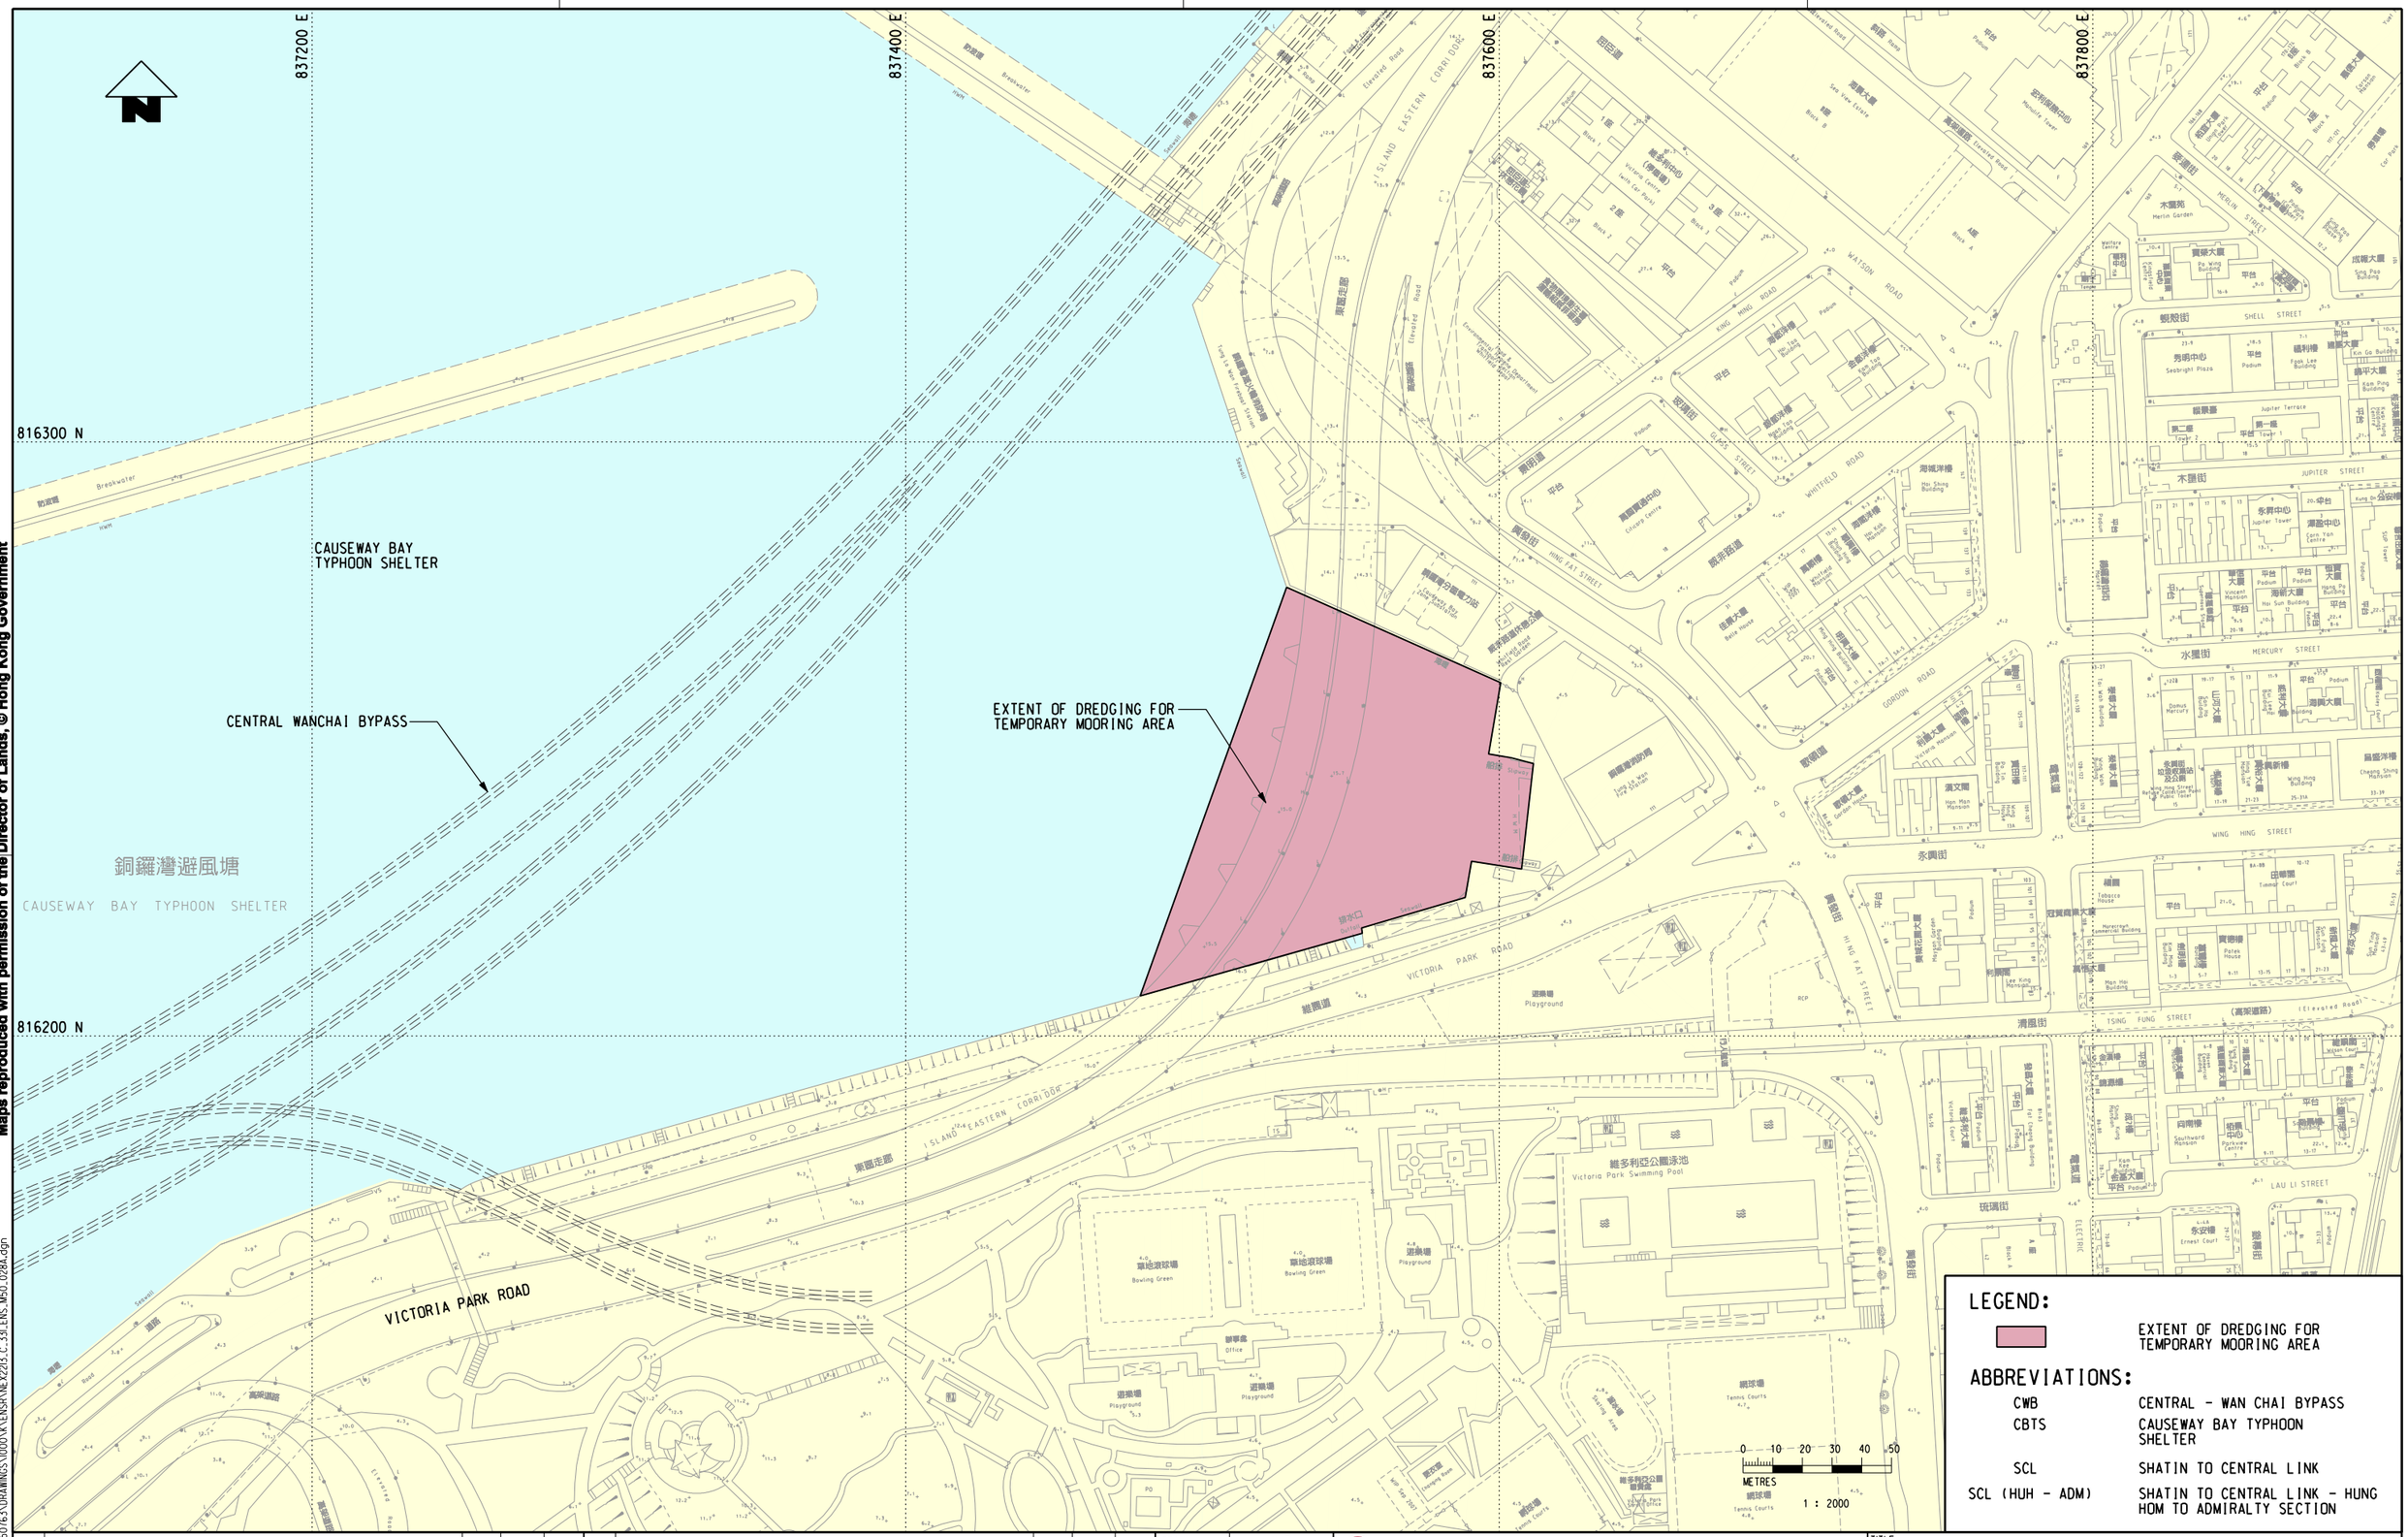

LEGEND:

EXTENT OF DREDGING FOR TEMPORARY MOORING AREA

ABBREVIATIONS:

CWB	CENTRAL - WAN CHAI BYPASS
CBTS	CAUSEWAY BAY TYPHOON SHELTER
SCL	SHATIN TO CENTRAL LINK
SCL (HUH - ADM)	SHATIN TO CENTRAL LINK - HUNG HOM TO ADMIRALTY SECTION

Maps reproduced with permission of the Director of Lands, © Hong Kong Government

PLOT DRV: R:\ustnse1\MTR\PLOTDRVER\WINDOWS\A3 COLOUR.plt
MODEL NAME: Design PRINTED BY: DIANL 2010-10-29 10:59:03
FILENAME: M:\projects\60050763\DRAWINGS\000\XREFS\NEX2213_C_331_ENS_M50_028A.dgn

REV	DESCRIPTION	BY	DATE	APPROVED	REV	DESCRIPTION	BY	DATE	APPROVED

DRAWN	YJP
DESIGNED	---
CHECKED	---
APPROVED	---
DATE	22/OCT/2010

DO NOT SCALE DRAWINGS. ALL DIMENSIONS SHALL BE VERIFIED ON SITE.
© MTR CORPORATION LIMITED 2008 COPYRIGHT IN RESPECT OF THIS DRAWING / DOCUMENT IS OWNED BY THE MTR CORPORATION LIMITED OF HONG KONG. NO REPRODUCTION OF THE DRAWING / DOCUMENT OR ANY PART BY WHATEVER MEANS IS PERMITTED WITHOUT THE PRIOR WRITTEN CONSENT OF THE MTR CORPORATION LIMITED.

MTR

SHATIN TO CENTRAL LINK

ORIGINATOR

AECOM

CADD REF. NEX2213_C_331_ENS_M50_028A.dgn

TITLE

NEX/2213
EIA STUDY FOR SCL (HUH - ADM)
GENERAL LAYOUT PLAN OF SCL PROTECTION WORKS AT CBTS (CONSTRUCTED BY CWB)
SHEET 2 OF 2

SCALE	FIGURE NO.	REV.
1 : 2000 (A3)	NEX2213/C/331/ENS/M50/028	A