REPRESENTATIVE AIR SENSITIVE RECEIVER - CONSTRUCTION PHASE	
CHA1	WORLD TRADE CENTRE
CHA2	SINO PLAZA
EXA1	CAUSEWAY CENTRE BLOCK A
EXA2	GREAT EAGLE CENTRE
EXA3	RENAISSANCE HARBOUR VIEW HOTEL
EXA4	PEDESTRIAN PLAZA
EXA5	EXISTING HARBOUR ROAD SPORTS CENTRE AND WAN CHAI SWIMMING POOL
EXA6	WAN CHAI SPORTS GROUND
EXA7	NEW HARBOUR ROAD SPORTS CENTRE AND WAN CHAI SWIMMING POOL

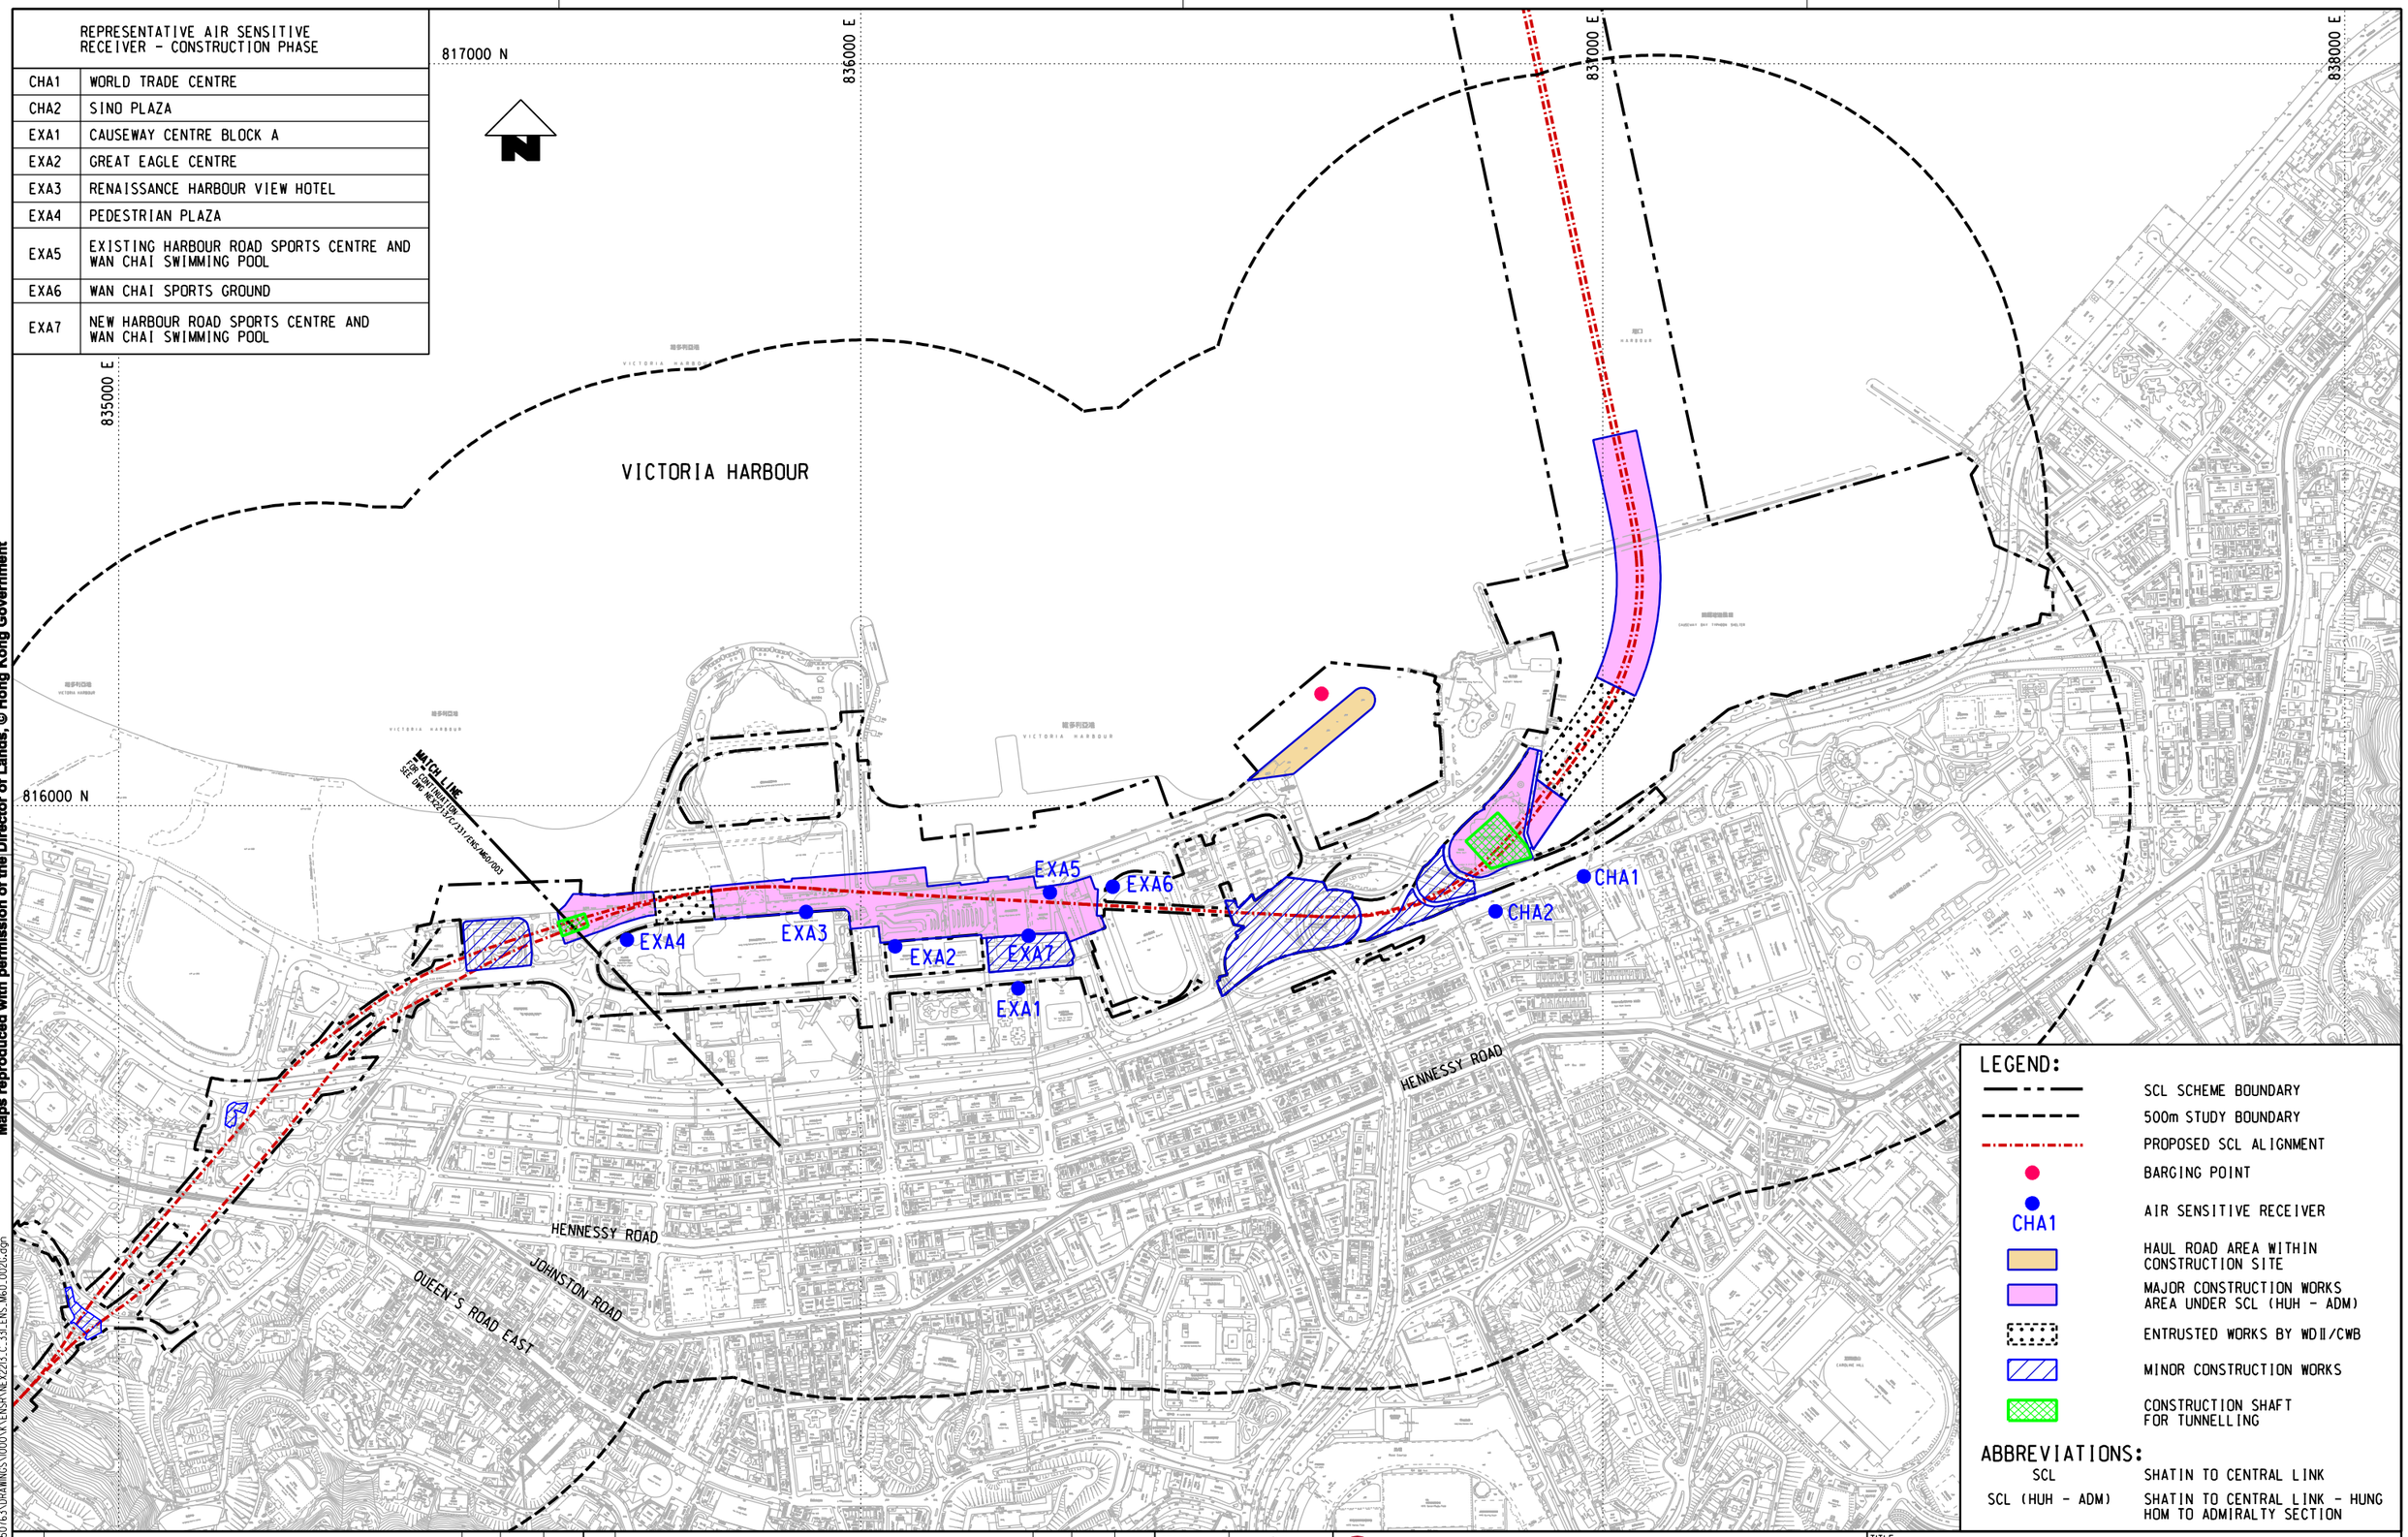

LEGEND:

- SCL SCHEME BOUNDARY
- 500m STUDY BOUNDARY
- PROPOSED SCL ALIGNMENT
- BARGING POINT
- CHA1 — AIR SENSITIVE RECEIVER
- HAUL ROAD AREA WITHIN CONSTRUCTION SITE
- MAJOR CONSTRUCTION WORKS AREA UNDER SCL (HUH - ADM)
- ENTRUSTED WORKS BY WDII/CWB
- MINOR CONSTRUCTION WORKS
- CONSTRUCTION SHAFT FOR TUNNELLING

ABBREVIATIONS:

SCL	SHATIN TO CENTRAL LINK
SCL (HUH - ADM)	SHATIN TO CENTRAL LINK - HUNG HOM TO ADMIRALTY SECTION

Maps reproduced with permission of the Director of Lands, © Hong Kong Government

PLOT DRV: r:\ustrset\MTR\PLOTDRIVER\WINDOWS\A3 COLOUR.plt
MODEL NAME: Default
FILENAME: M:\projects\60050763\DRAWINGS\000\KEN\ENS\NEX2213_C_331_ENS_M60_002G.dgn
PRINTED BY: SHIH2 20th 8-6 17:50:36

REV	DESCRIPTION	BY	DATE	APPROVED

REV	DESCRIPTION	BY	DATE	APPROVED

DRAWN	DXL
DESIGNED	---
CHECKED	---
APPROVED	---
DATE	26/NOV/2010

DO NOT SCALE DRAWINGS. ALL DIMENSIONS SHALL BE VERIFIED ON SITE.
©MTR CORPORATION (LIMITED 2008 COPYRIGHT IN RESPECT OF THIS DRAWING / DOCUMENT IS OWNED BY THE MTR CORPORATION LIMITED OF HONG KONG. NO REPRODUCTION OF THE DRAWING / DOCUMENT OR ANY PART BY WHATEVER MEANS IS PERMITTED WITHOUT THE PRIOR WRITTEN CONSENT OF THE MTR CORPORATION LIMITED.

MTR

SHATIN TO CENTRAL LINK

ORIGINATOR

AECOM

CADD REF. NEX2213_C_331_ENS_M60_002G.dgn

TITLE

NEX/2213
EIA STUDY FOR SCL (HUH - ADM)
LOCATION OF AIR SENSITIVE RECEIVERS

SCALE	FIGURE NO.	REV.
1 : 8000 (A3)	NEX2213/C/331/ENS/M60/002	G