REPRESENTATIVE AIR SENSITIVE RECEIVER - CONSTRUCTION PHASE	
ADA1	NEW G/IC SITE SOUTH AND EAST OF CITIC TOWER
ADA2	POLICE HEADQUARTERS (CAIN HOUSE)
ADA3	ADMIRALTY CENTRE
ADA4	POLICE HEADQUARTERS (WEST WING)

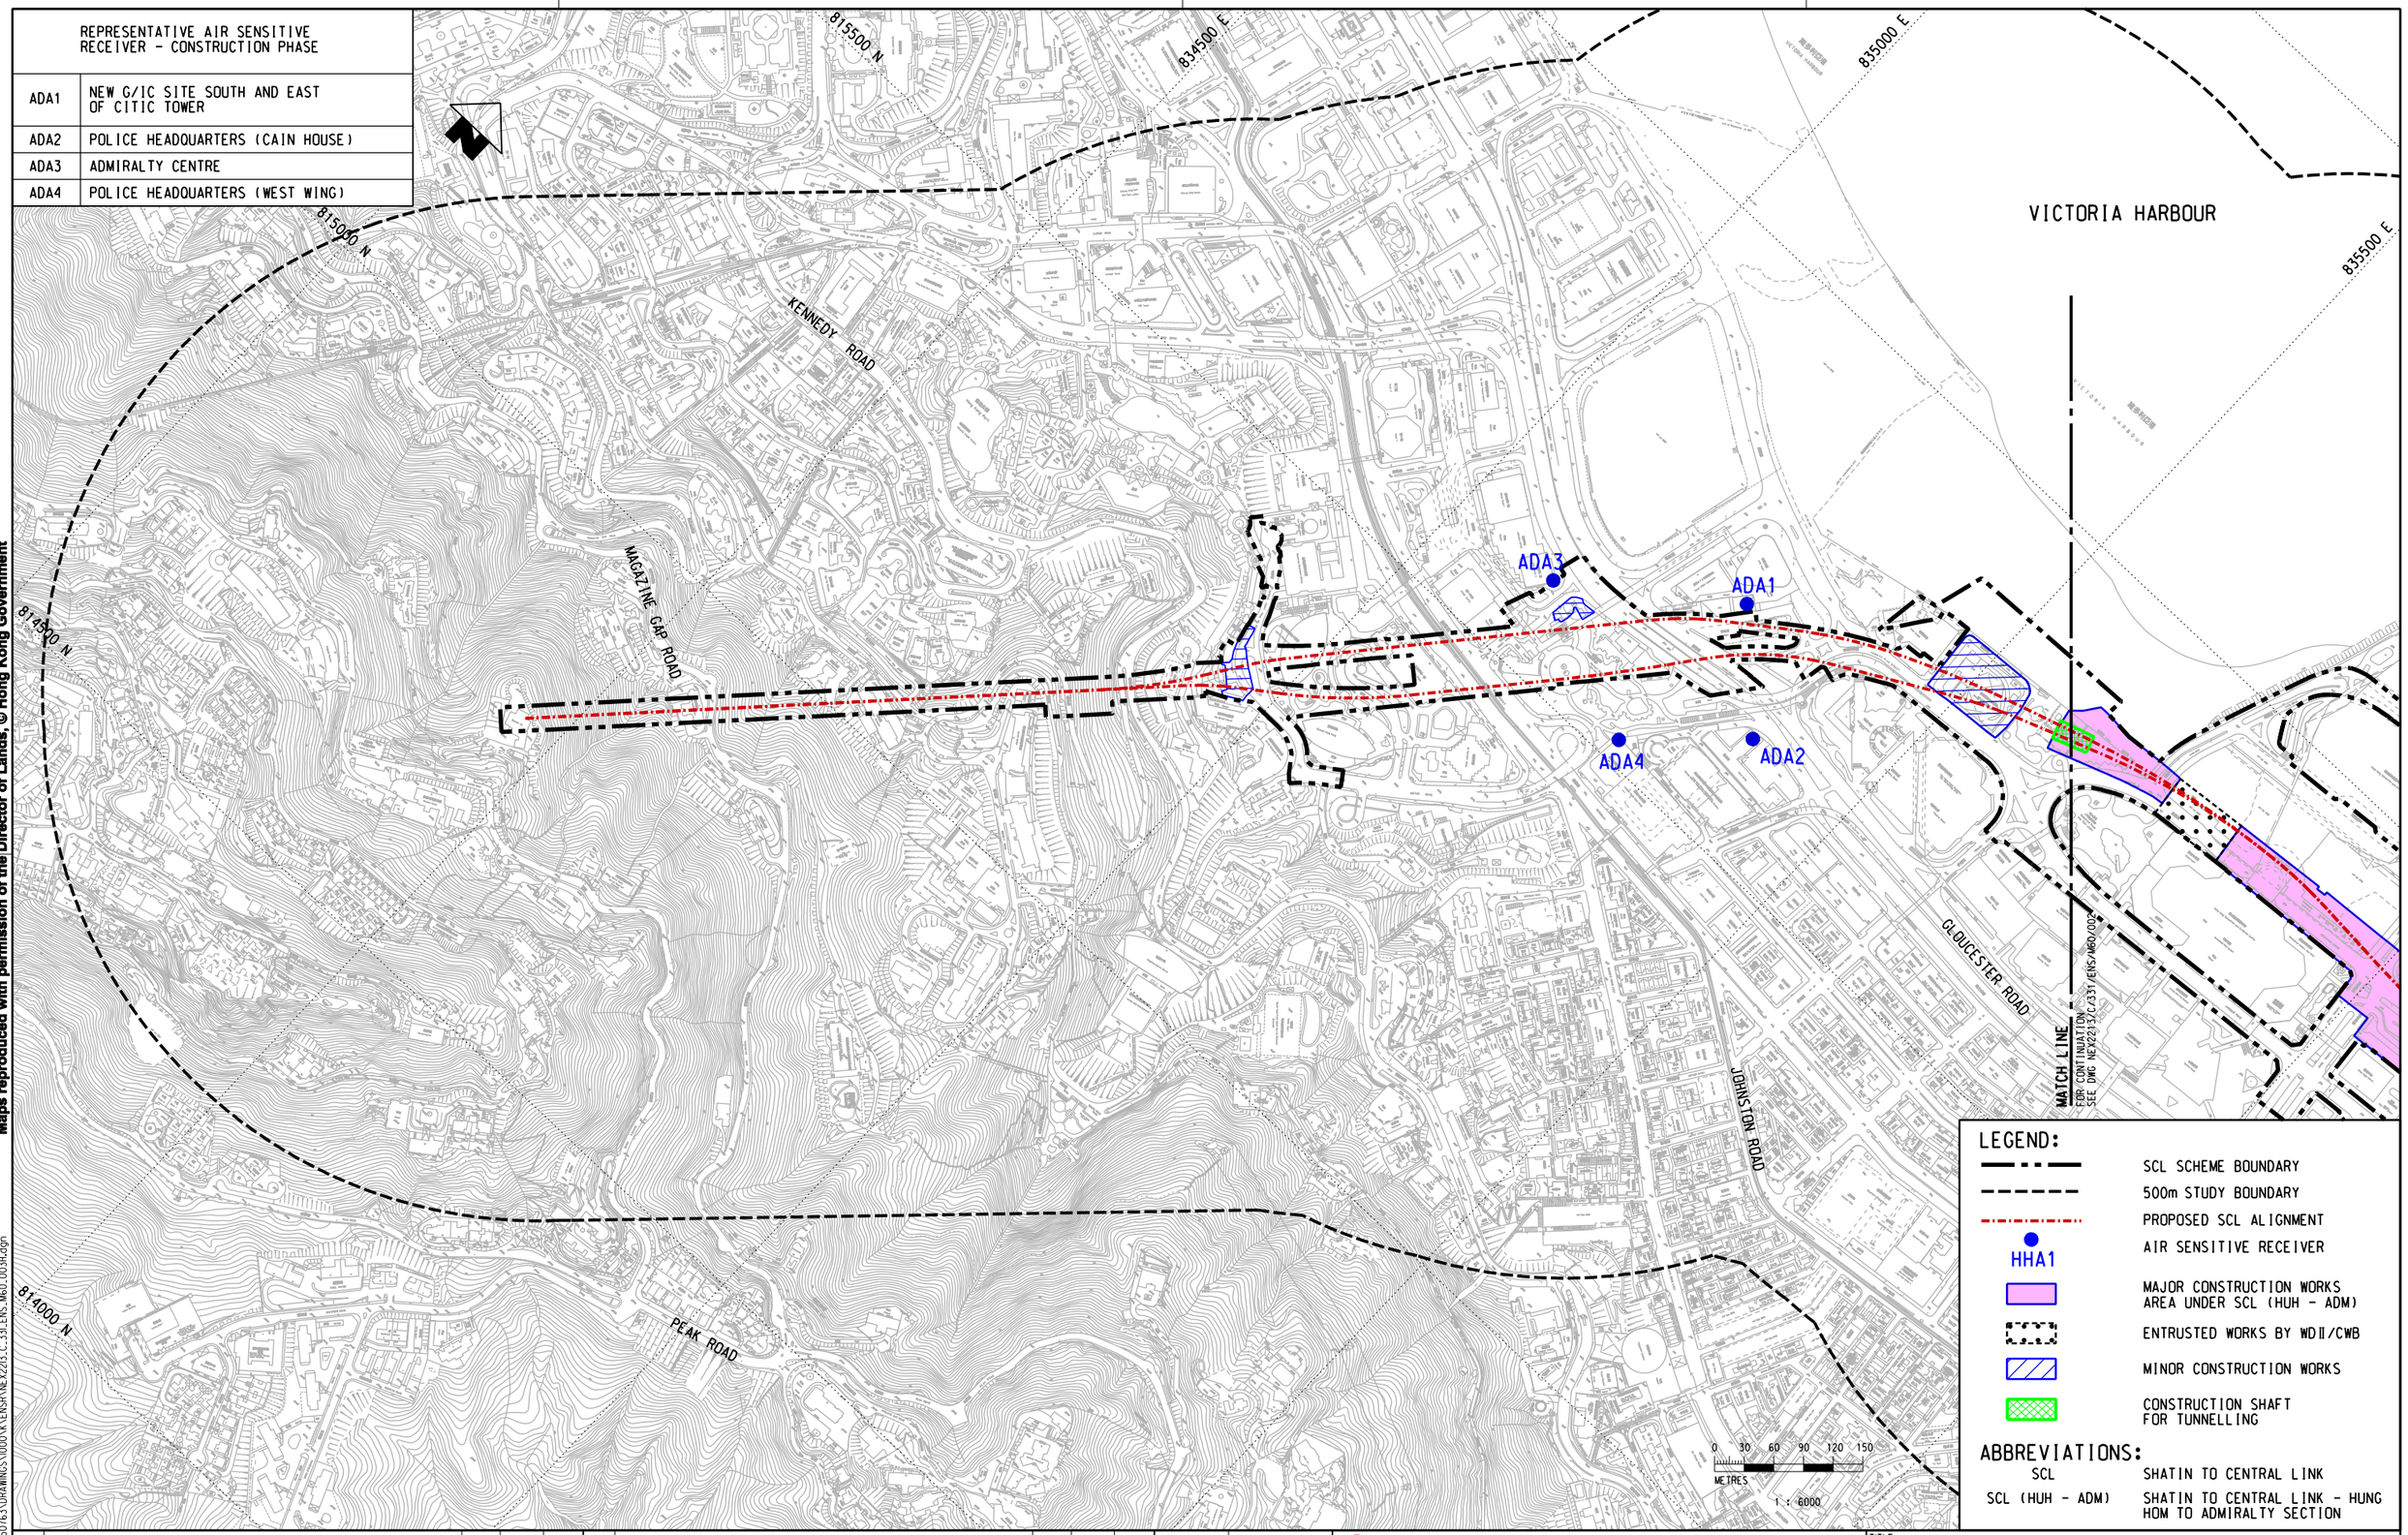

LEGEND:

- SCL SCHEME BOUNDARY
- 500m STUDY BOUNDARY
- PROPOSED SCL ALIGNMENT
- HHA1 AIR SENSITIVE RECEIVER
- MAJOR CONSTRUCTION WORKS AREA UNDER SCL (HUH - ADM)
- ENTRUSTED WORKS BY WDII/CWB
- MINOR CONSTRUCTION WORKS
- CONSTRUCTION SHAFT FOR TUNNELLING

ABBREVIATIONS:

SCL	SHATIN TO CENTRAL LINK
SCL (HUH - ADM)	SHATIN TO CENTRAL LINK - HUNG HOM TO ADMIRALTY SECTION

Maps reproduced with permission of the Director of Lands, © Hong Kong Government

REV	DESCRIPTION	BY	DATE	APPROVED	REV	DESCRIPTION	BY	DATE	APPROVED

DRAWN	DXL
DESIGNED	---
CHECKED	---
APPROVED	---
DATE	07/SEP/2011

DO NOT SCALE DRAWINGS. ALL DIMENSIONS SHALL BE VERIFIED ON SITE.
© MTR CORPORATION LIMITED 2008 COPYRIGHT IN RESPECT OF THIS DRAWING / DOCUMENT IS OWNED BY THE MTR CORPORATION LIMITED OF HONG KONG. NO REPRODUCTION OF THE DRAWING / DOCUMENT OR ANY PART BY WHATEVER MEANS IS PERMITTED WITHOUT THE PRIOR WRITTEN CONSENT OF THE MTR CORPORATION LIMITED.

MTR

SHATIN TO CENTRAL LINK

ORIGINATOR

AECOM

CADD REF. NEX2213_C_331_ENS_M60_003H.dgn

TITLE

NEX/2213
EIA STUDY FOR SCL (HUH - ADM)
LOCATIONS OF AIR SENSITIVE RECEIVERS

SCALE 1 : 6000 (A3)

FIGURE NO. NEX2213/C/331/ENS/M60/003

REV. H

PLOT DRV: r:\ustnset\MTR\PLOTDRIVER\WINDOWS\A3 COLOUR.plt
MODELNAME: Default PRINTED BY: FENGYL 2011-9-7 13:48:55
FILENAME: M:\projects\60050763\DRAWINGS\000\K\ENSR\NEX2213_C_331_ENS_M60_003H.dgn