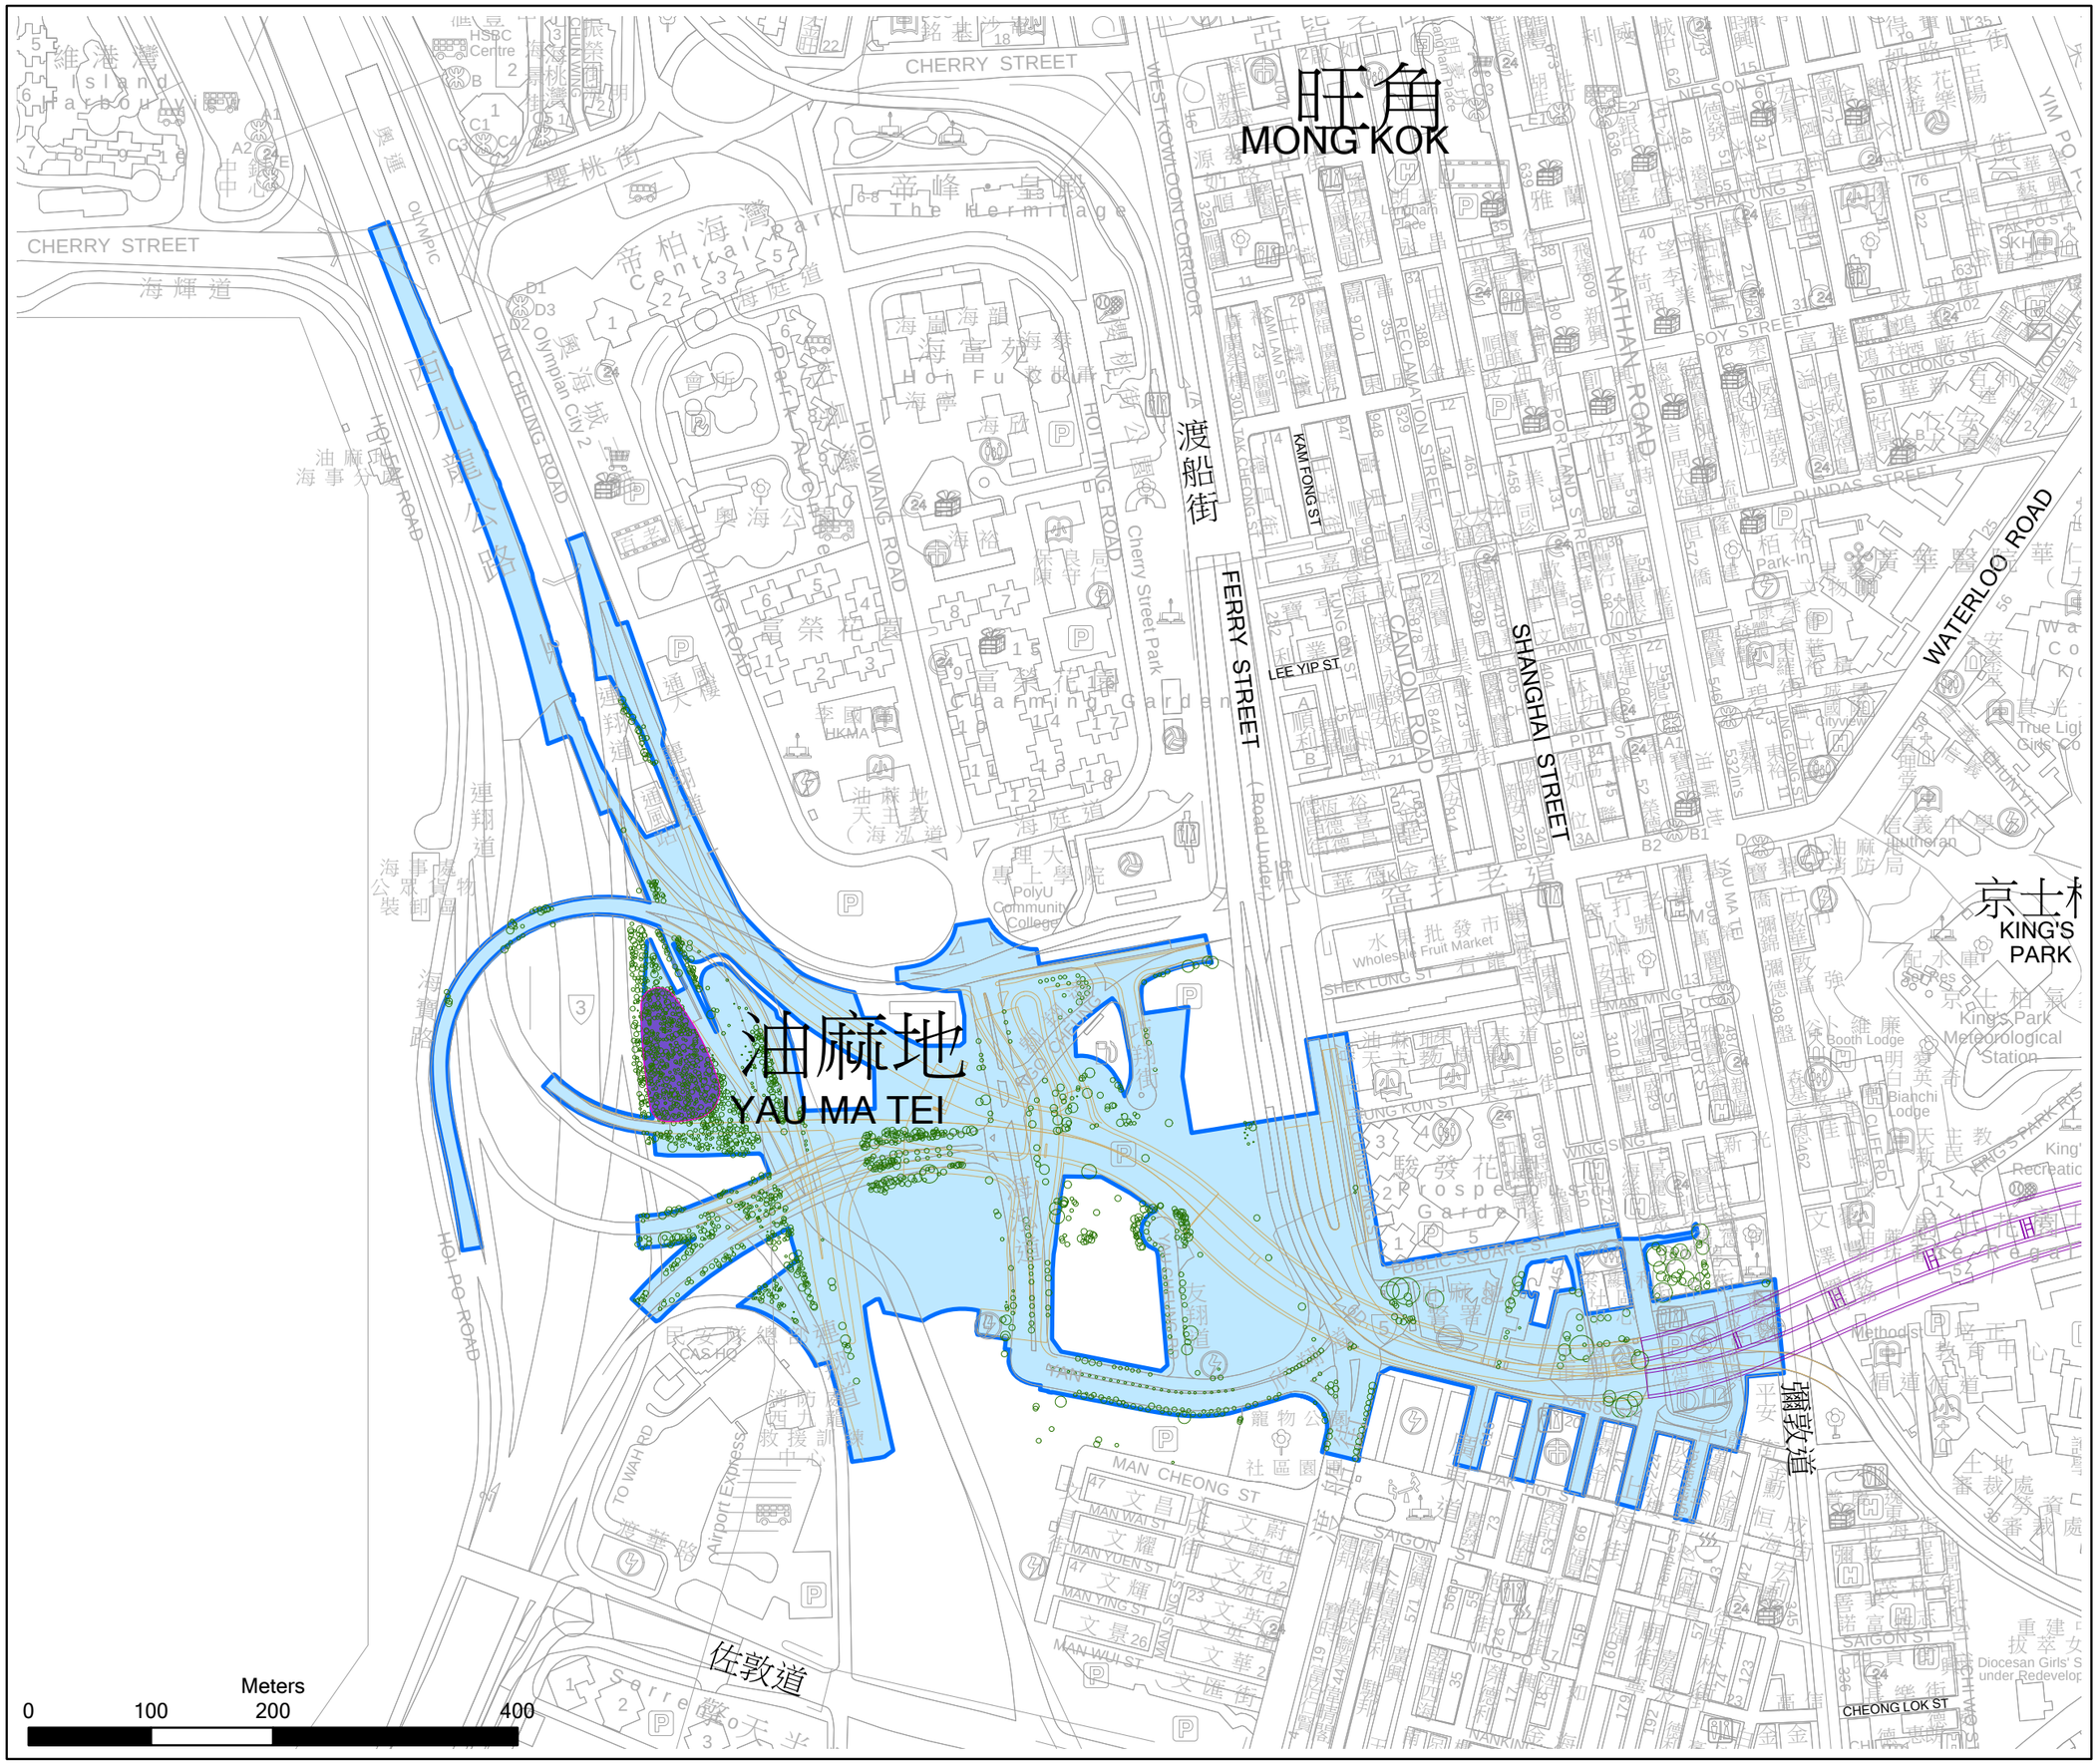

Legend

- Existing Trees
- Proposed Connection Road
- Proposed Tunnel
- Proposed Ventilation Building
- Works Limit

Rev	Description	By	Date

Consultant

ARUP

Mott MacDonald

Project Title

AGREEMENT NO. CE43/2010 (HY)

CENTRAL KOWLOON ROUTE - DESIGN AND CONSTRUCTION

Drawing Title

BROAD BRUSH TREE SURVEY PLAN - WEST PORTION (SW KOWLOON, YAU MA TEI)

Drawing No.	10.9.1			Rev.
Drawn NN	Date JAN 2013	Checked FZ	Approved	
Scale 1:5,000		Status		

COPYRIGHT RESERVED

路政署
HIGHWAYS DEPARTMENT
主要工程管理處
MAJOR WORKS PROJECT MANAGEMENT OFFICE

File: T:\GIS\CONTRACT\0144566\Mxd\0144566_Tree_survey_West.mxd