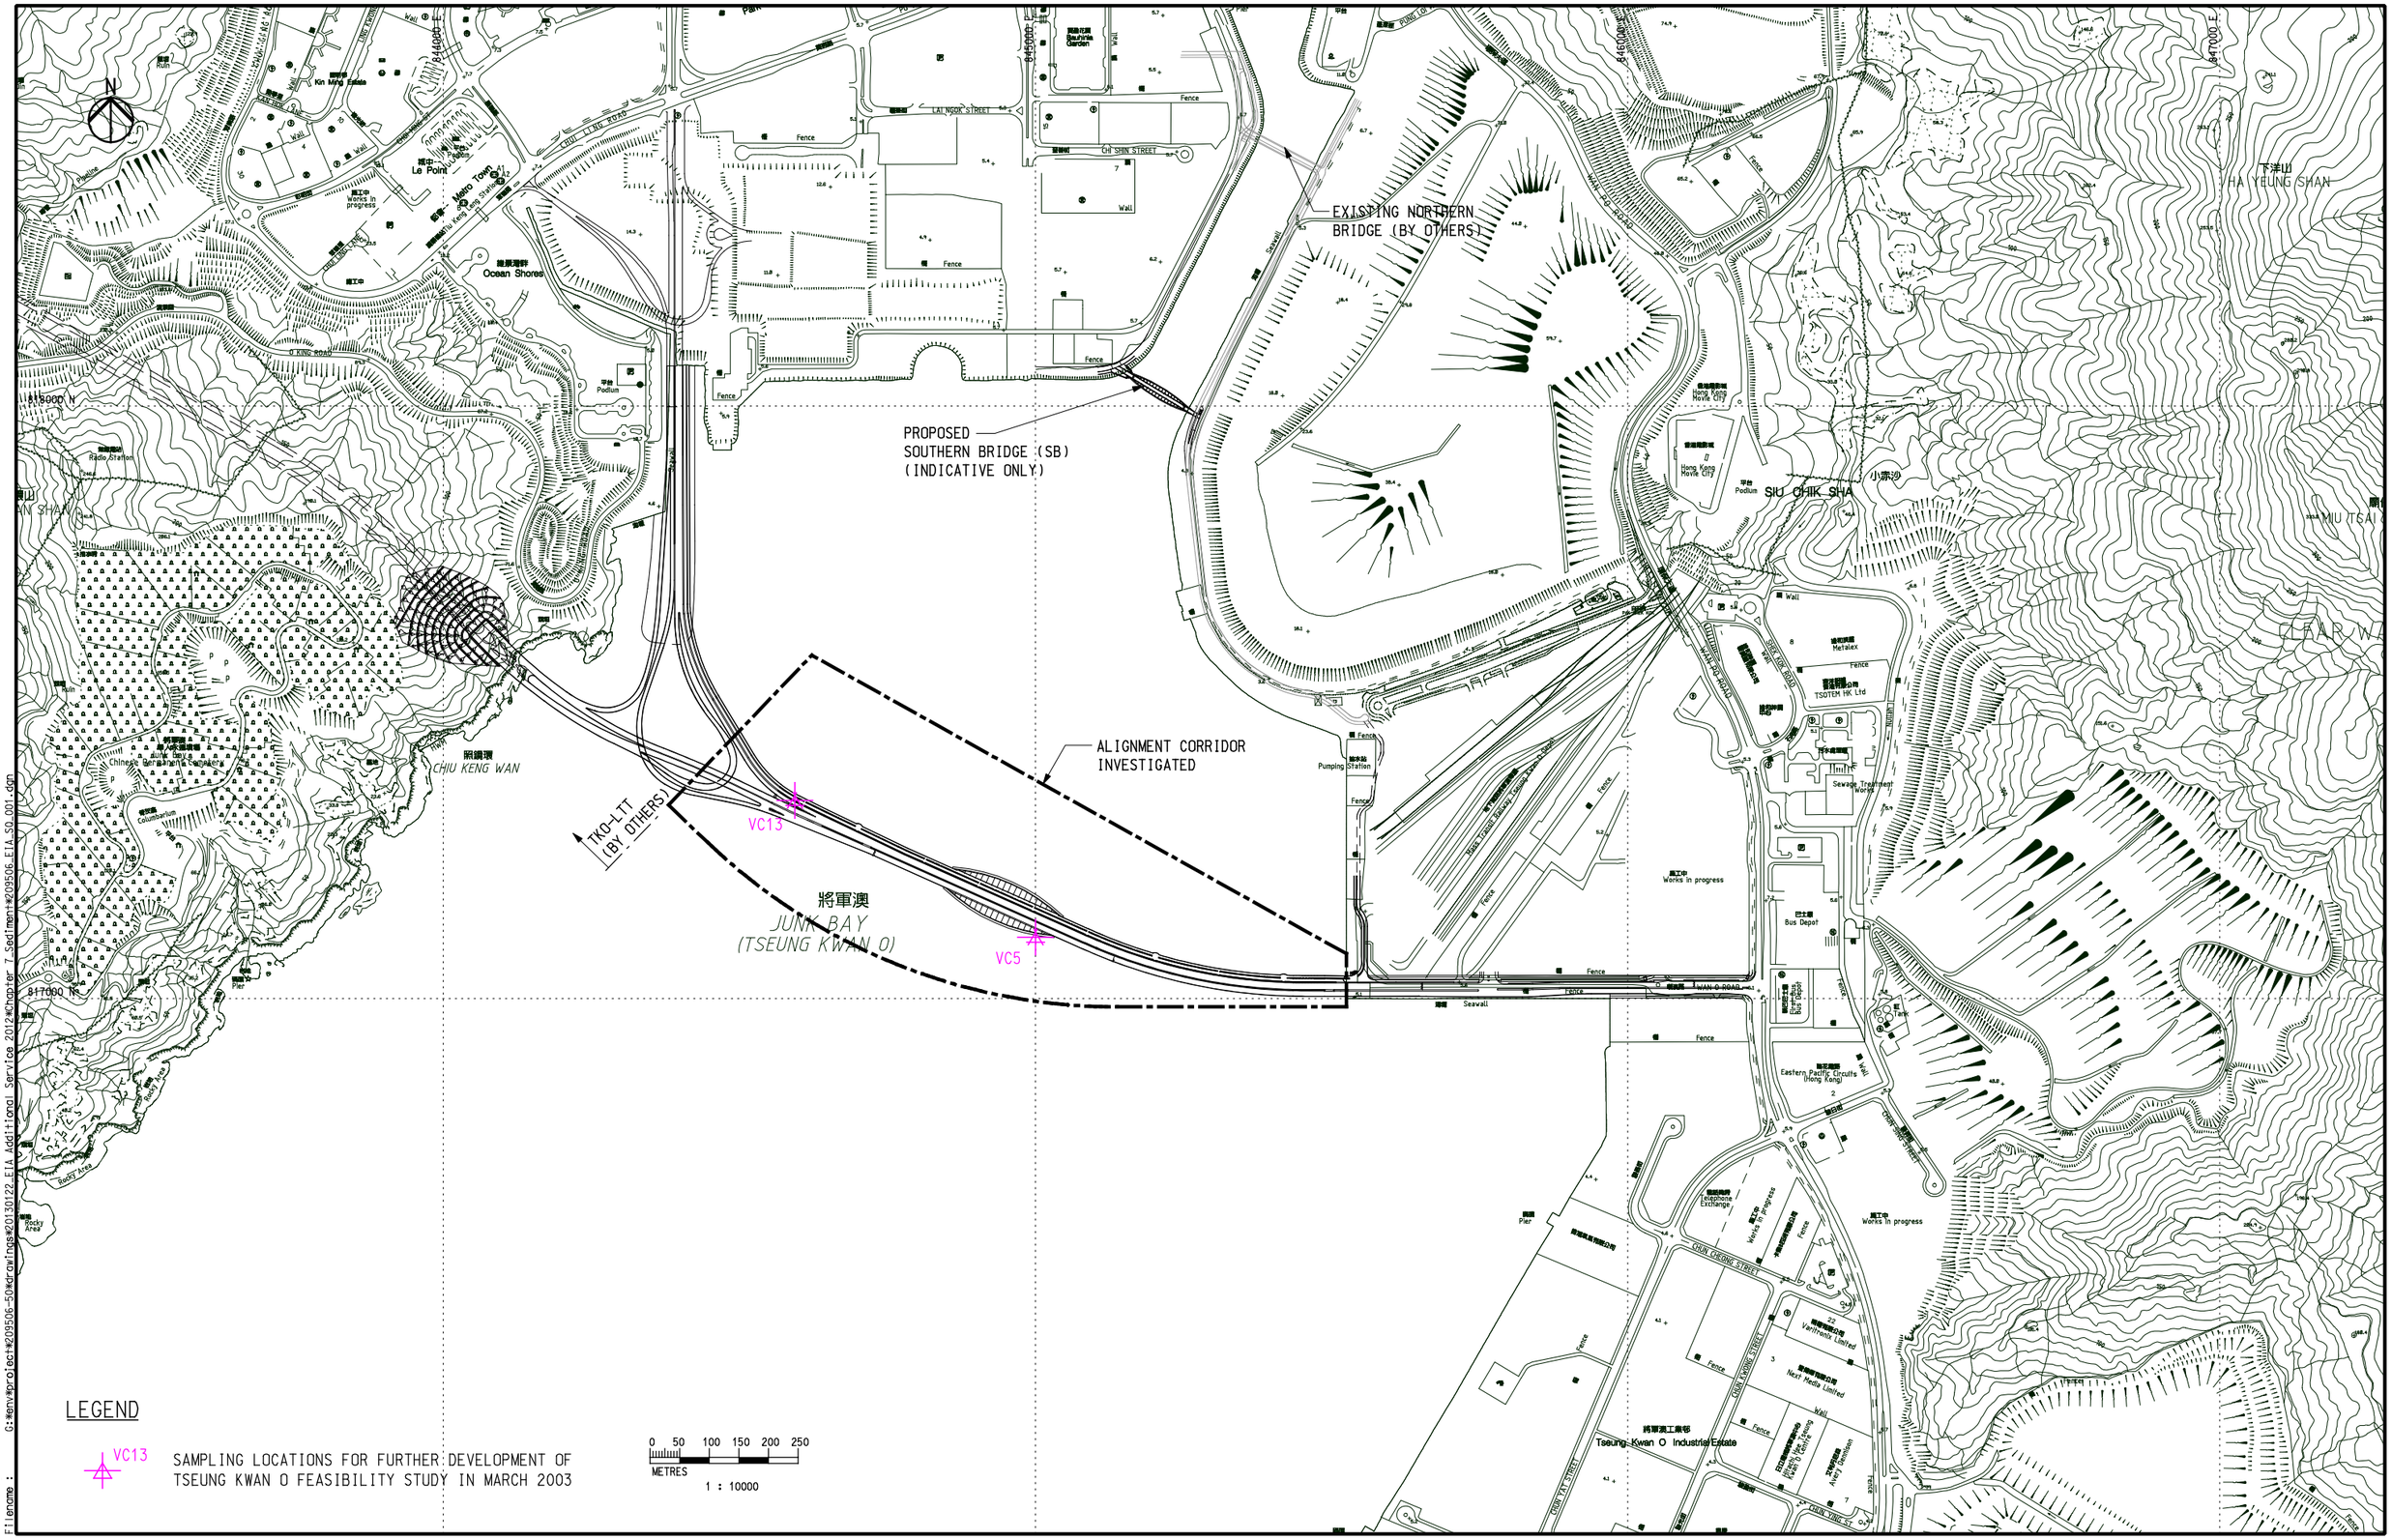

LEGEND

VC13 SAMPLING LOCATIONS FOR FURTHER DEVELOPMENT OF TSEUNG KWAN O FEASIBILITY STUDY IN MARCH 2003

0 50 100 150 200 250
METRES
1 : 10000

Printed by : HKGTRA014 1/26/2013
Filename : G:\env\project\209506-50\drawings\20130122_EIA Additional Service 2012\Chapter 7_Sediment\209506_EIA_SQ_001.dgn

CEDD 土木工程拓展署 Civil Engineering and Development Department	ARUP Ove Arup & Partners Hong Kong Limited	Job Title: **Agreement No. CE 43/2008(HY) Cross Bay Link, Tseung Kwan O – Investigation**	Drawing Title: PREVIOUS SEDIMENT SAMPLING LOCATIONS	Drawn: GL	Date: 01/13
				Checked: JP	Approved: ST
				Scale: 1:10000 on A3	Drawing No.: 209506/EIA/SQ/001
					Status: FINAL Rev.: D

Rev.	Description	Date
D	FOURTH ISSUE	01/13
C	THIRD ISSUE	12/12
B	SECOND ISSUE	09/12
A	FIRST ISSUE	04/11