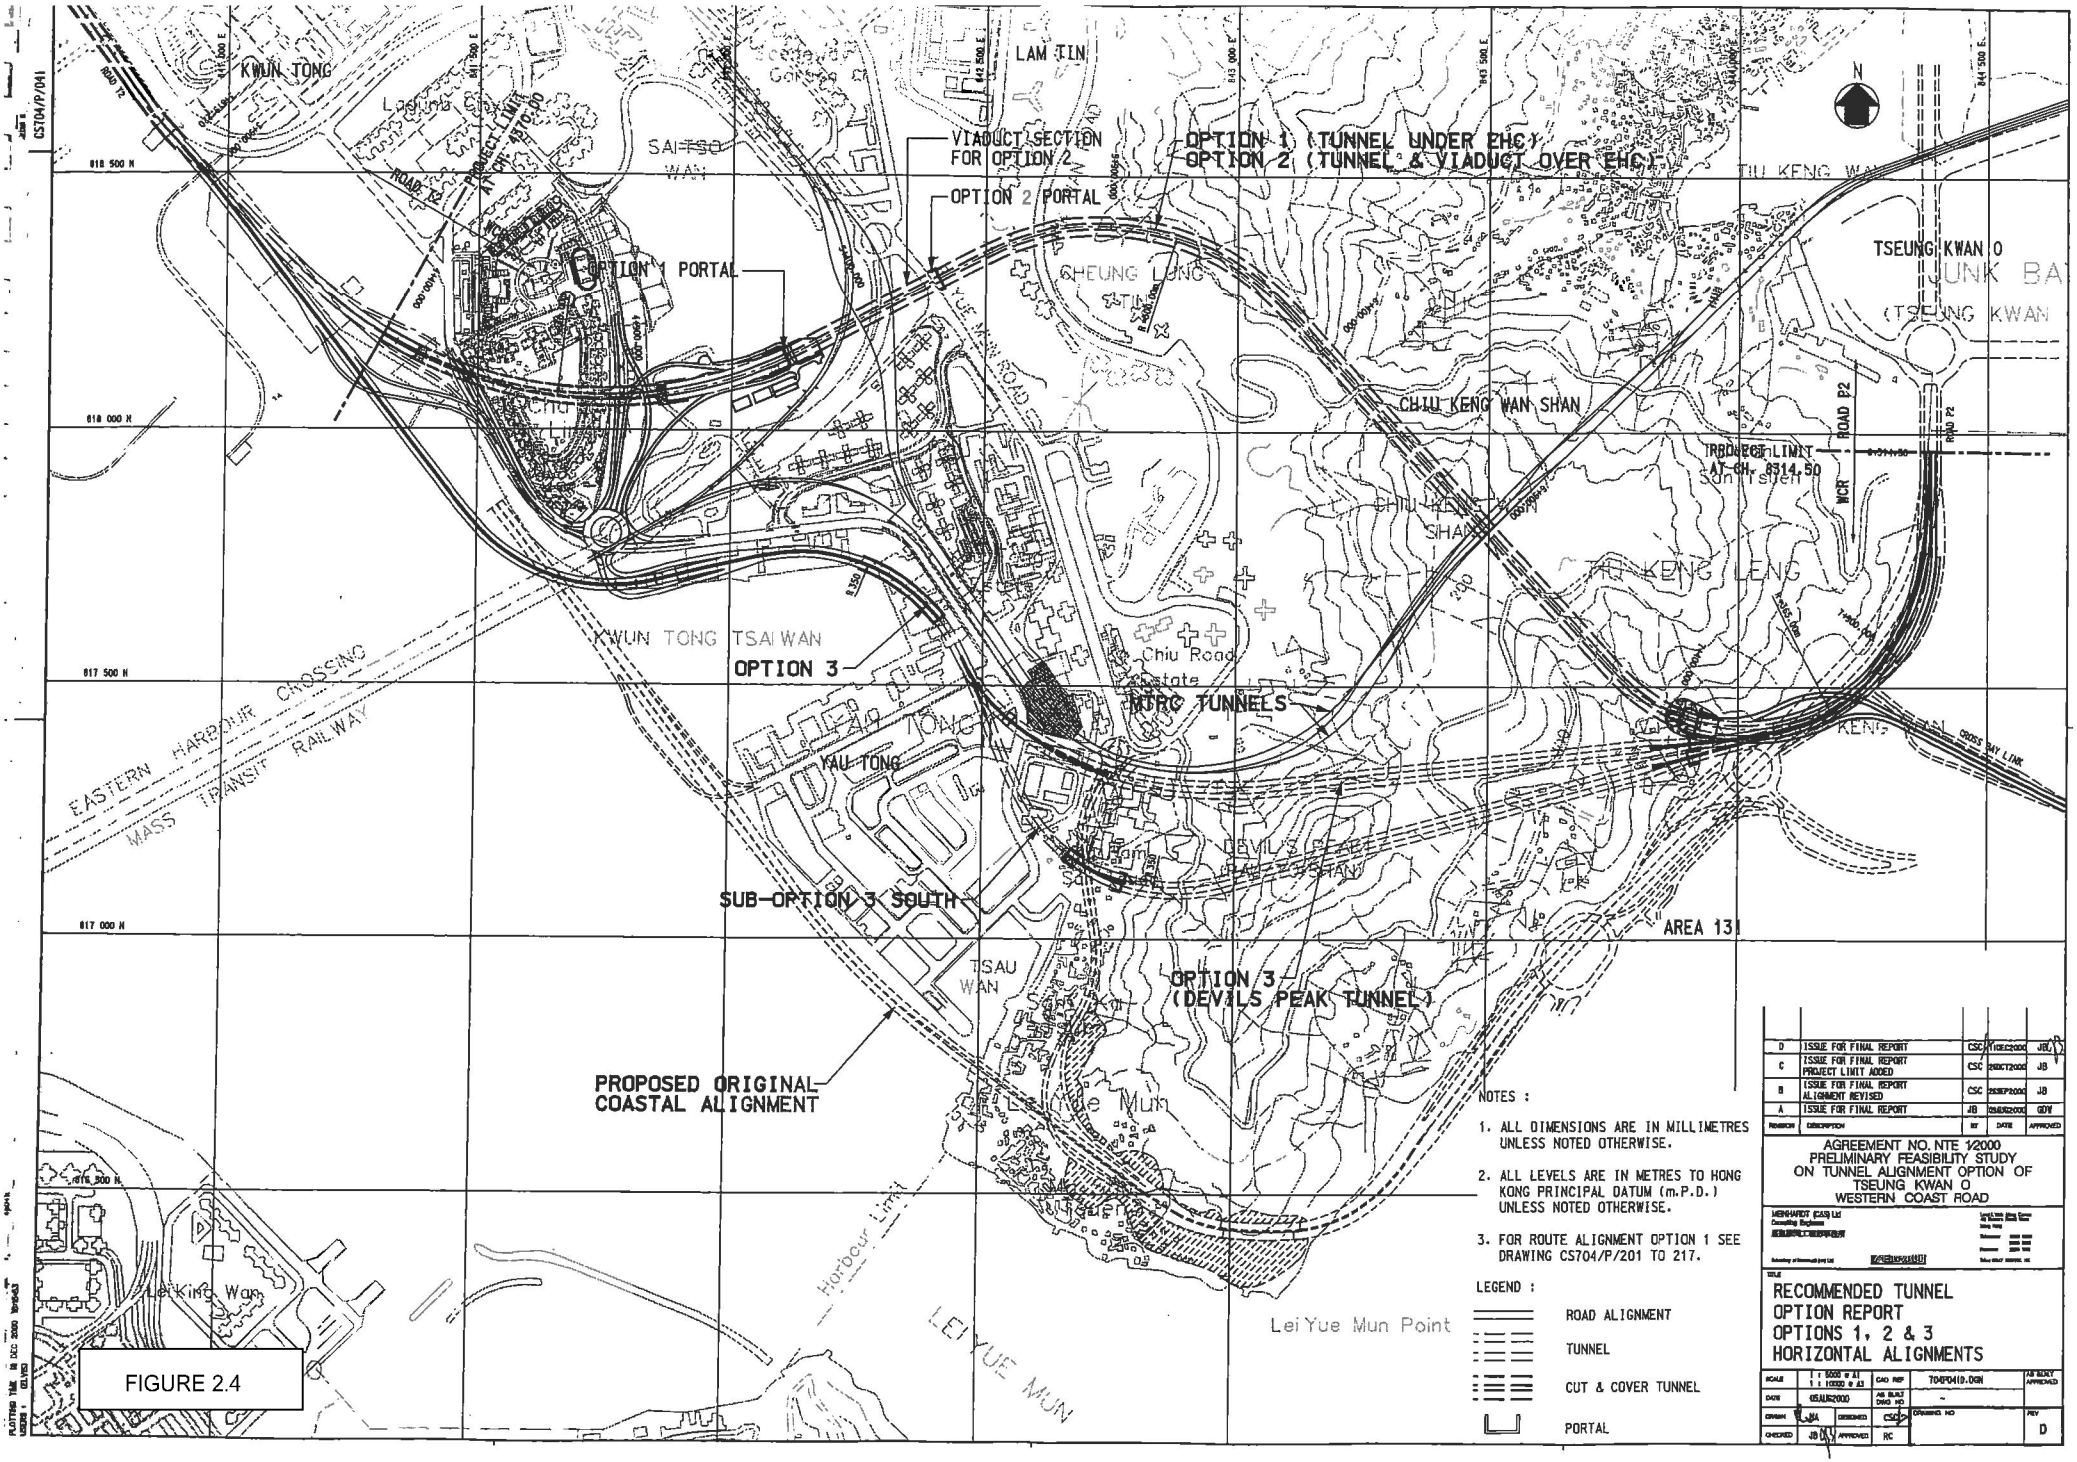

NOTES :

1. ALL DIMENSIONS ARE IN MILLIMETRES UNLESS NOTED OTHERWISE.
2. ALL LEVELS ARE IN METRES TO HONG KONG PRINCIPAL DATUM (m.P.D.) UNLESS NOTED OTHERWISE.
3. FOR ROUTE ALIGNMENT OPTION 1 SEE DRAWING CS704/P/201 TO 217.

LEGEND :

- ROAD ALIGNMENT
- TUNNEL
- CUT & COVER TUNNEL
- PORTAL

REVISION	DESCRIPTION	BY	DATE	APPROVED
D	ISSUE FOR FINAL REPORT	CSC	11DEC2000	JB
C	ISSUE FOR FINAL REPORT PROJECT LIMIT ADDED	CSC	26OCT2000	JB
B	ISSUE FOR FINAL REPORT ALIGNMENT REVISED	CSC	25SEP2000	JB
A	ISSUE FOR FINAL REPORT	JB	25AUG2000	GDV

AGREEMENT NO. NTE 1/2000
PRELIMINARY FEASIBILITY STUDY
ON TUNNEL ALIGNMENT OPTION OF
TSEUNG KWAN O
WESTERN COAST ROAD

MEINHARDT (CAS) Ltd
Consulting Engineers

TITLE
RECOMMENDED TUNNEL
OPTION REPORT
OPTIONS 1, 2 & 3
HORIZONTAL ALIGNMENTS

SCALE	1 : 5000 @ A1 1 : 10000 @ A3	CAD REF	T04P041D.DGN
DATE	05AUG2000	AS BUILT DWG NO	-
DRAWN	JBA	DESIGNED	CSC
CHECKED	JB	APPROVED	RC

AS BUILT APPROVED

DRAWING NO

REV D

FIGURE 2.4