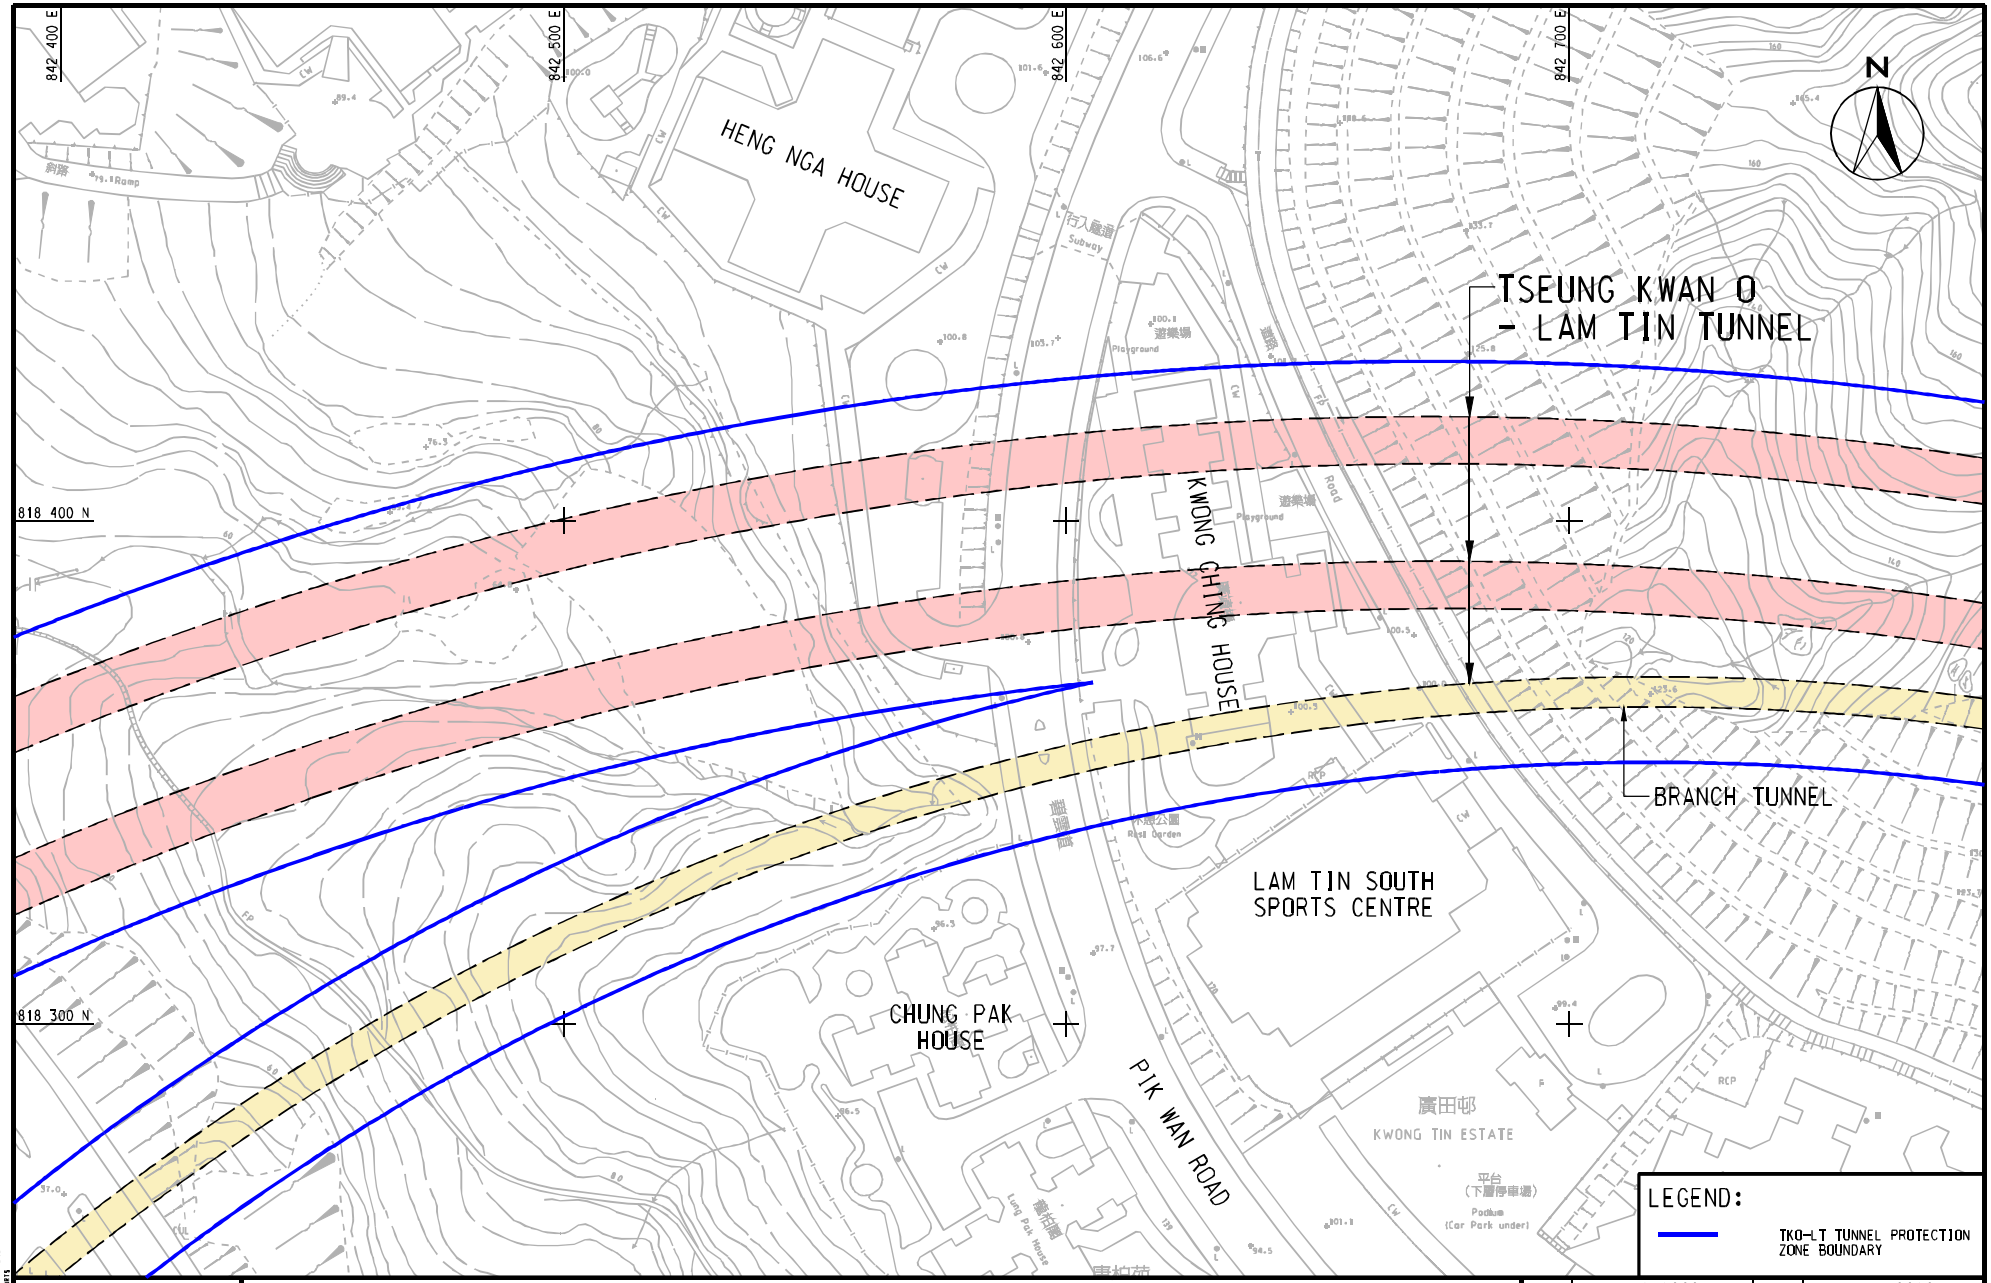

AECOM

AGREEMENT NO. CE 42/2008 (CE)
TSEUNG KWAN O - LAM TIN TUNNEL AND ASSOCIATED WORKS - INVESTIGATION

ORIGINAL ALIGNMENT AT LAM TIN HILL SECTION - GENERAL LAYOUT PLAN

SCALE	A3 1:1000	DATE	JUL 2010
CHECK	--	DRAWN	LJ
JOB NO.	60097677	DRAWING No. FIGURE 2.24	REV --

Plotting By: 2010-9-7 LJUL
PLOT SCALE: 55CALISCAPE

P:\projects\60097677\drawing\SKETCH\292.dgn