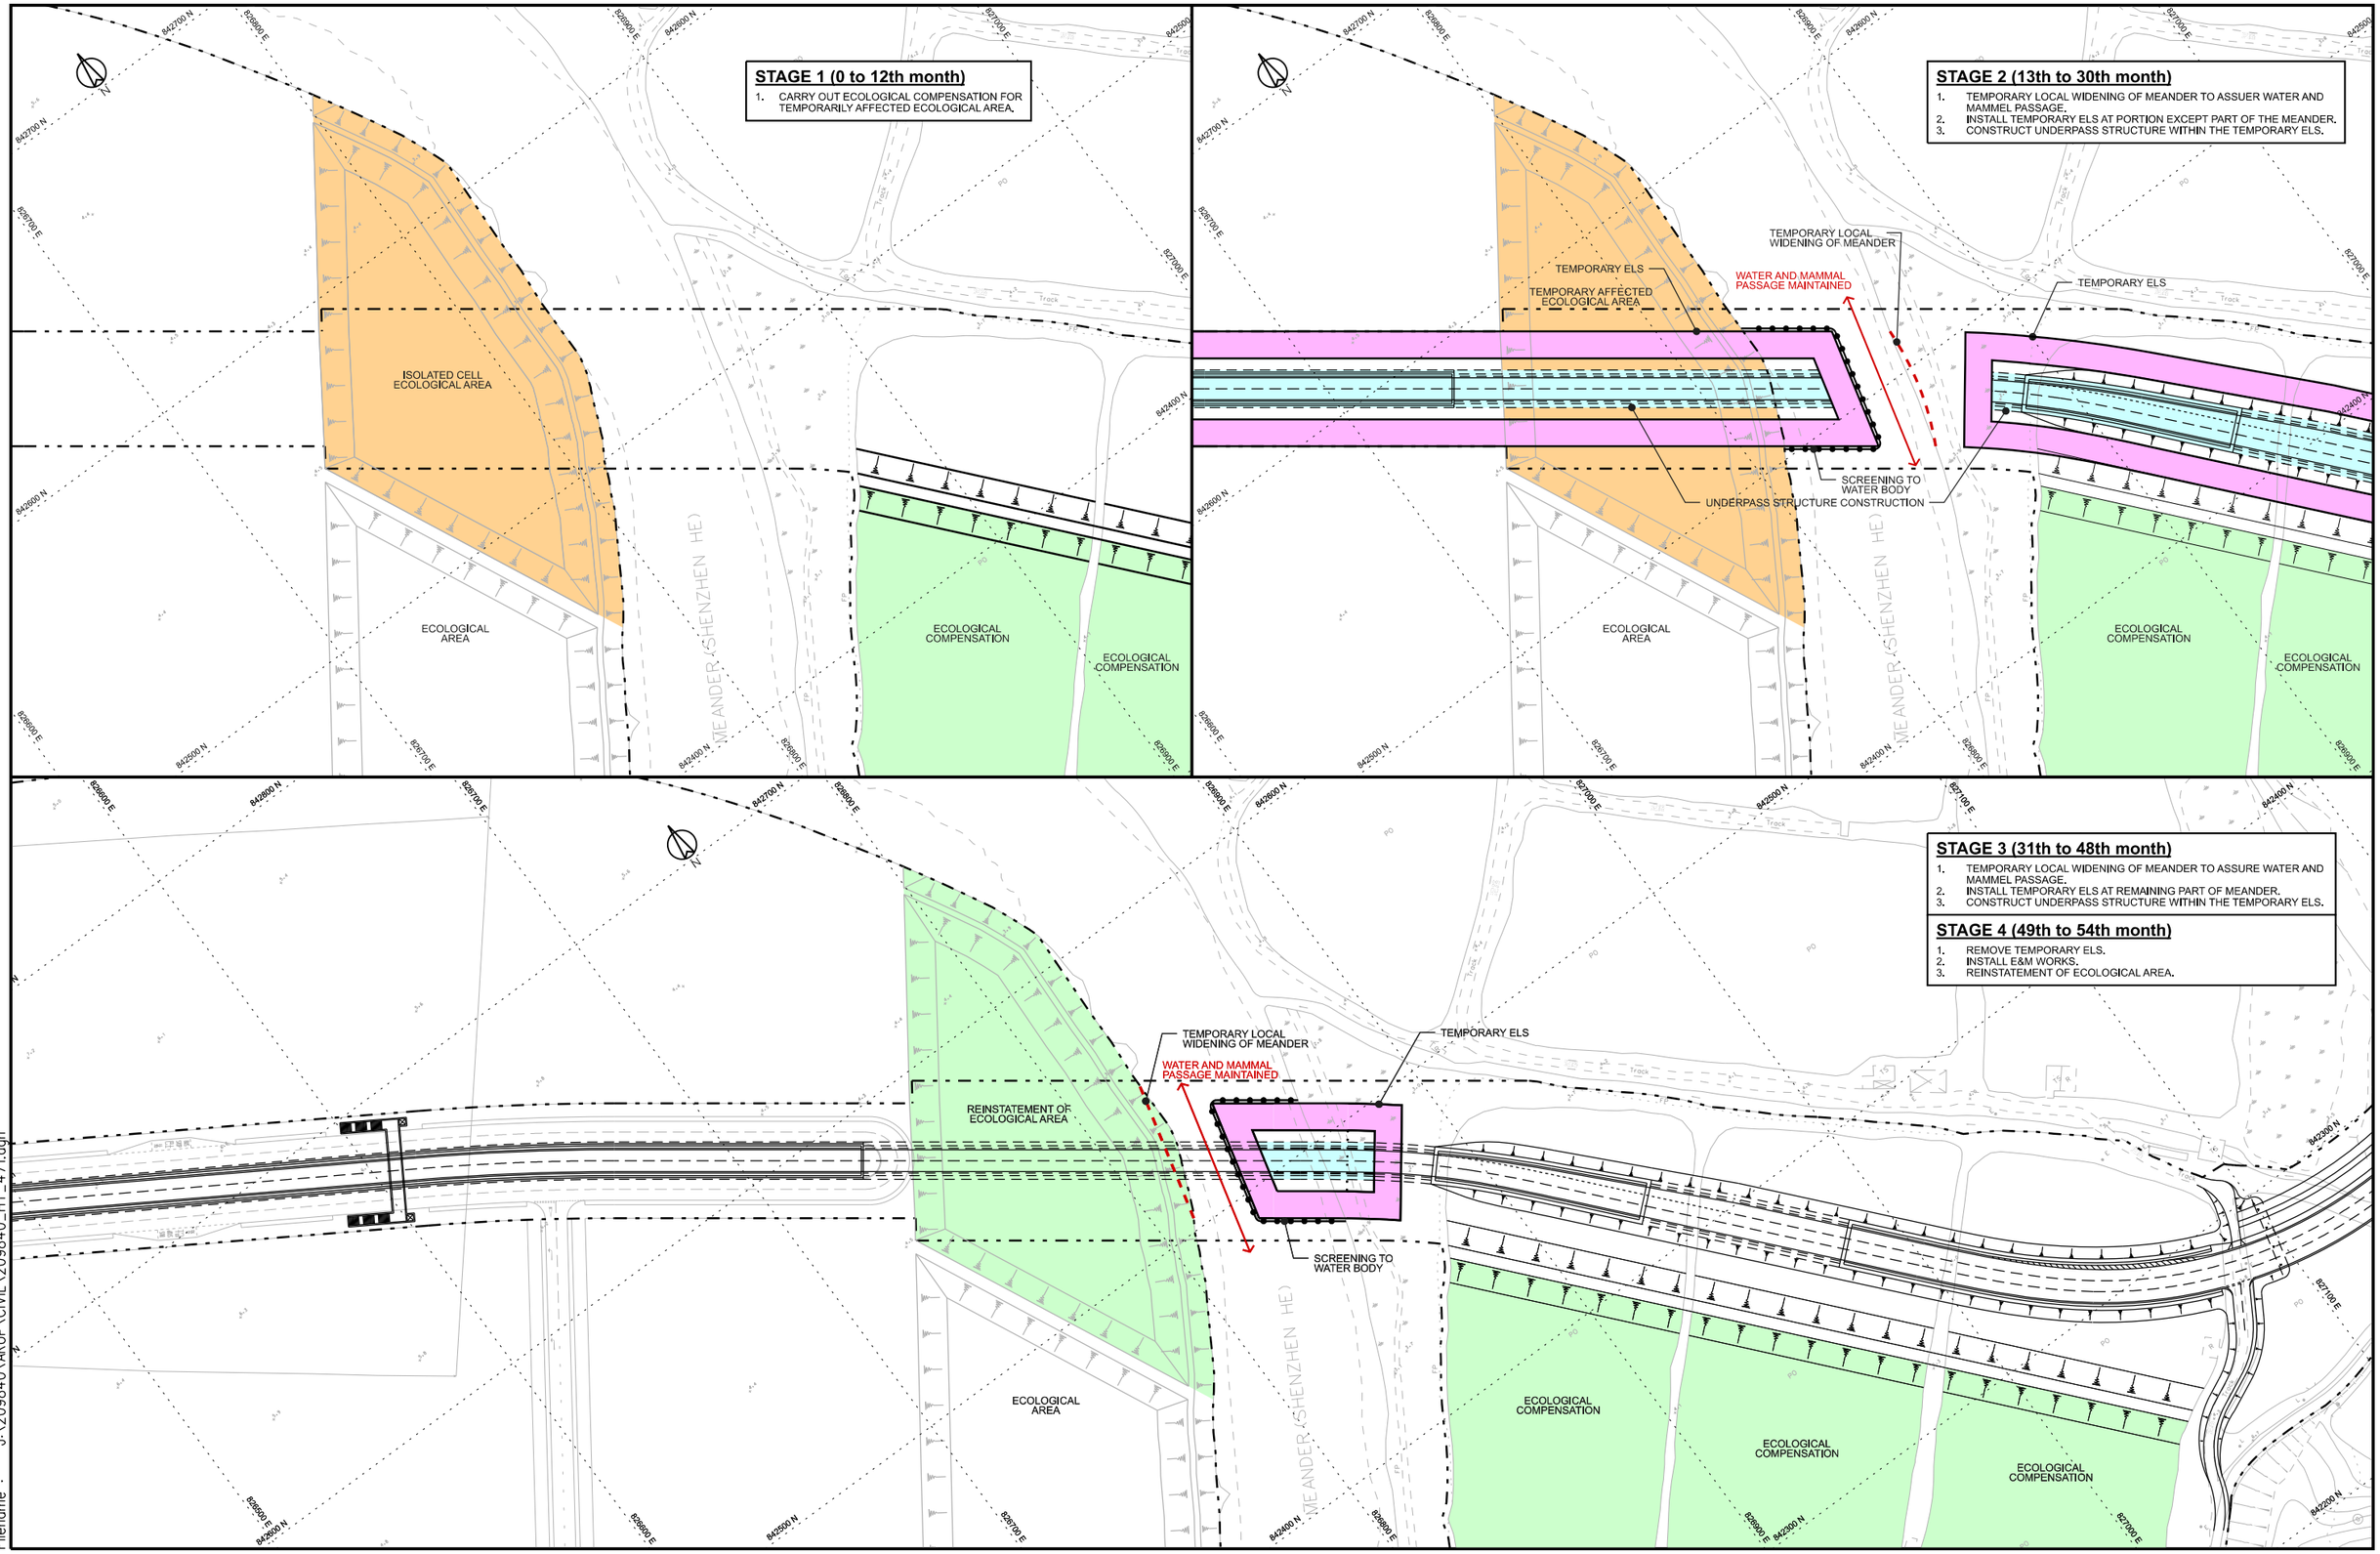

Printed by : 31/05/2013
Filename : J:\209840\ARUP\CIVIL\209840_HY_471.dgn

土木工程拓展署
CIVIL ENGINEERING AND DEVELOPMENT DEPARTMENT

規劃署
PLANNING DEPARTMENT

ARUP
奧雅納工程顧問
Ove Arup & Partners Hong Kong Limited

研究項目 Job Title
合約編號 Agreement No. CE 53/2008 (CE)
落馬洲河套地區發展規劃及工程研究 – 勘查研究
Planning and Engineering Study on Development of Lok Ma Chau Loop - Investigation

圖則項目 Title
EASTERN CONNECTION ROAD CONSTRUCTION SEQUENCE FOR UNDERPASS ACROSS MEANDER

圖則編號 Figure No.
209840/HY/471

比例 Scale
1:1000 ON A1
1:2000 ON A3

修訂編號 Rev.
A