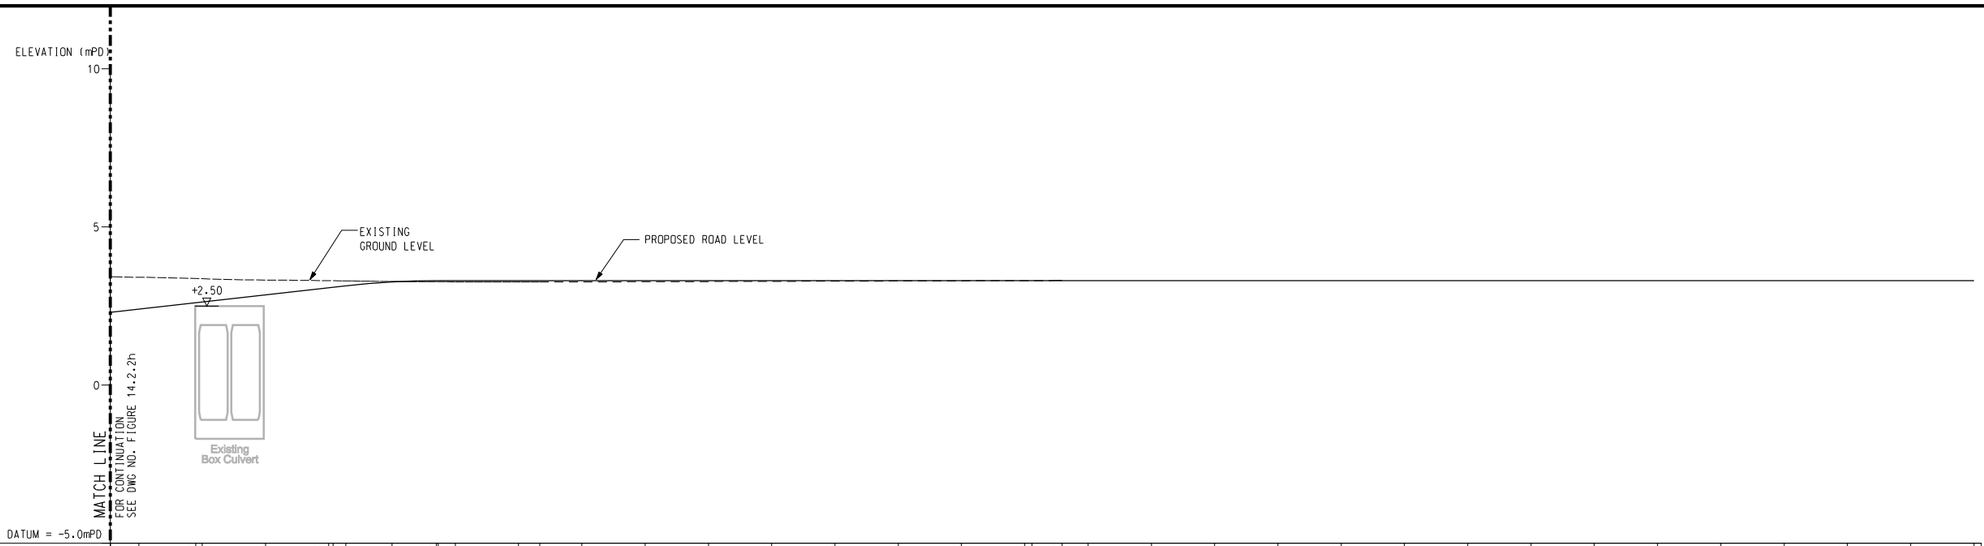

CHAINAGE (m)	EXISTING GROUND LEVEL (mPD)	PROPOSED ROAD LEVEL (mPD)
CH:0610.000	4.009	3.000
CH:0618.985	3.362	3.225
CH:0620.000		
CH:0630.000	3.922	3.450
CH:0640.000	3.899	3.675
CH:0640.661		
CH:0642.688		
CH:0650.000	3.877	3.859
CH:0651.016		
CH:0651.312		
CH:0660.000	3.863	3.900
CH:0670.000	3.860	3.900
CH:0673.366		
CH:0680.000	3.866	3.900
CH:0690.000	3.872	3.900
CH:0700.000	3.878	3.900
CH:0710.000	3.884	3.900
CH:0720.000	3.890	3.900
CH:0730.000	3.896	3.900
CH:0740.000	3.902	3.900
CH:0750.000	3.909	3.900
CH:0751.147		
CH:0755.917		
CH:0760.000		3.900
CH:0770.000		3.900
CH:0780.000		3.900
CH:0790.000		3.900
CH:0800.000		3.900
CH:0810.000		3.900
CH:0820.000		3.900
CH:0830.000		3.900
CH:0840.000		3.900
CH:0850.000		3.900
CH:0860.000		3.900
CH:0870.000		3.900
CH:0880.000		3.900
CH:0890.000		3.900
CH:0900.000		3.900

HORIZONTAL ALIGNMENT	R=40.00 L=43.36m; R=30.30 L=32.70m; L=82.55m
VERTICAL ALIGNMENT	K=6.5 L=14.62m; Horizontal; Horizontal
REMARK	

ROAD PROFILE

SCALE 1:500(H)
1:100(V)

NOTE:

1. ALL DIMENSIONS ARE IN MILLIMETRES UNLESS NOTED OTHERWISE.
2. ALL LEVELS ARE IN METRES TO PRINCIPAL DATUM (PD) UNLESS NOTED OTHERWISE.
3. ALL CO-ORDINATES REFER TO HONG KONG (1980) METRIC GRID CO-ORDINATES SYSTEM.
4. ALL CHANIAGES ARE IN METRES UNLESS NOTED OTHERWISE.
5. THIS DRAWING SHALL BE READ IN CONJUNCTION WITH DRAWING NO. FIGURE 14.2.2a - 14.2.2e.

Rev	Date	Drawn	Description	Ch'k'd	App'd
P1	JUL 13	MING	FIRST ISSUE	EY	AFK

Client

WEST KOWLOON CULTURAL DISTRICT AUTHORITY

Mott MacDonald
20/F Two Landmark East
100 How Ming Street
Kwun Tong, Kowloon
Hong Kong
T +852 2828 5757
F +852 2827 1823
W www.mottmac.com.hk

ARTEC · IMG Artists · Lord · TFP | FARRELLS · GHK · creative thinking positive solutions · earthasia limited · MVA · DONNELL · LD ASIA · BMT

Project

PROJECT CONSULTANCY STUDY FOR WEST KOWLOON CULTURAL DISTRICT DEVELOPMENT PLAN

Title

ROAD C3 - ROAD PROFILE (SHEET 2 OF 2)

Designed	CC		Eng check	OW	
Drawn	LUN		Coordination	CC	
Dwg check	OW		Approved	SB	

Scale at A1	Status	Rev
AS SHOWN	PRE	P1

Drawing Number

FIGURE 14.2.2i

© Mott MacDonald Hong Kong Limited

This document should not be relied on or used in circumstances other than those for which it was originally prepared and for which Mott MacDonald Hong Kong Limited was commissioned. Mott MacDonald Limited accepts no responsibility for this document to any other party other than the person by whom it was commissioned.