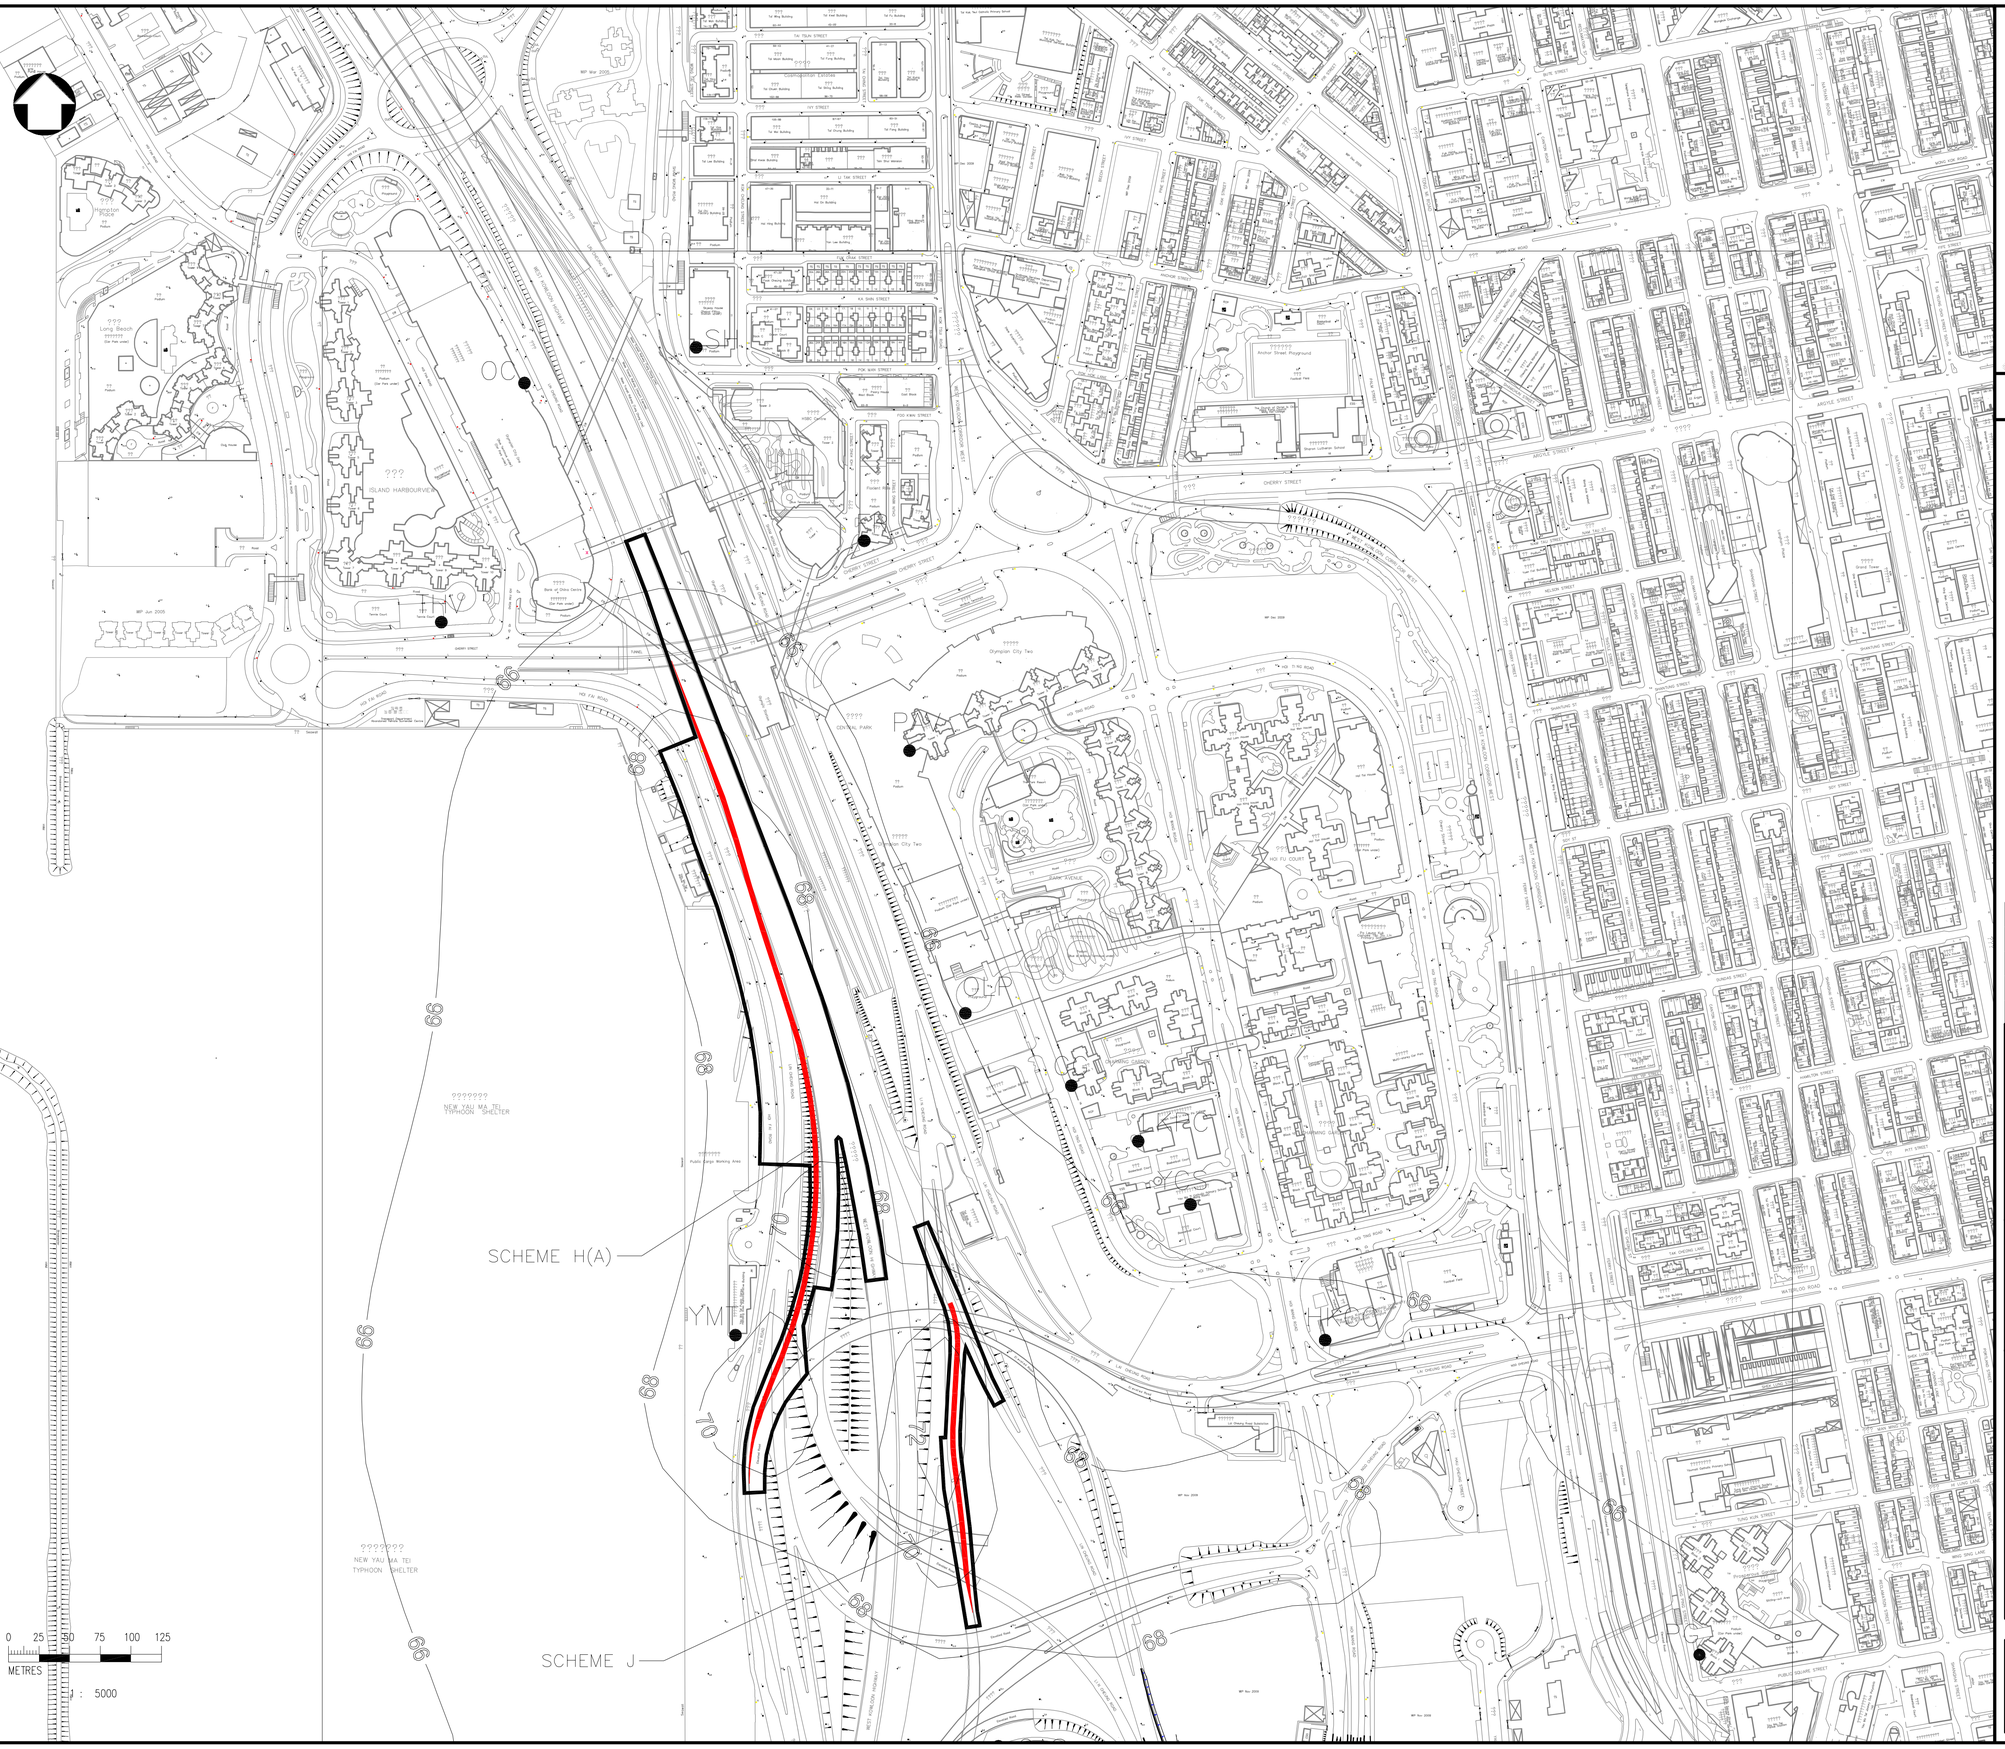

LOCATION PLAN

LEGEND:

- AIR SENSITIVE RECEIVERS
- TSP CRITERIA (ANNUAL)

Rev	Description	By	Date

Consultant

PARSONS BRINCKERHOFF

CINOTECH

Project title

AGREEMENT NO. CE 44/2011 (HY)
PROPOSED ROAD IMPROVEMENT WORKS IN WEST KOWLOON RECLAMATION DEVELOPMENT – PHASE 1 INVESTIGATION, DESIGN AND CONSTRUCTION

Drawing title

CONTOUR OF ANNUAL TSP CONCENTRATION (WITH BACKGROUND) AT 1.5M ABOVE GROUND OF YEAR 2015 (MITIGATED) (PAGE 1 OF 2)

Drawing no.				Rev.
FIGURE 3.27				4
Drawn MC	Date AUG13	Checked KS	Approved LC	
Scale A3 1:5000		Status PRELIMINARY		

© COPYRIGHT RESERVED

路政署
HIGHWAYS DEPARTMENT
主要工程管理處
MAJOR WORKS PROJECT MANAGEMENT OFFICE