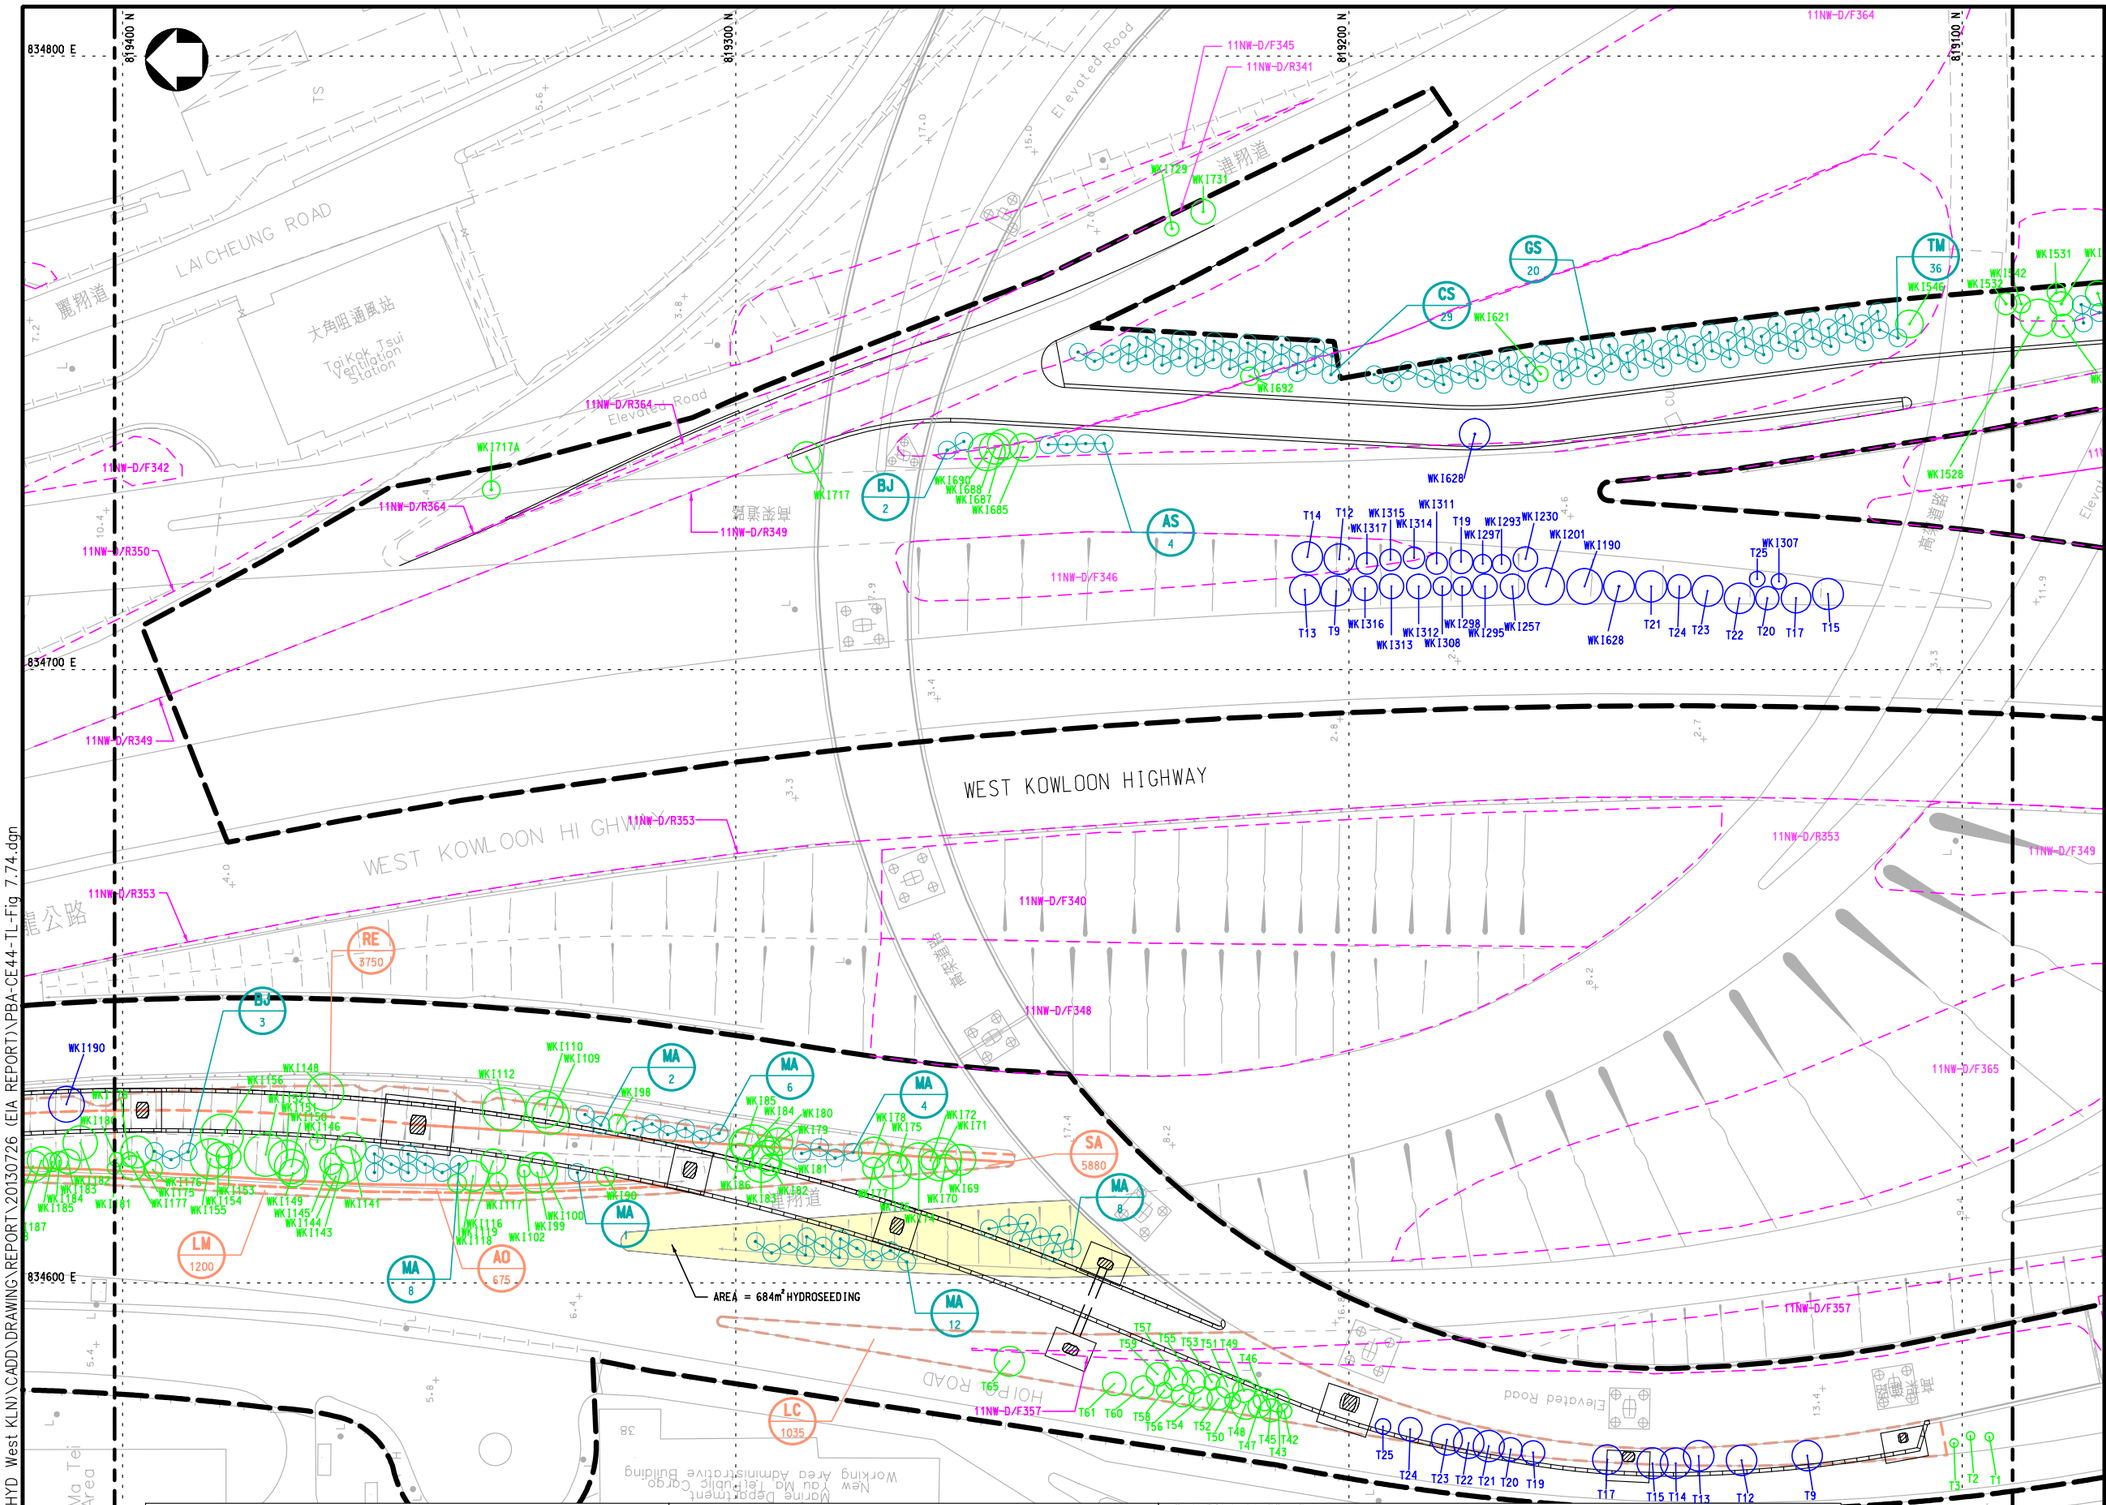

LOCATION PLAN

NOTE :

1. EXISTING PLANTERS / PLANTING STRIPS AFFECTED BY THE WORKS SHOULD BE REINSTATED TO THE CONDITION BEFORE BEING AFFECTED AND TO THE SATISFACTION OF THE ENGINEER

LEGEND :

- PROPOSED WORKS SITE
- WK1297 RETAINED TREE (CM3)
- WK1677 PROPOSED LOCATION FOR TRANSPLANTED TREE (CM4)
- PROPOSED LOCATION FOR COMPENSATORY TREE (OM1)
- HyD SIMAR SLOPE / FEATURE
- HYDROSEEDING
- PROPOSED CLIMBERS ON PIER (OM2)

Rev	Description	By	Date

Consultant

PARSONS BRINCKERHOFF

Project title

AGREEMENT NO. CE 44/2011 (HY)
PROPOSED ROAD IMPROVEMENT WORKS IN WEST KOWLOON RECLAMATION DEVELOPMENT - PHASE 1 INVESTIGATION, DESIGN AND CONSTRUCTION

Drawing title

TREE AND LANDSCAPE PLAN SHEET 4 OF 8

Drawing no. FIGURE 7.74 Rev. –

Drawn	Date	Checked	Approved
CAD	–	–	–

Scale 1:500 (A1) Status PRELIMINARY DESIGN

© COPYRIGHT RESERVED

路政署
HIGHWAYS DEPARTMENT
主要工程管理處
MAJOR WORKS PROJECT MANAGEMENT OFFICE

SCHEDULE FOR TREES TO BE TRANSPLANTED

TREE ID No.	TREE SPECIES	CHINESE NAME	DBH (mm)	SIZE HEIGHT (m)	SIZE SPREAD (m)
TRANSPLANTED TREES:					
T9	ROYSTONEA REGIA	王棕	280	8	4
T12	ROYSTONEA REGIA	王棕	250	6	4
T13	ROYSTONEA REGIA	王棕	250	6	4
T14	ROYSTONEA REGIA	王棕	250	6	3
T15	ROYSTONEA REGIA	王棕	240	4	3
T17	ROYSTONEA REGIA	王棕	280	7	3
T19	ROYSTONEA REGIA	王棕	290	8	3
T20	ARCHONTOPHOENIX ALEXANDRAE	假檳榔	160	6	3
T21	ROYSTONEA REGIA	王棕	300	6	4
T22	ROYSTONEA REGIA	王棕	300	6	4
T23	ROYSTONEA REGIA	王棕	280	6	4
T24	ARCHONTOPHOENIX ALEXANDRAE	假檳榔	150	6	3
T25	ARCHONTOPHOENIX ALEXANDRAE	假檳榔	130	5	2
WKI 190	CELTIS SINENSIS	朴樹	240	7	5
WKI 201	FICUS MICROCARPA	細葉榕	233	8	6
WKI 230	FICUS MICROCARPA	細葉榕	179	5	5
WKI 257	FICUS MICROCARPA	細葉榕	190	6	5
WKI 293	ALSTONIA SCHOLARIS	黑板木	140	4	4
WKI 295	ALSTONIA SCHOLARIS	黑板木	170	5	4
WKI 297	ALSTONIA SCHOLARIS	黑板木	150	4	2
WKI 298	ALSTONIA SCHOLARIS	黑板木	160	5	3
WKI 307	ALSTONIA SCHOLARIS	黑板木	140	5	3
WKI 308	ALSTONIA SCHOLARIS	黑板木	140	6	3
WKI 311	ALSTONIA SCHOLARIS	黑板木	140	5	3
WKI 312	ALSTONIA SCHOLARIS	黑板木	160	5	3
WKI 313	ALSTONIA SCHOLARIS	黑板木	170	5	4
WKI 314	ALSTONIA SCHOLARIS	黑板木	170	5	5
WKI 315	ALSTONIA SCHOLARIS	黑板木	150	5	3
WKI 316	ALSTONIA SCHOLARIS	黑板木	150	6	3
WKI 317	ALSTONIA SCHOLARIS	黑板木	160	4	4
WKI 628	CELTIS SINENSIS	朴樹	178	6	4

PLANTING SCHEDULE

KEY	BOTANICAL NAME	CHINESE NAME	QTY.	SIZE	SPACING (mm)
COMPENSATORY TREES:					
AS	ALSTONIA SCHOLARIS	黑板木	4	MIN. 100mm DBH;4m HT.;3m SPD.	3000
BJ	BISCHOFIA JAVANICA	秋楓	5	MIN. 100mm DBH;4m HT.;3m SPD.	3000
CS	CASSIA SURATTENSIS	黃槐	29	MIN. 100mm DBH;4m HT.;3m SPD.	3000
GS	GARCINIA SUBELLIPTICA	福木	20	MIN. 100mm DBH;4m HT.;3m SPD.	3000
MA	MELIA AZEDARACH	苦楝	41	MIN. 100mm DBH;4m HT.;3m SPD.	3000
TM	TERMINALIA MANTALY	細葉欖仁	36	MIN. 100mm DBH;4m HT.;3m SPD.	3000
SHRUBS / GROUND COVER:					
AO	ALGAIA ODORATA	米仔蘭	675	600 x 400	400
LC	LIVISTONA CHINENSIS	蒲葵	1035	800 x 800	1000
LM	LANTANA MONTEVIDENSIS	紫花馬櫻丹	1200	300 x 300	300
SA	SCHEFFLERA ARBORICOLA	鵝掌柴	5880	500 x 500	500
RE	RHAPIS EXCELSA	棕竹	3750	500 x 600	600
CLIMBERS					
PH	PARTHENOCISSUS HIMALAYANA	三葉爬山虎	MIN. 10 SHOOTS PER BAG	700 x 200	500

Printed by : 15/8/2013
Filename : X:\2512043 (HKG-HYD West KLN)\CADD\DRAWING\REPORT\20130726 (EIA REPORT)\PBA-CE44-TL-Fig 7.74.dgn