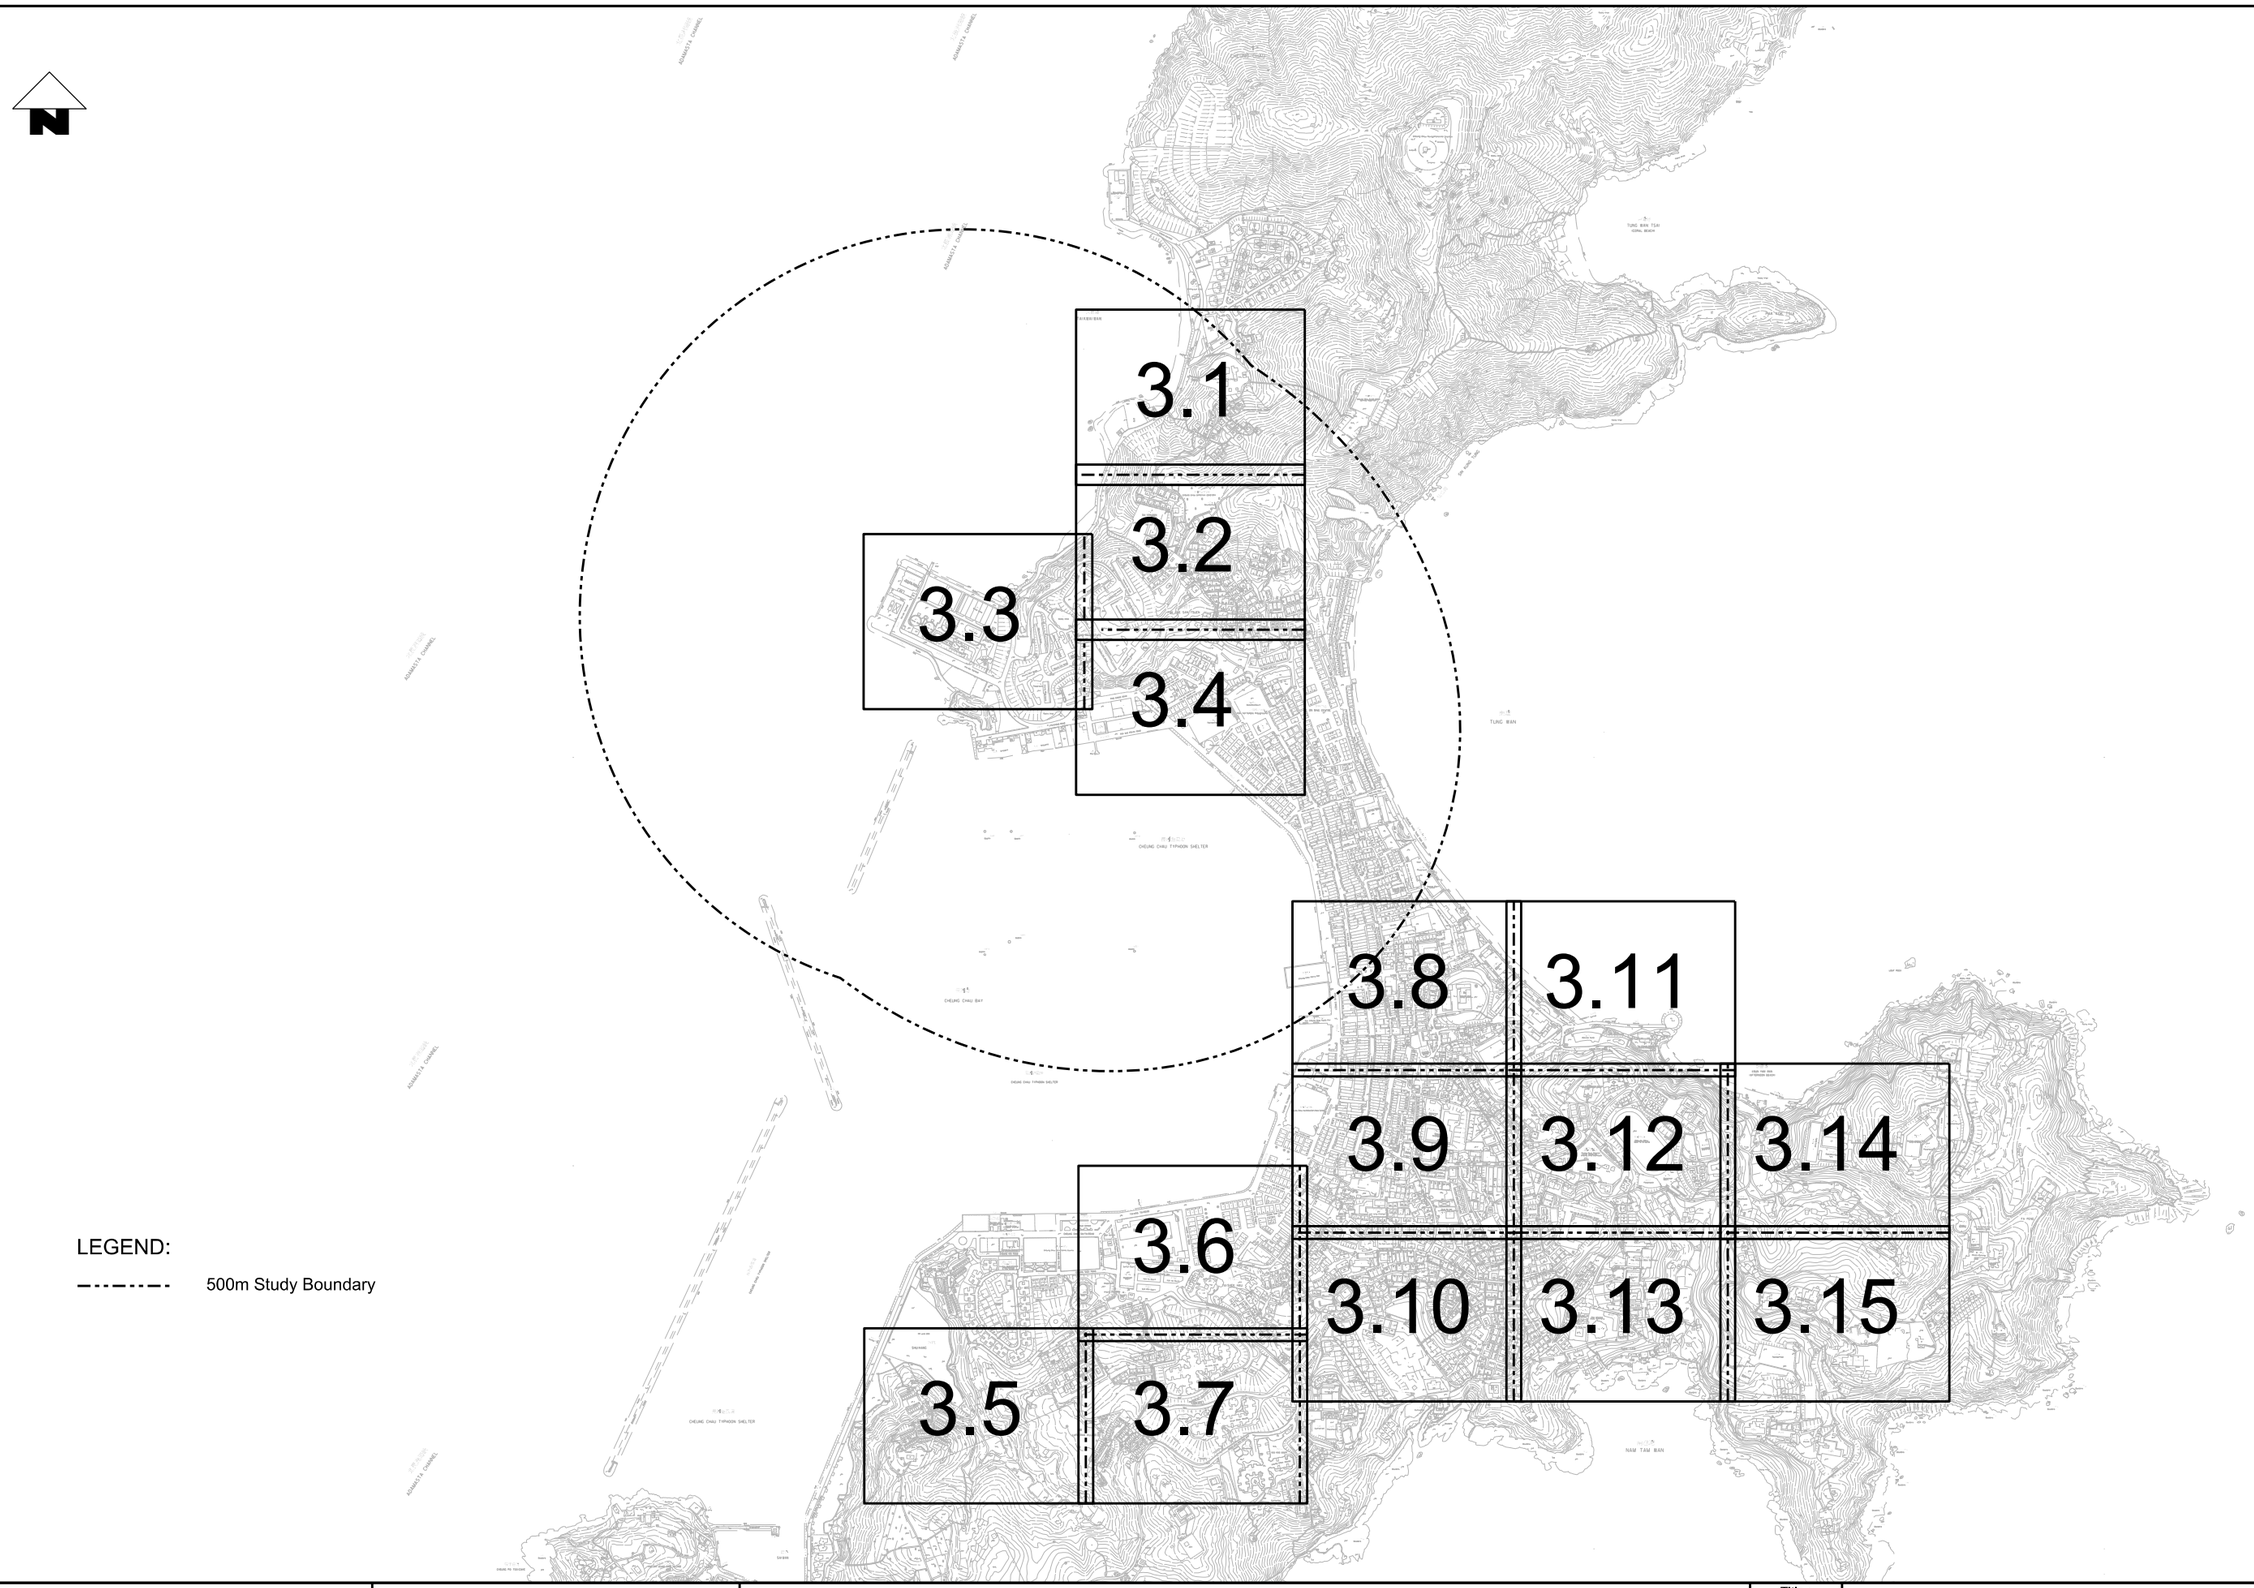

渠務署
DRAINAGE SERVICES DEPARTMENT

ATKINS

Agreement No. CE 15/2010 (DS)
Upgrading of Cheung Chau and Tai O Sewage Collection, Treatment and Disposal Facilities - Design and Construction

Outlying Islands Sewerage Stage 2 -
Upgrading of Cheung Chau Sewage Collection, Treatment and Disposal Facilities

Title :	AIR SENSITIVE RECEIVERS KEY PLAN		
Date :	August 2013	Figure :	3.16

PRINTED BY: cheu8306 8/12/2013 9:53:51 AM
FILENAME: P:\CWRA\Drainage CADD\Projects\45172\FIGURE\ENVIRONMENT\NSR&ASR\4572-FIGURE-CC-3.16.dgn