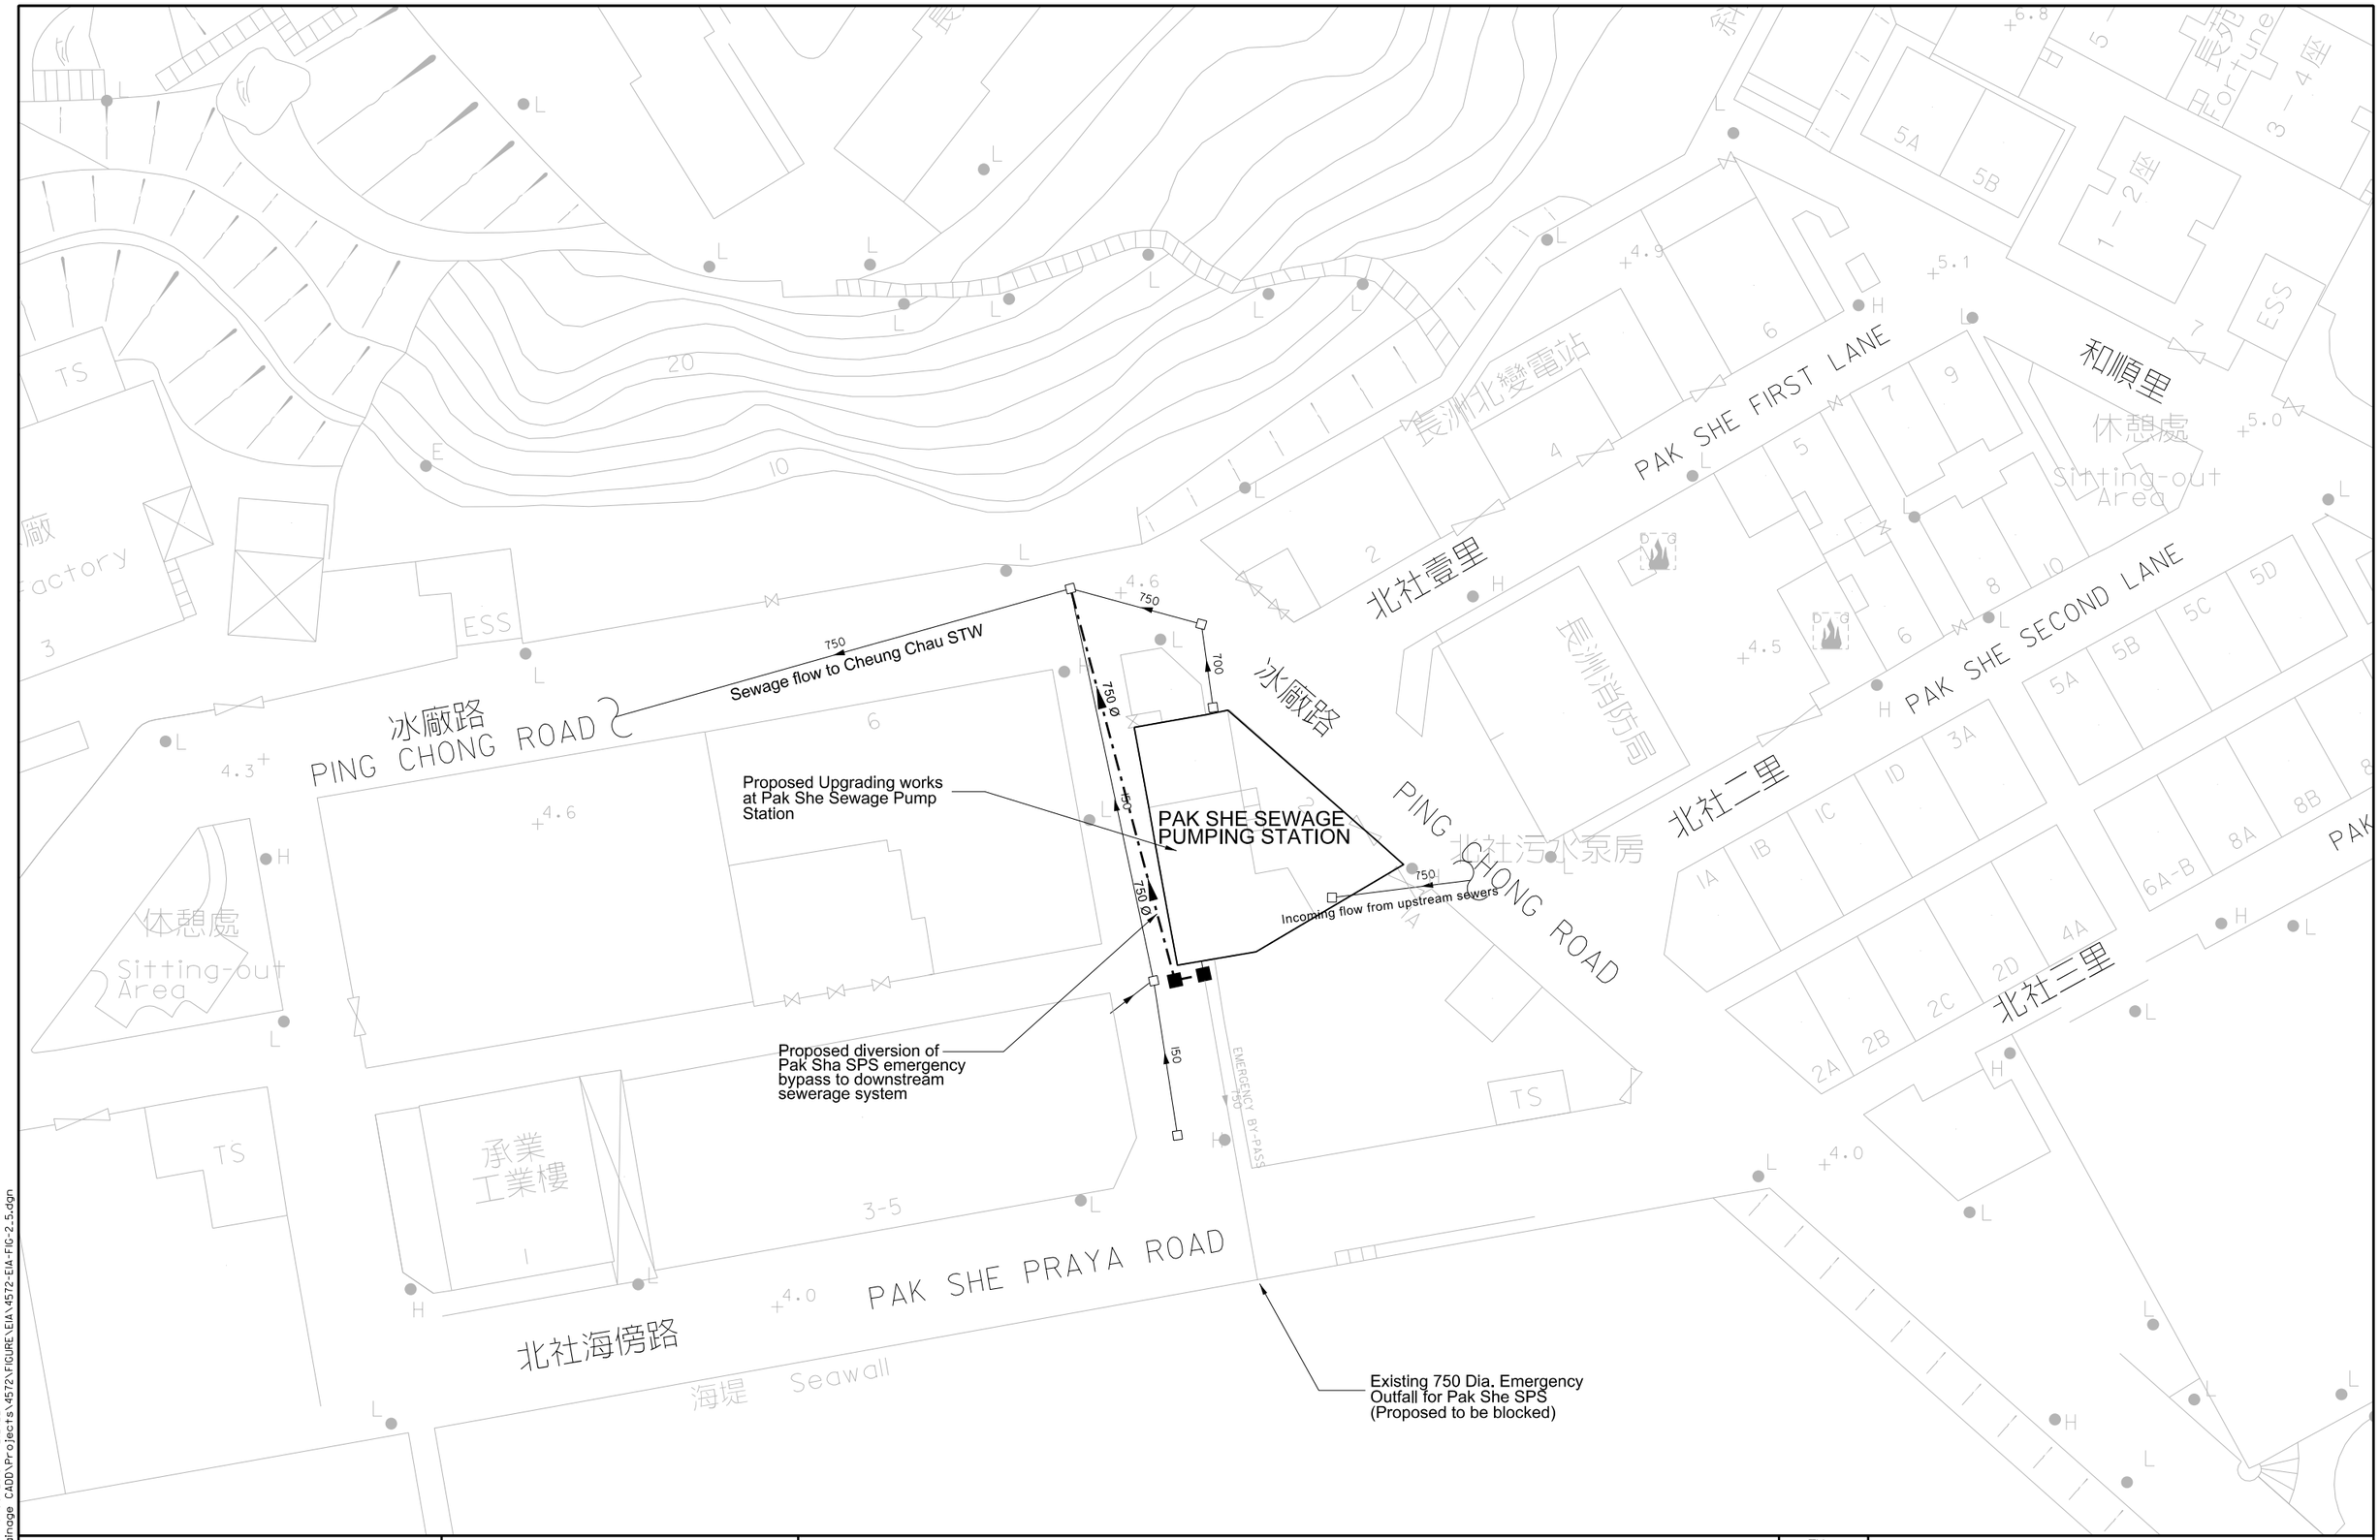

渠務署
DRAINAGE SERVICES DEPARTMENT

ATKINS

Agreement No. CE 15/2010 (DS)
Upgrading of Cheung Chau and Tai O Sewage Collection, Treatment and Disposal Facilities - Design and Construction

Outlying Islands Sewerage Stage 2 -
Upgrading of Cheung Chau Sewage Collection, Treatment and Disposal Facilities

Title :	Layout Plan of Emergency Outfall of Pak She SPS		
Date :	August 2013	Figure :	2.5

PRINTED BY: chon956i 16/08/2013 12:21:22
FILENAME: P:\CNHKA\Drainage CADD\Projects\4572\FIGURE\EIA\4572-EIA-FIG-2.5.dgn