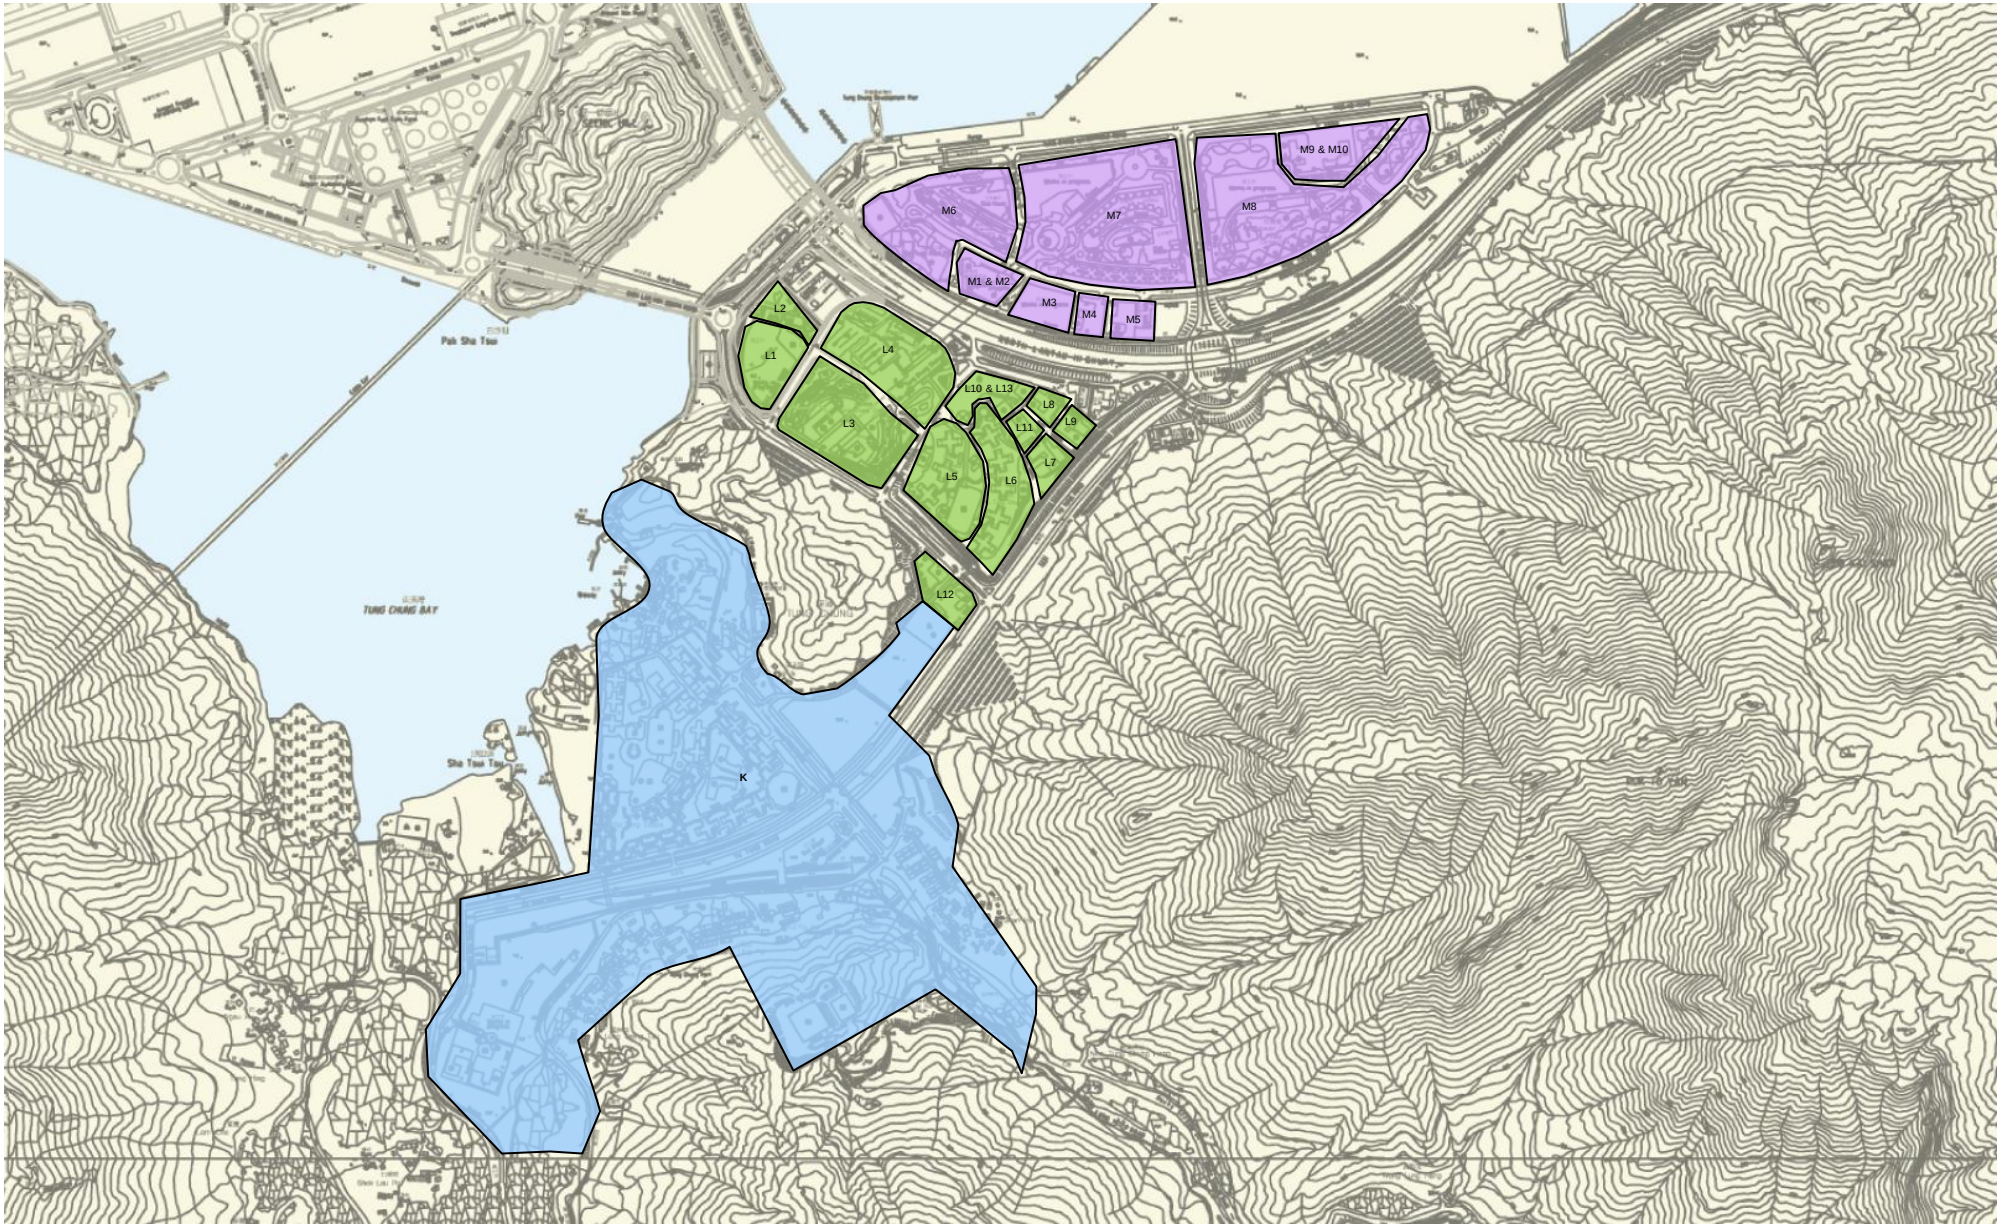

Copyright in this document and all proprietary rights in the information it contains belong to the AA. It is a condition of the supply of this document, in whatever form, that the recipient shall hold it in confidence and shall not duplicate or otherwise reproduce it in whole or in part, nor disclose its contents without the written consent of the AA.

Rev.	Date	Description	Checked
A	27MAR13	FINAL REVISION	EC

香港國際機場 HONG KONG INTERNATIONAL AIRPORT

Airport Authority HKIA Tower, 1 Sky Plaza Road, Hong Kong International Airport, Lantau, Hong Kong
Tel : (852) 2188 7111 Fax : (852) 2824 0717

Mott MacDonald
In association with
ARUP
Atkins China Limited
Clymene Enterprises
Deltares
Ecosystems Limited
SDA Marine Limited
Urbis Limited
URS Limited

Title
Existing Sewerage Sub-Catchment of Gravity Sewer from Airport Discharge Manhole to TCSPS

Consultant's Signatures for Approval		Date
Design	AW	21MAR14
Checkers	AW	21MAR14
Design Supervisor	EC	27MAR14
Authorised Representative	AFK	27MAR14

EXPANSION OF HONG KONG INTERNATIONAL AIRPORT INTO A THREE-RUNWAY SYSTEM

Drawing No. MCL/P132/EIA/9-005

Scale at A3 N.T.S

Rev. A

Filename: C:\Users\tse45790\Desktop\Title Block.dgn