DO NOT SCALE DRAWING. CHECK ALL DIMENSIONS ON SITE.
ALL RIGHTS RESERVED.
© OVE ARUP & PARTNERS HONG KONG LIMITED.

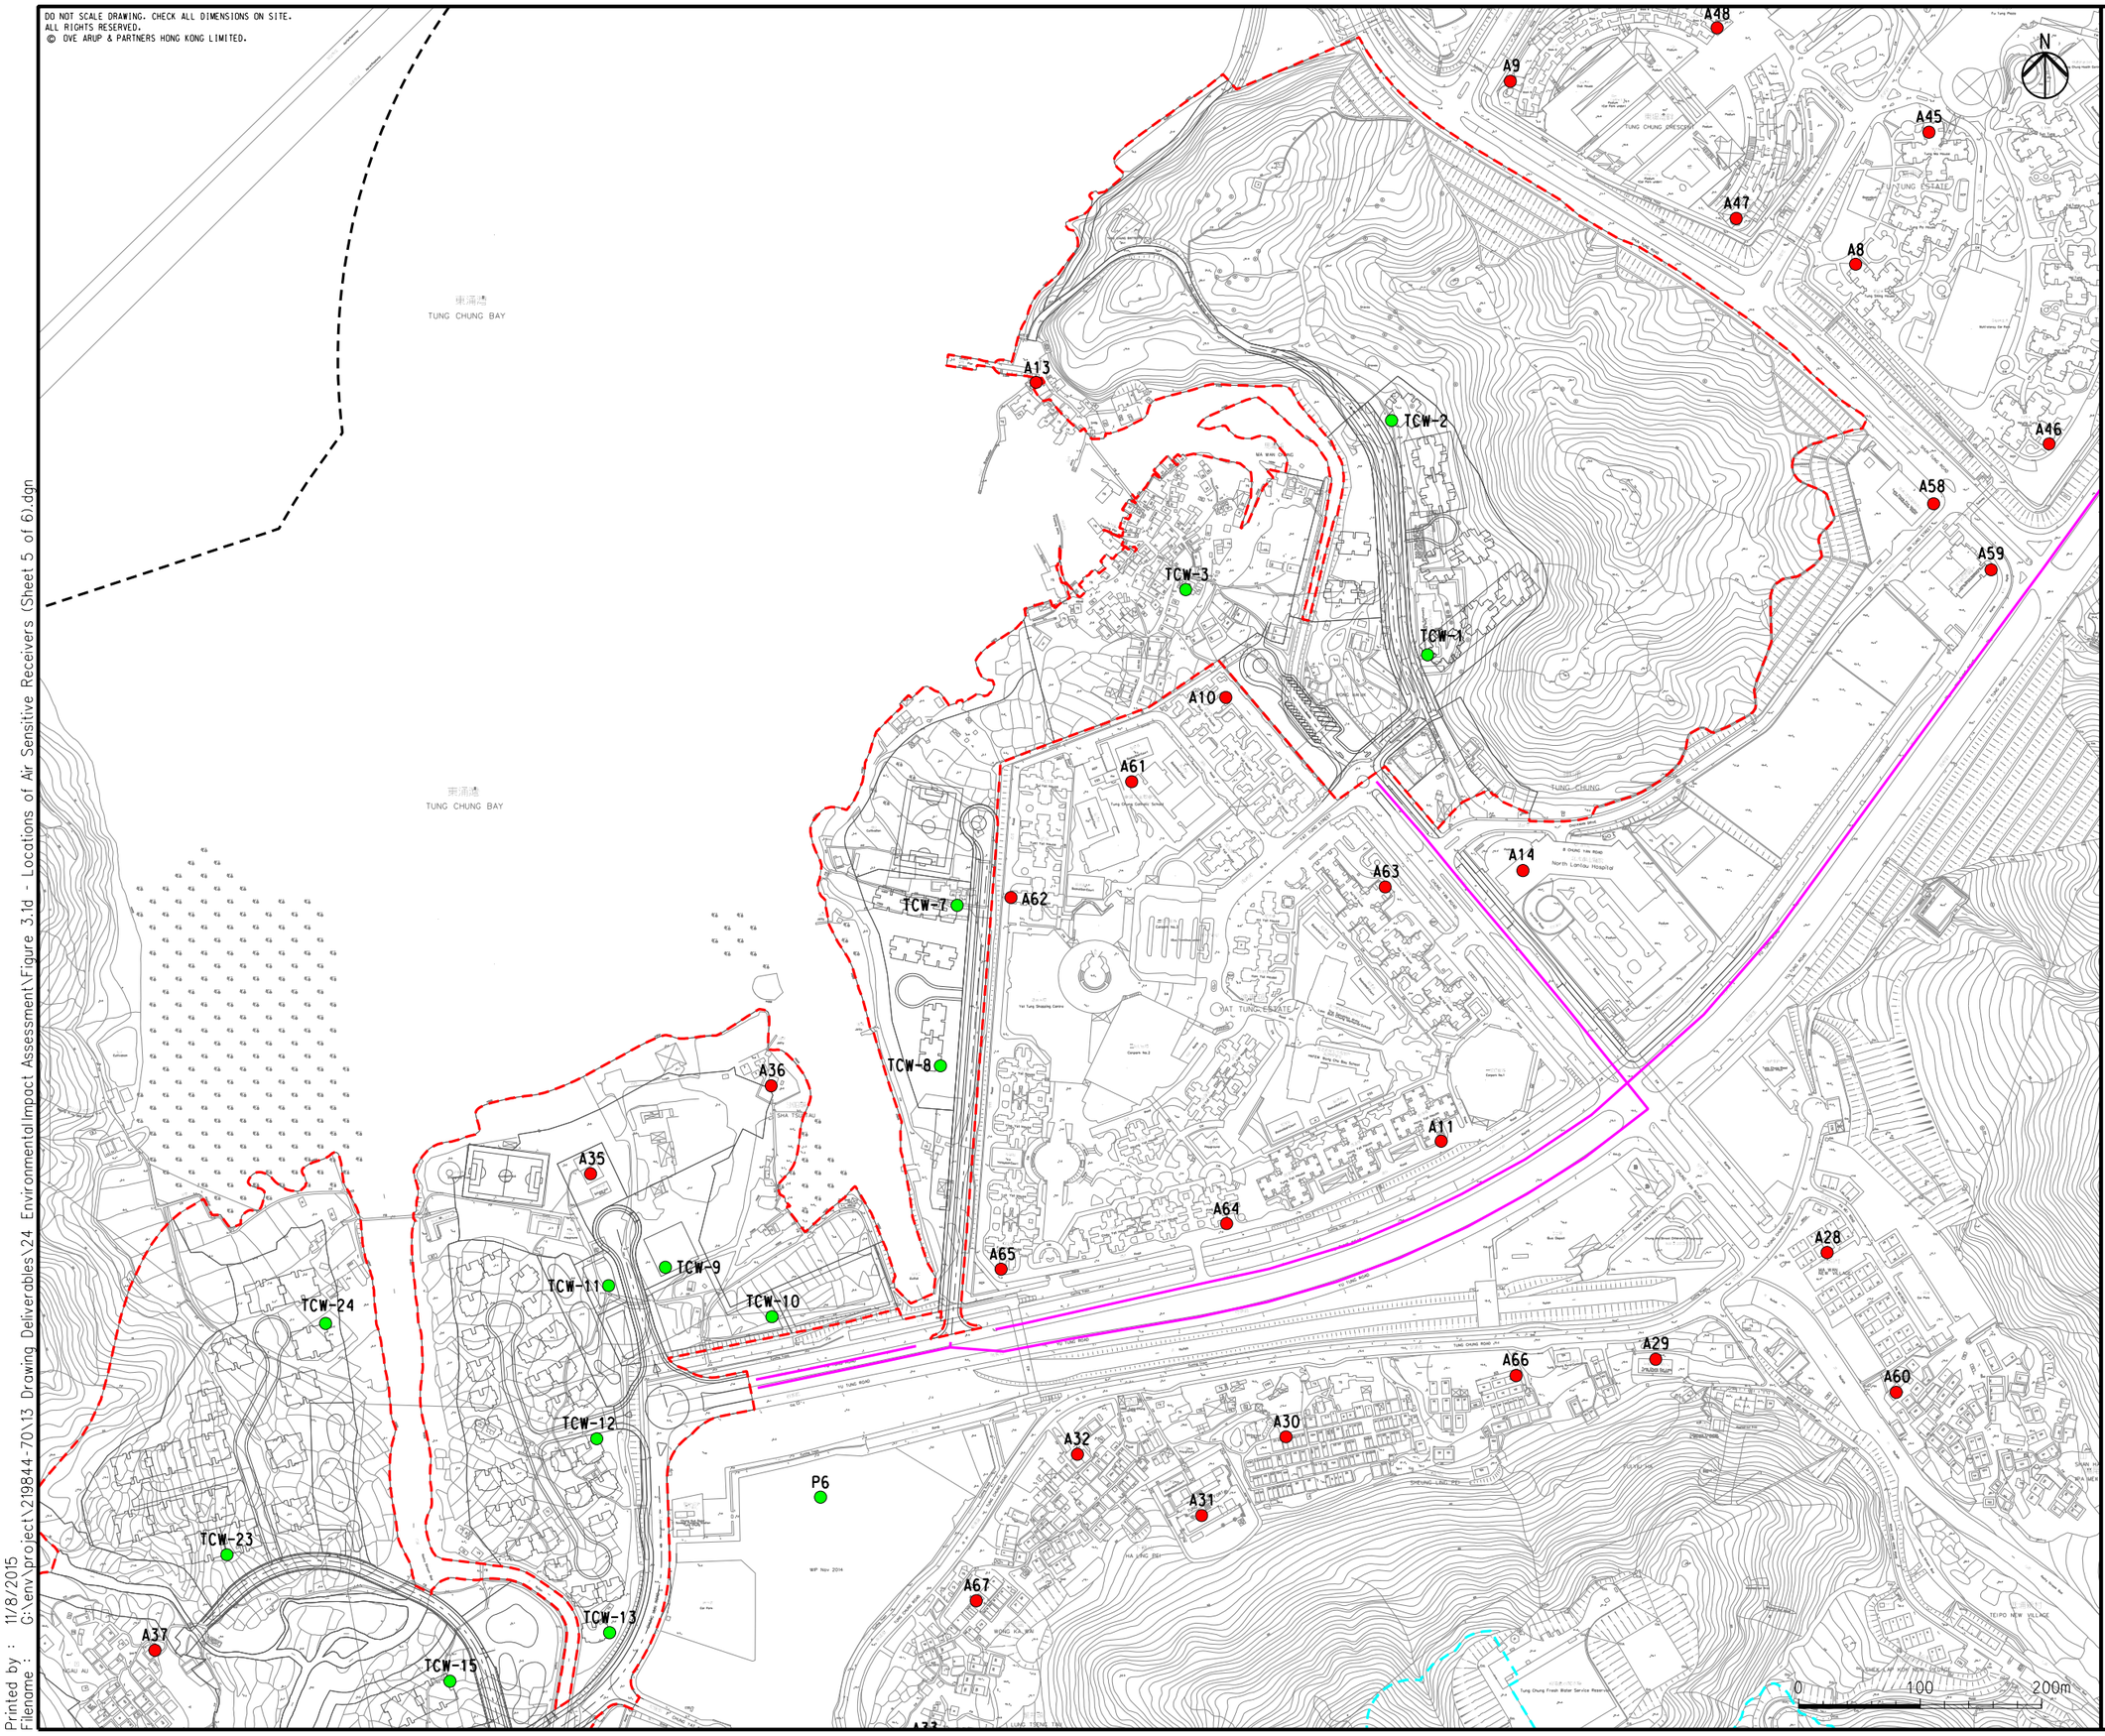

LEGEND

- POSSIBLE DEVELOPMENT AREA
- WORKS AREA FOR SERVICE RESERVOIR
- PROPOSED GRAVITY SEWER / RISING MAIN
- 500M ASSESSMENT AREA
- EXISTING AIR SENSITIVE RECEIVER
- PLANNED AIR SENSITIVE RECEIVER

Rev	Description	By	Date
B	SECOND ISSUE	GL	08/15
A	FIRST ISSUE	GL	05/15

Consultant

ARUP

Project title

Tung Chung
New Town Extension

Drawing title

Location of Air Sensitive Receivers (Sheet 5 of 6)

Drawing no. Figure 3.1d

Rev. B

Drawn	Date	Checked	Approved
GL	08/15	LK	FC

Scale 1:5000 @A3

Status PRELIMINARY

COPYRIGHT RESERVED

土木工程拓展署
Civil Engineering and Development Department

Printed by : 11/8/2015
Filename : G:\env\project\219844-70\13 Drawing Deliverables\24 Environmental Impact Assessment\Figure 3.1d - Locations of Air Sensitive Receivers (Sheet 5 of 6).dgn