DO NOT SCALE DRAWING. CHECK ALL DIMENSIONS ON SITE.
ALL RIGHTS RESERVED.
© OVE ARUP & PARTNERS HONG KONG LIMITED.

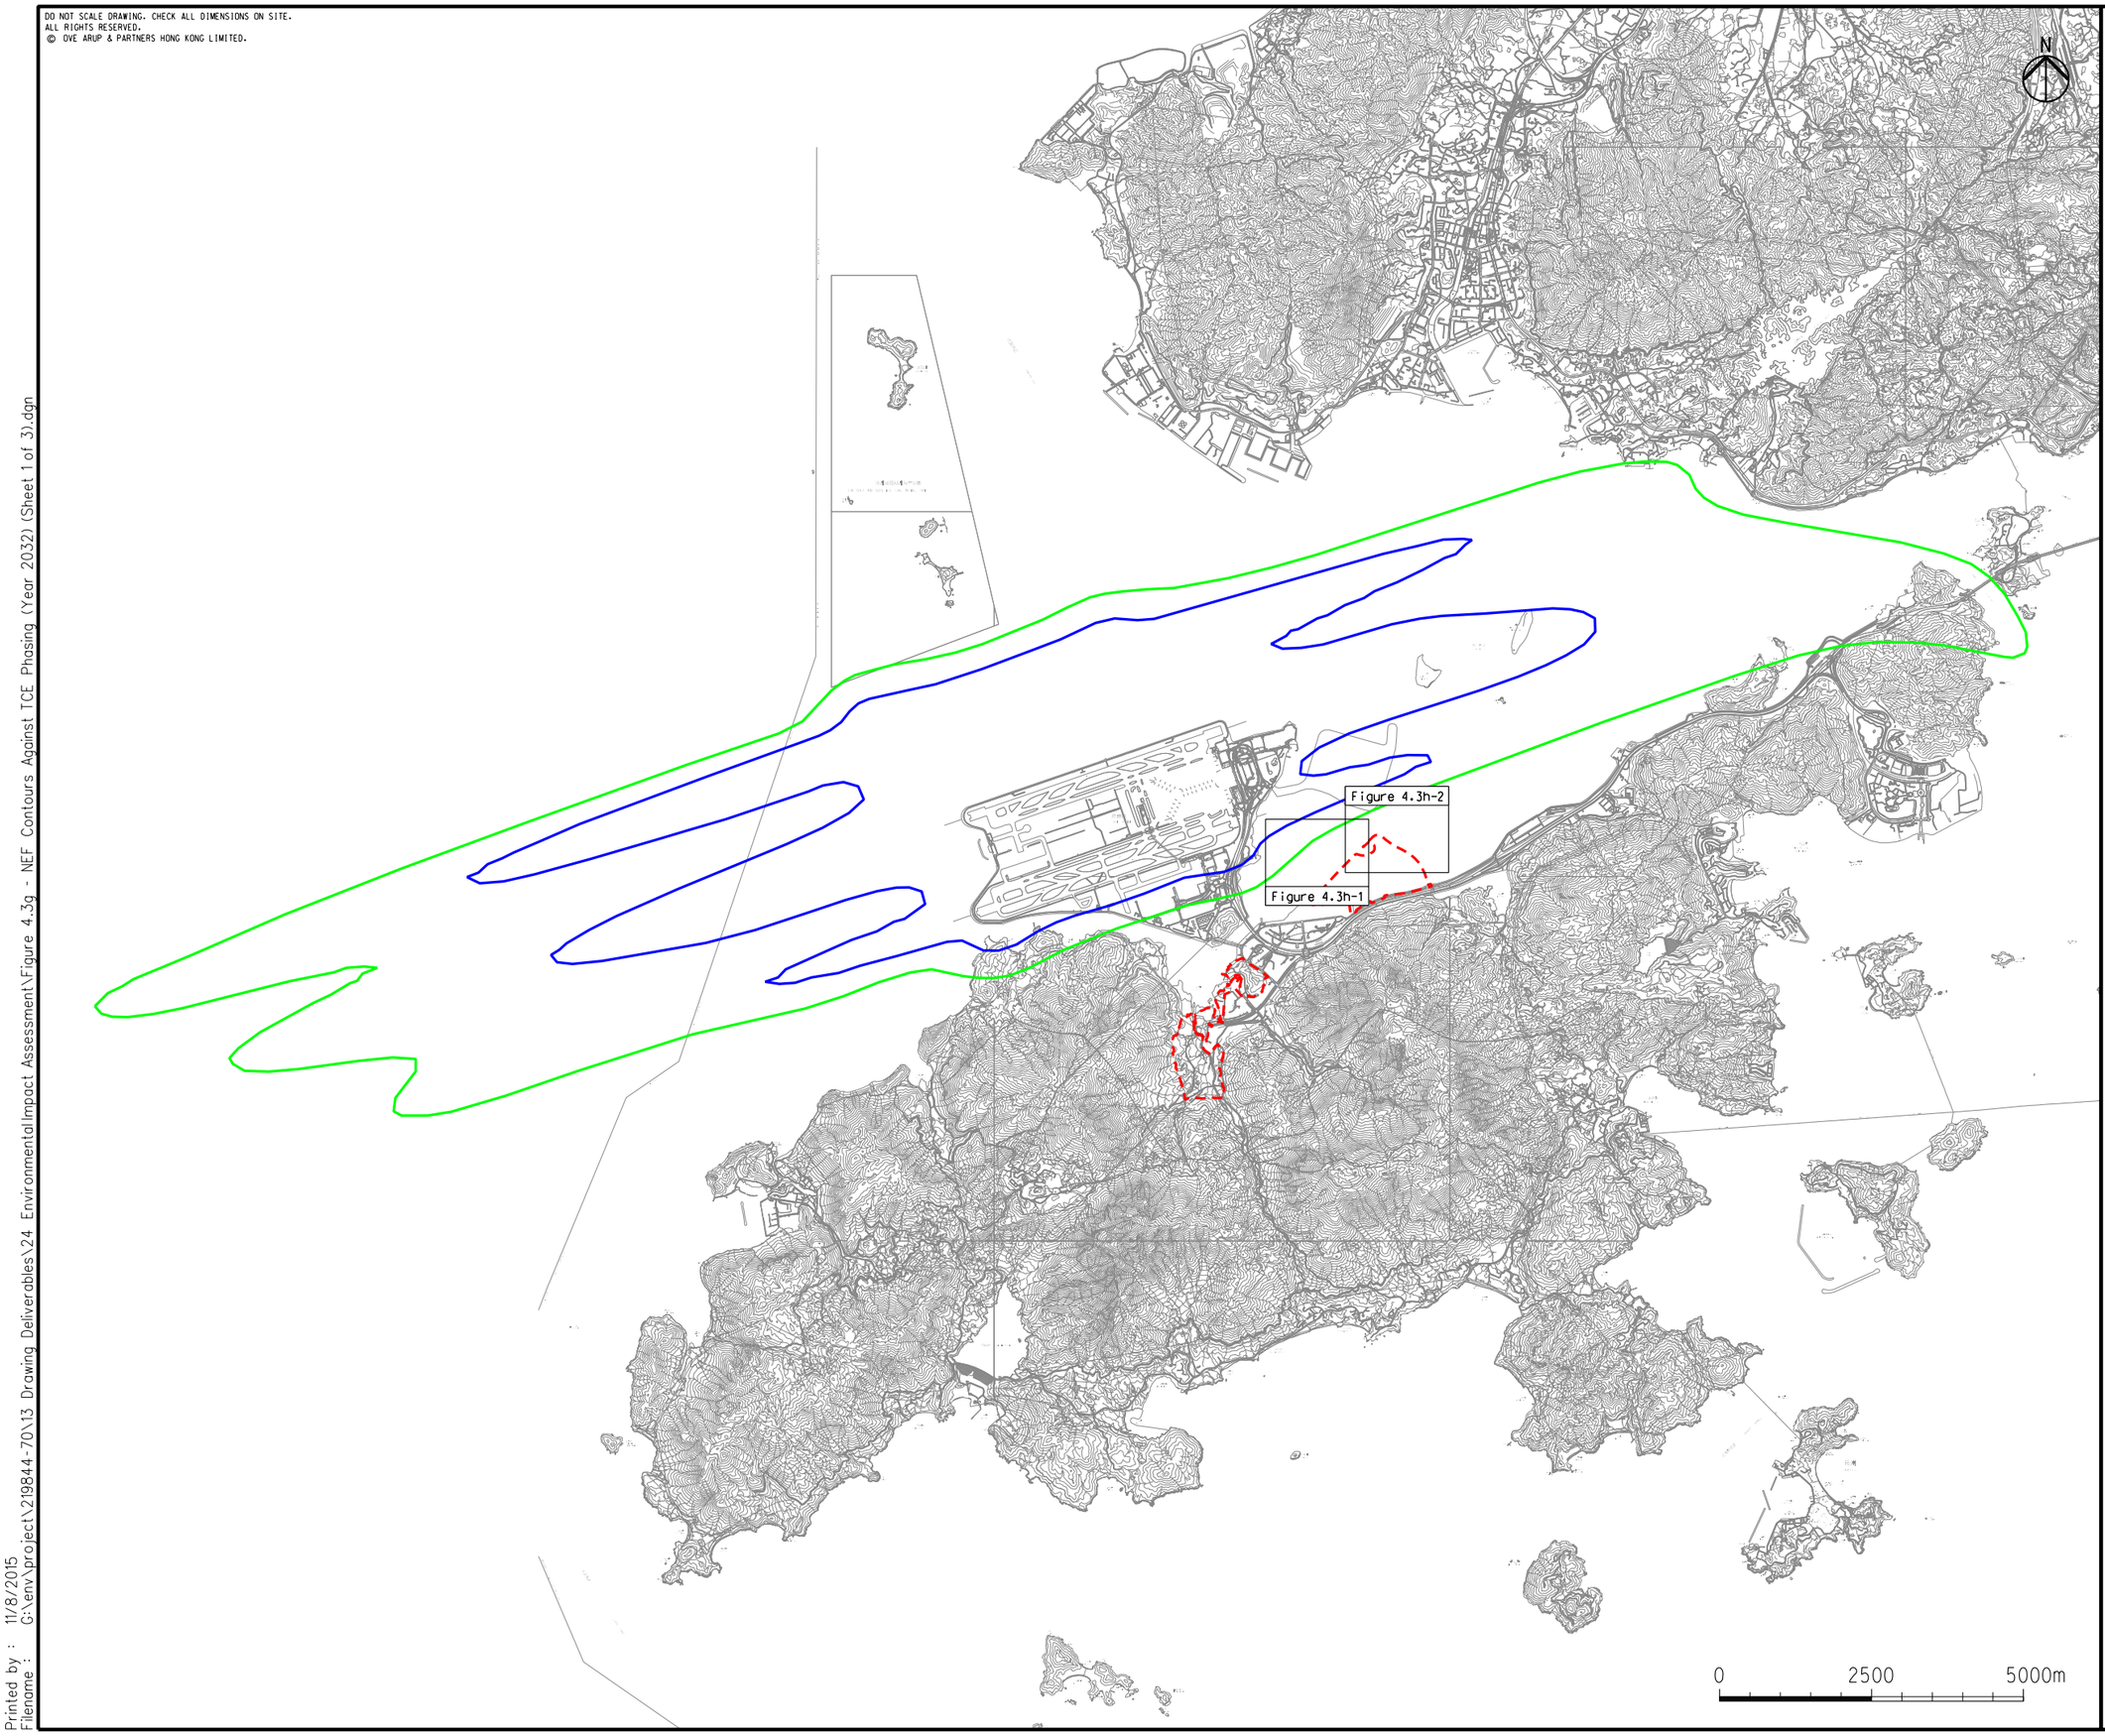

LEGEND

POSSIBLE DEVELOPMENT AREA

NEF25 CONTOUR

NEF30 CONTOUR

EXTRACTED FROM "EXPANSION OF HONG KONG INTERNATIONAL AIRPORT INTO A THREE-RUNWAY SYSTEM" EIA REPORT

Rev	Description	By	Date
D	FOURTH ISSUE	GL	10/15
C	THIRD ISSUE	GL	08/15
B	SECOND ISSUE	GL	06/15
A	FIRST ISSUE	GL	04/15

Consultant

ARUP

Project title

Tung Chung
New Town Extension

Drawing title

NEF Contours Against
TCE Phasing
(Year 2032)
(Sheet 1 of 3)

Drawing no.			Rev.
Figure 4.3g			D
Drawn GL	Date 10/15	Checked LK	Approved FC
Scale 1:100000 @A3		Status PRELIMINARY	

COPYRIGHT RESERVED

土木工程拓展署
Civil Engineering and Development Department

Printed by : 11/8/2015
Filename : G:\env\project\219844-70\13 Drawing Deliverables\24 Environmental Impact Assessment\Figure 4.3g - NEF Contours Against TCE Phasing (Year 2032) (Sheet 1 of 3).dgn