DO NOT SCALE DRAWING. CHECK ALL DIMENSIONS ON SITE.
ALL RIGHTS RESERVED.
© OVE ARUP & PARTNERS HONG KONG LIMITED.

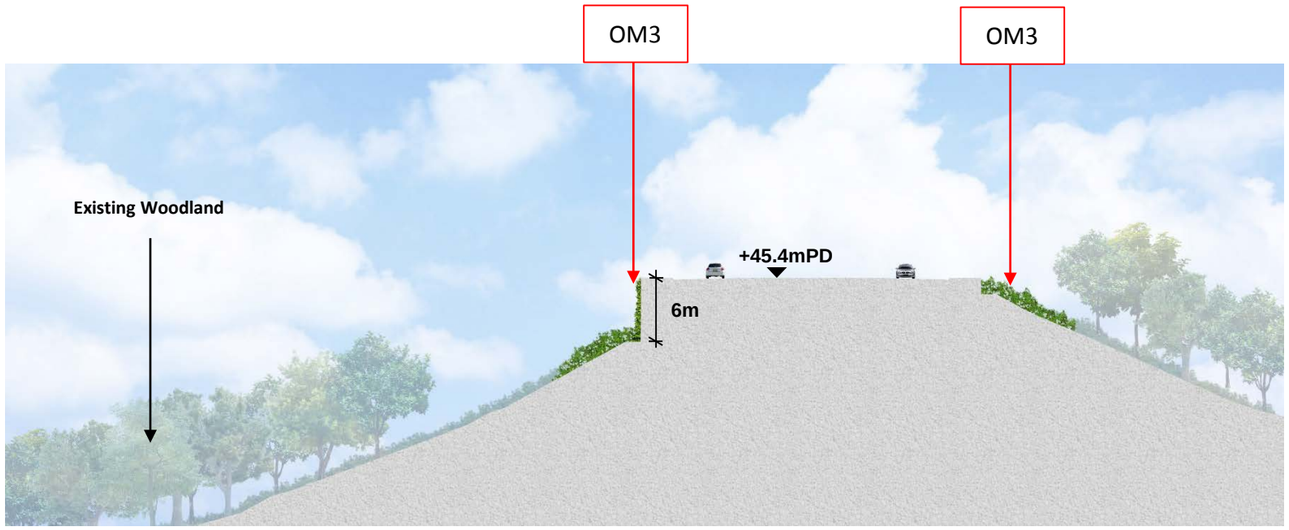

Section H-H
N.T.S.

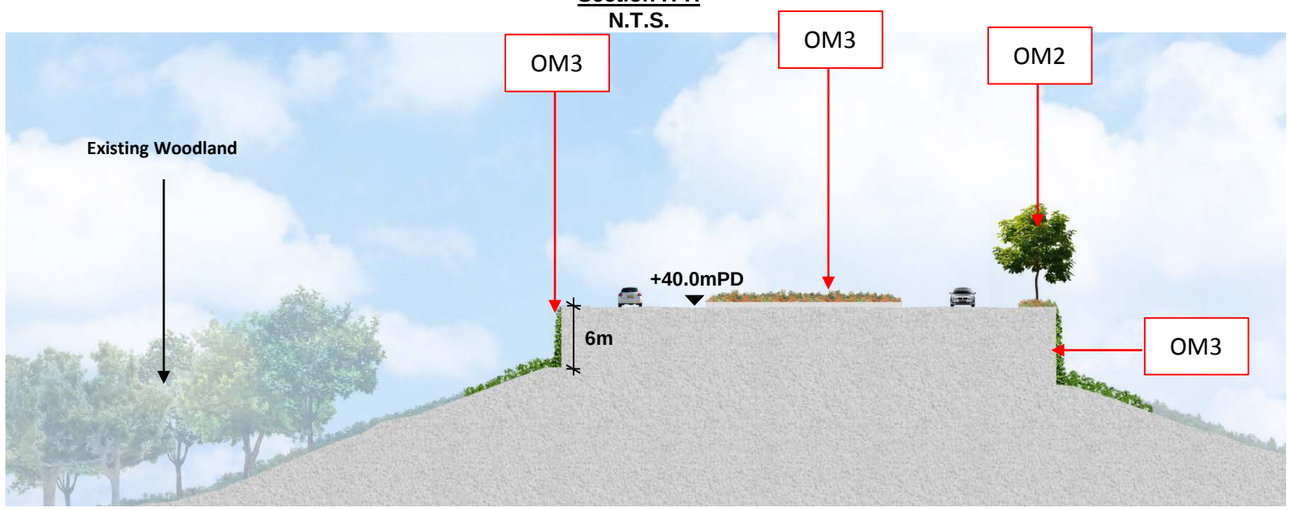

Section I-I
N.T.S.

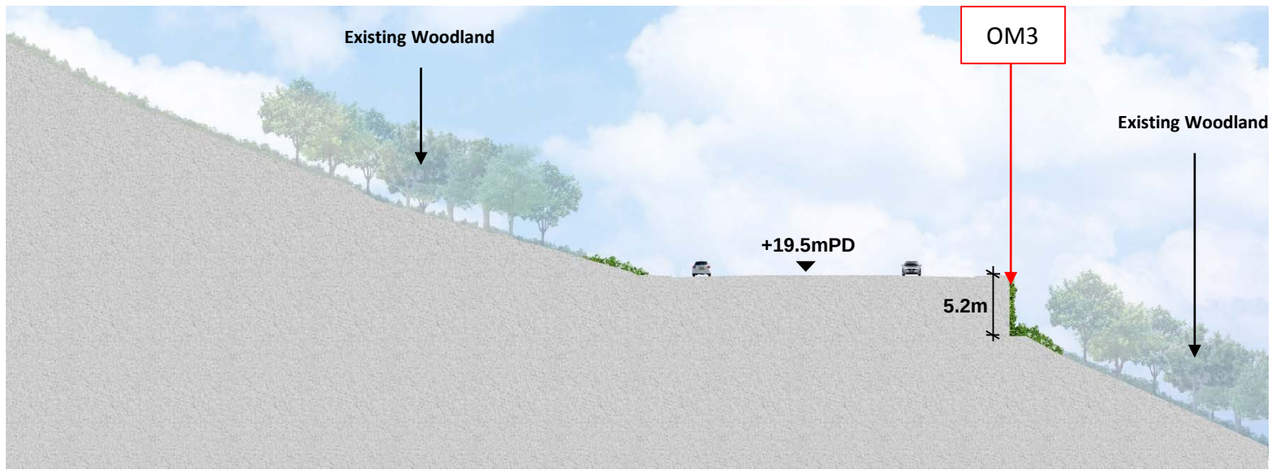

Section J-J
N.T.S.

Rev	Description	By	Date

Consultant

ARUP

Contract No. and Title

Site Formation and Associated Infrastructural Works for Development of Columbarium, Crematorium and Related Facilities at Sandy Ridge Cemetery – Design and Construction

Drawing title

LANDSCAPE SECTIONS OF RETAINING WALL

Drawing no.			Rev.
11.6.6			
Drawn DK	Date 10 / 15	Checked EL	Approved DL
Scale NTS		Status	

COPYRIGHT RESERVED

土木工程拓展署
Civil Engineering and Development Department

Printed by : 19/10/2012
Filename : J:\226041\ARUP\Common\OAP-226041-TBKA1.dgn