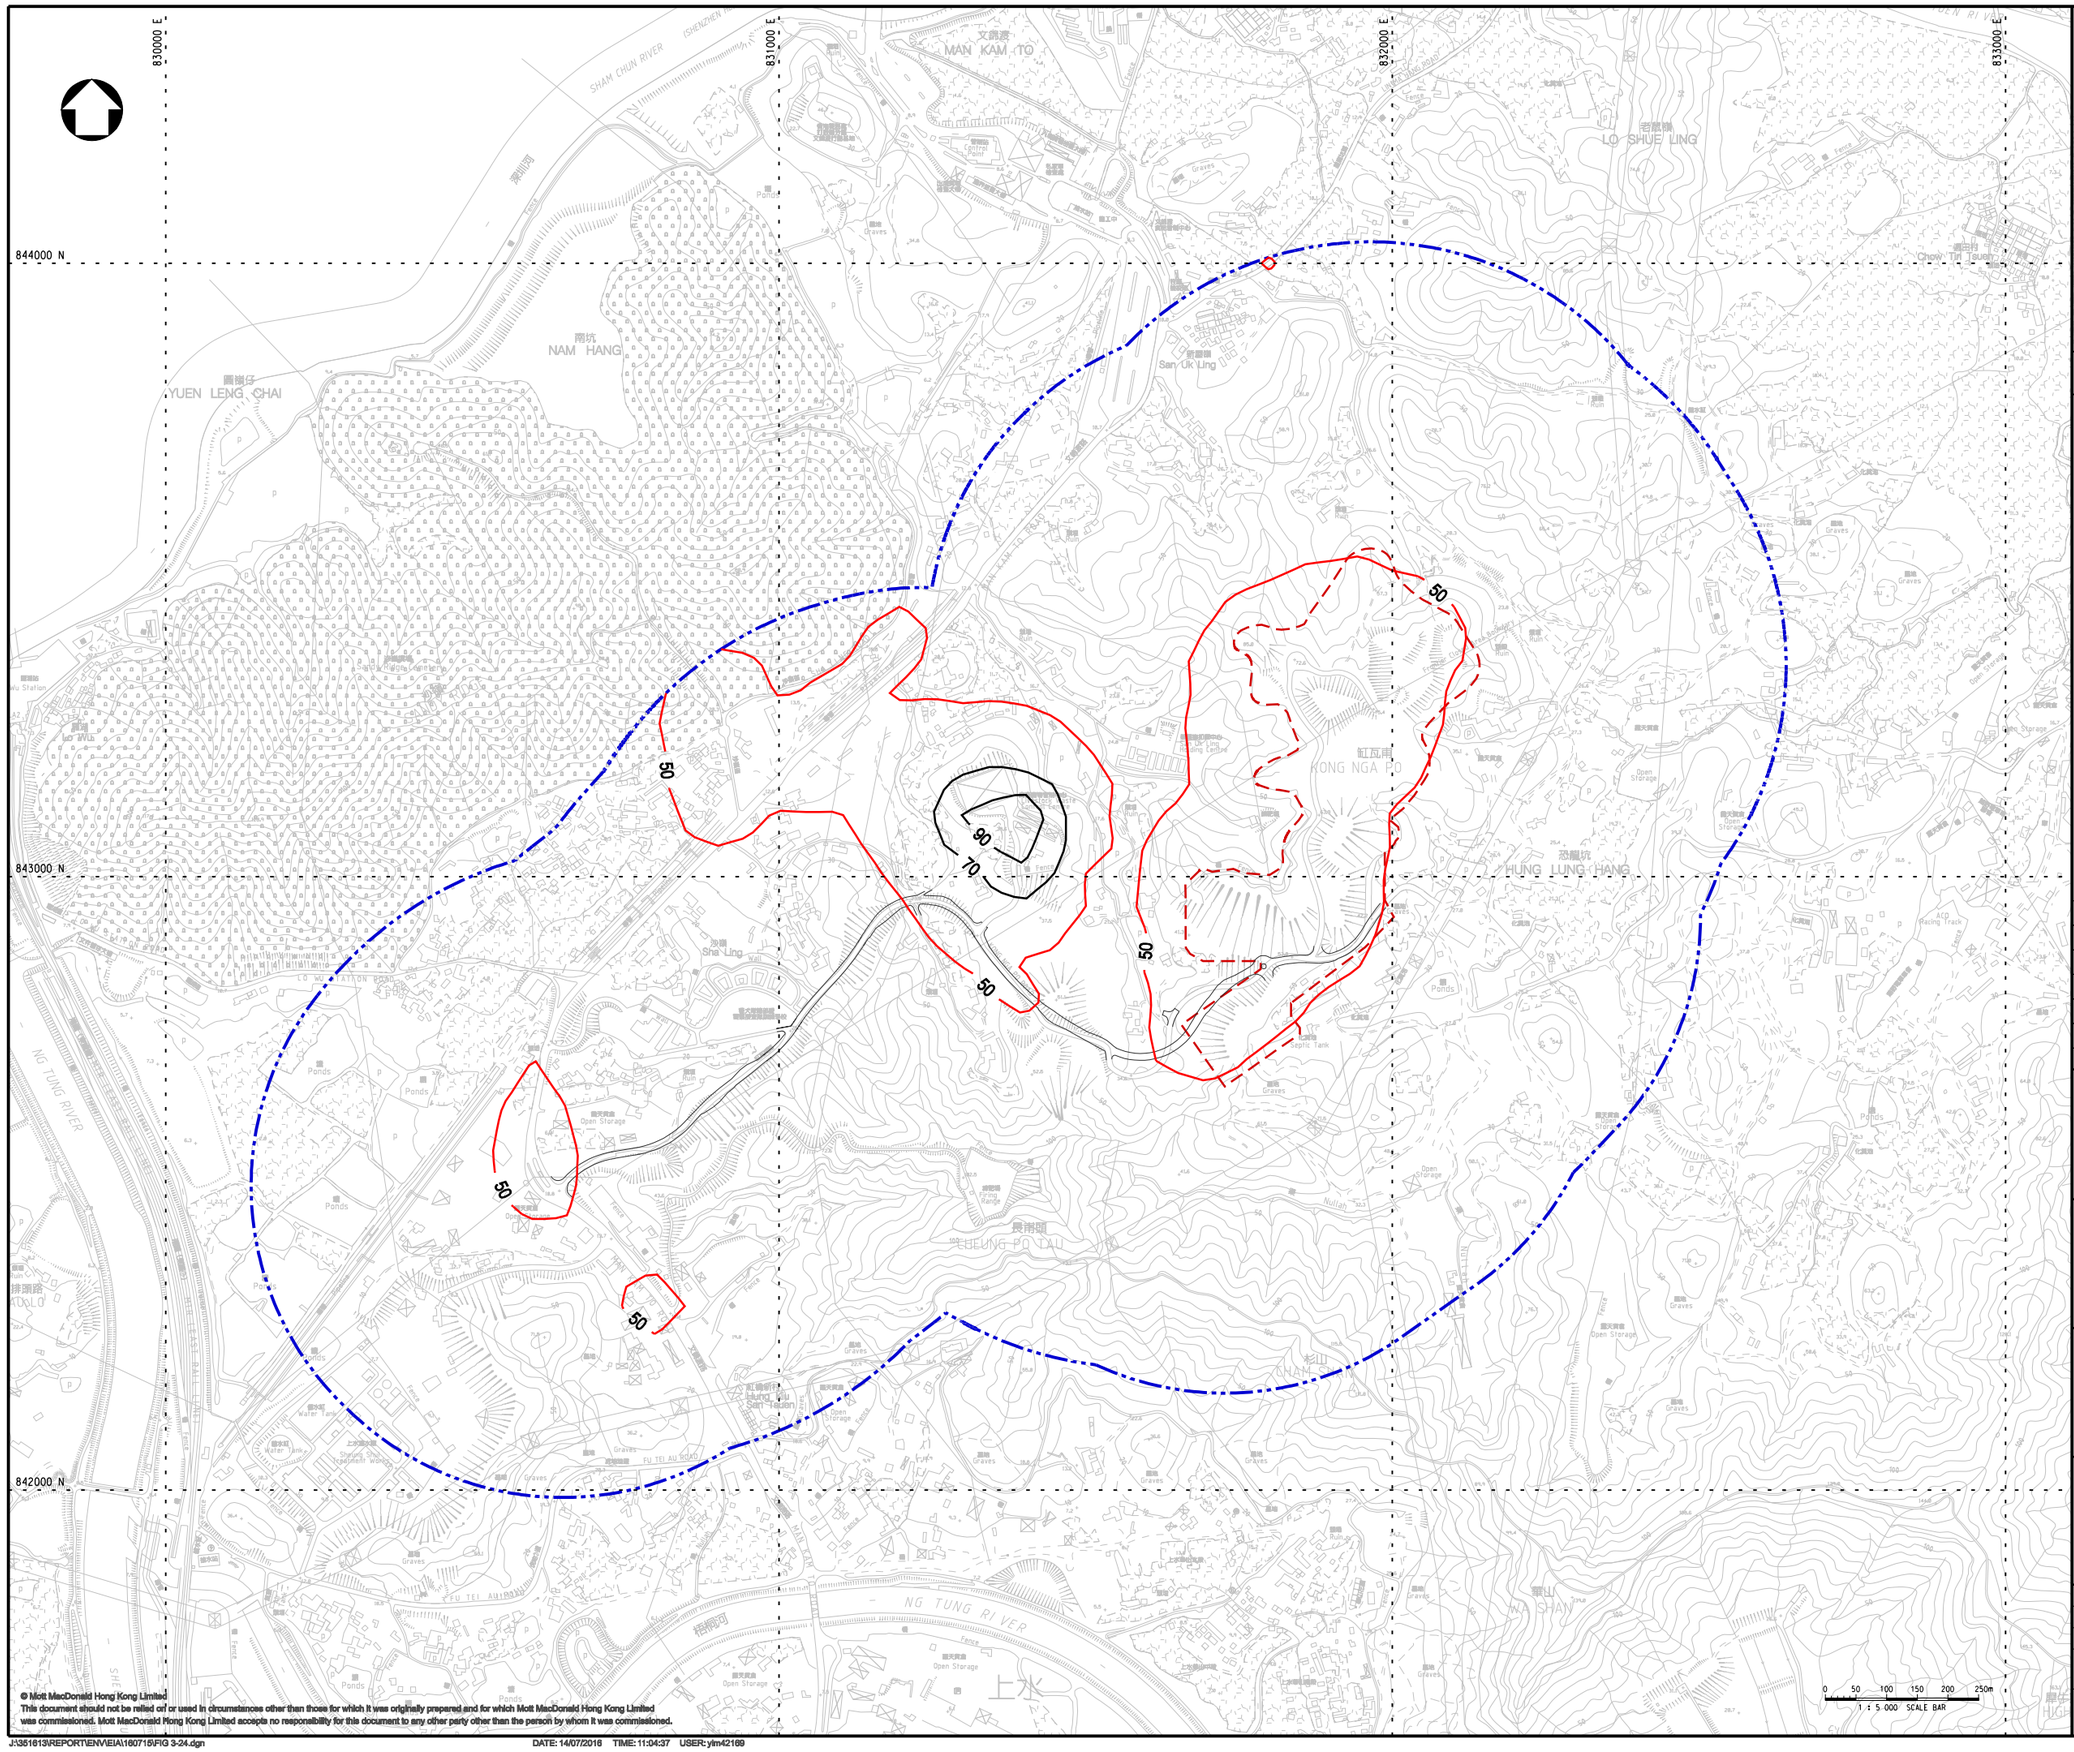

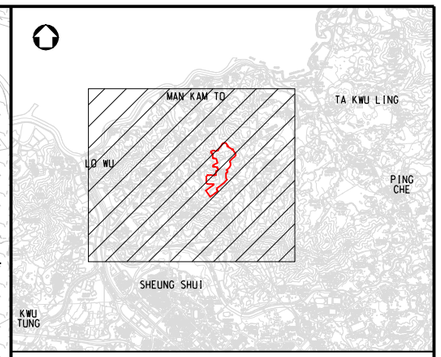

KEY PLAN
SCALE 1:50000

LEGEND:

- PROPOSED KONG NGA PO DEVELOPMENT AREA
- 500m ASSESSMENT AREA
- AQO CRITERIA (50$\mu g/m^3$)

Rev	Date	Drawn	Description	Ch'k'd	App'd
P6	JUL 16	MING	GENERAL REVISION	NN	JFP
P5	JUN 16	MING	GENERAL REVISION	NN	JFP
P4	MAY 16	MING	GENERAL REVISION	NN	JFP
P3	MAR 16	MING	GENERAL REVISION	NN	JFP
P2	DEC 15	MING	GENERAL REVISION	NN	JFP
P1	OCT 15	MING	FIRST ISSUE	NN	JFP

Mott MacDonald
20/F AIA Kowloon Tower
Landmark East
100 How Ming Street
Kwun Tong, Kowloon
Hong Kong
T +852 2828 5757
F +852 2827 1823
W www.mottmac.com.hk

Client

CEDD
CIVIL ENGINEERING AND DEVELOPMENT DEPARTMENT

Project

AGREEMENT NO. CE31 / 2014(CE)
ENGINEERING STUDY FOR POLICE FACILITIES IN KONG NGA PO - FEASIBILITY STUDY

Title

CUMULATIVE RESULT - CONTOUR OF ANNUAL RSP CONCENTRATION ($\mu g/m^3$) AT 1.5m ABOVE GROUND DURING CONSTRUCTION PHASE (UNMITIGATED)

Designed	NN		Eng check	EC	
Drawn	MING		Coordination	EC	
Dwg check	NN		Approved	JFP	
Scale at A1 1:5000		Status PRE		Rev P6	

Drawing Number

FIGURE 3.24

© Mott MacDonald Hong Kong Limited
This document should not be relied on or used in circumstances other than those for which it was originally prepared and for which Mott MacDonald Hong Kong Limited was commissioned. Mott MacDonald Hong Kong Limited accepts no responsibility for this document to any other party other than the person by whom it was commissioned.

J:\351813\REPORT\ENV\EIA\160715\FIG 3-24.dgn DATE: 14/07/2016 TIME: 11:04:37 USER: ylm42169