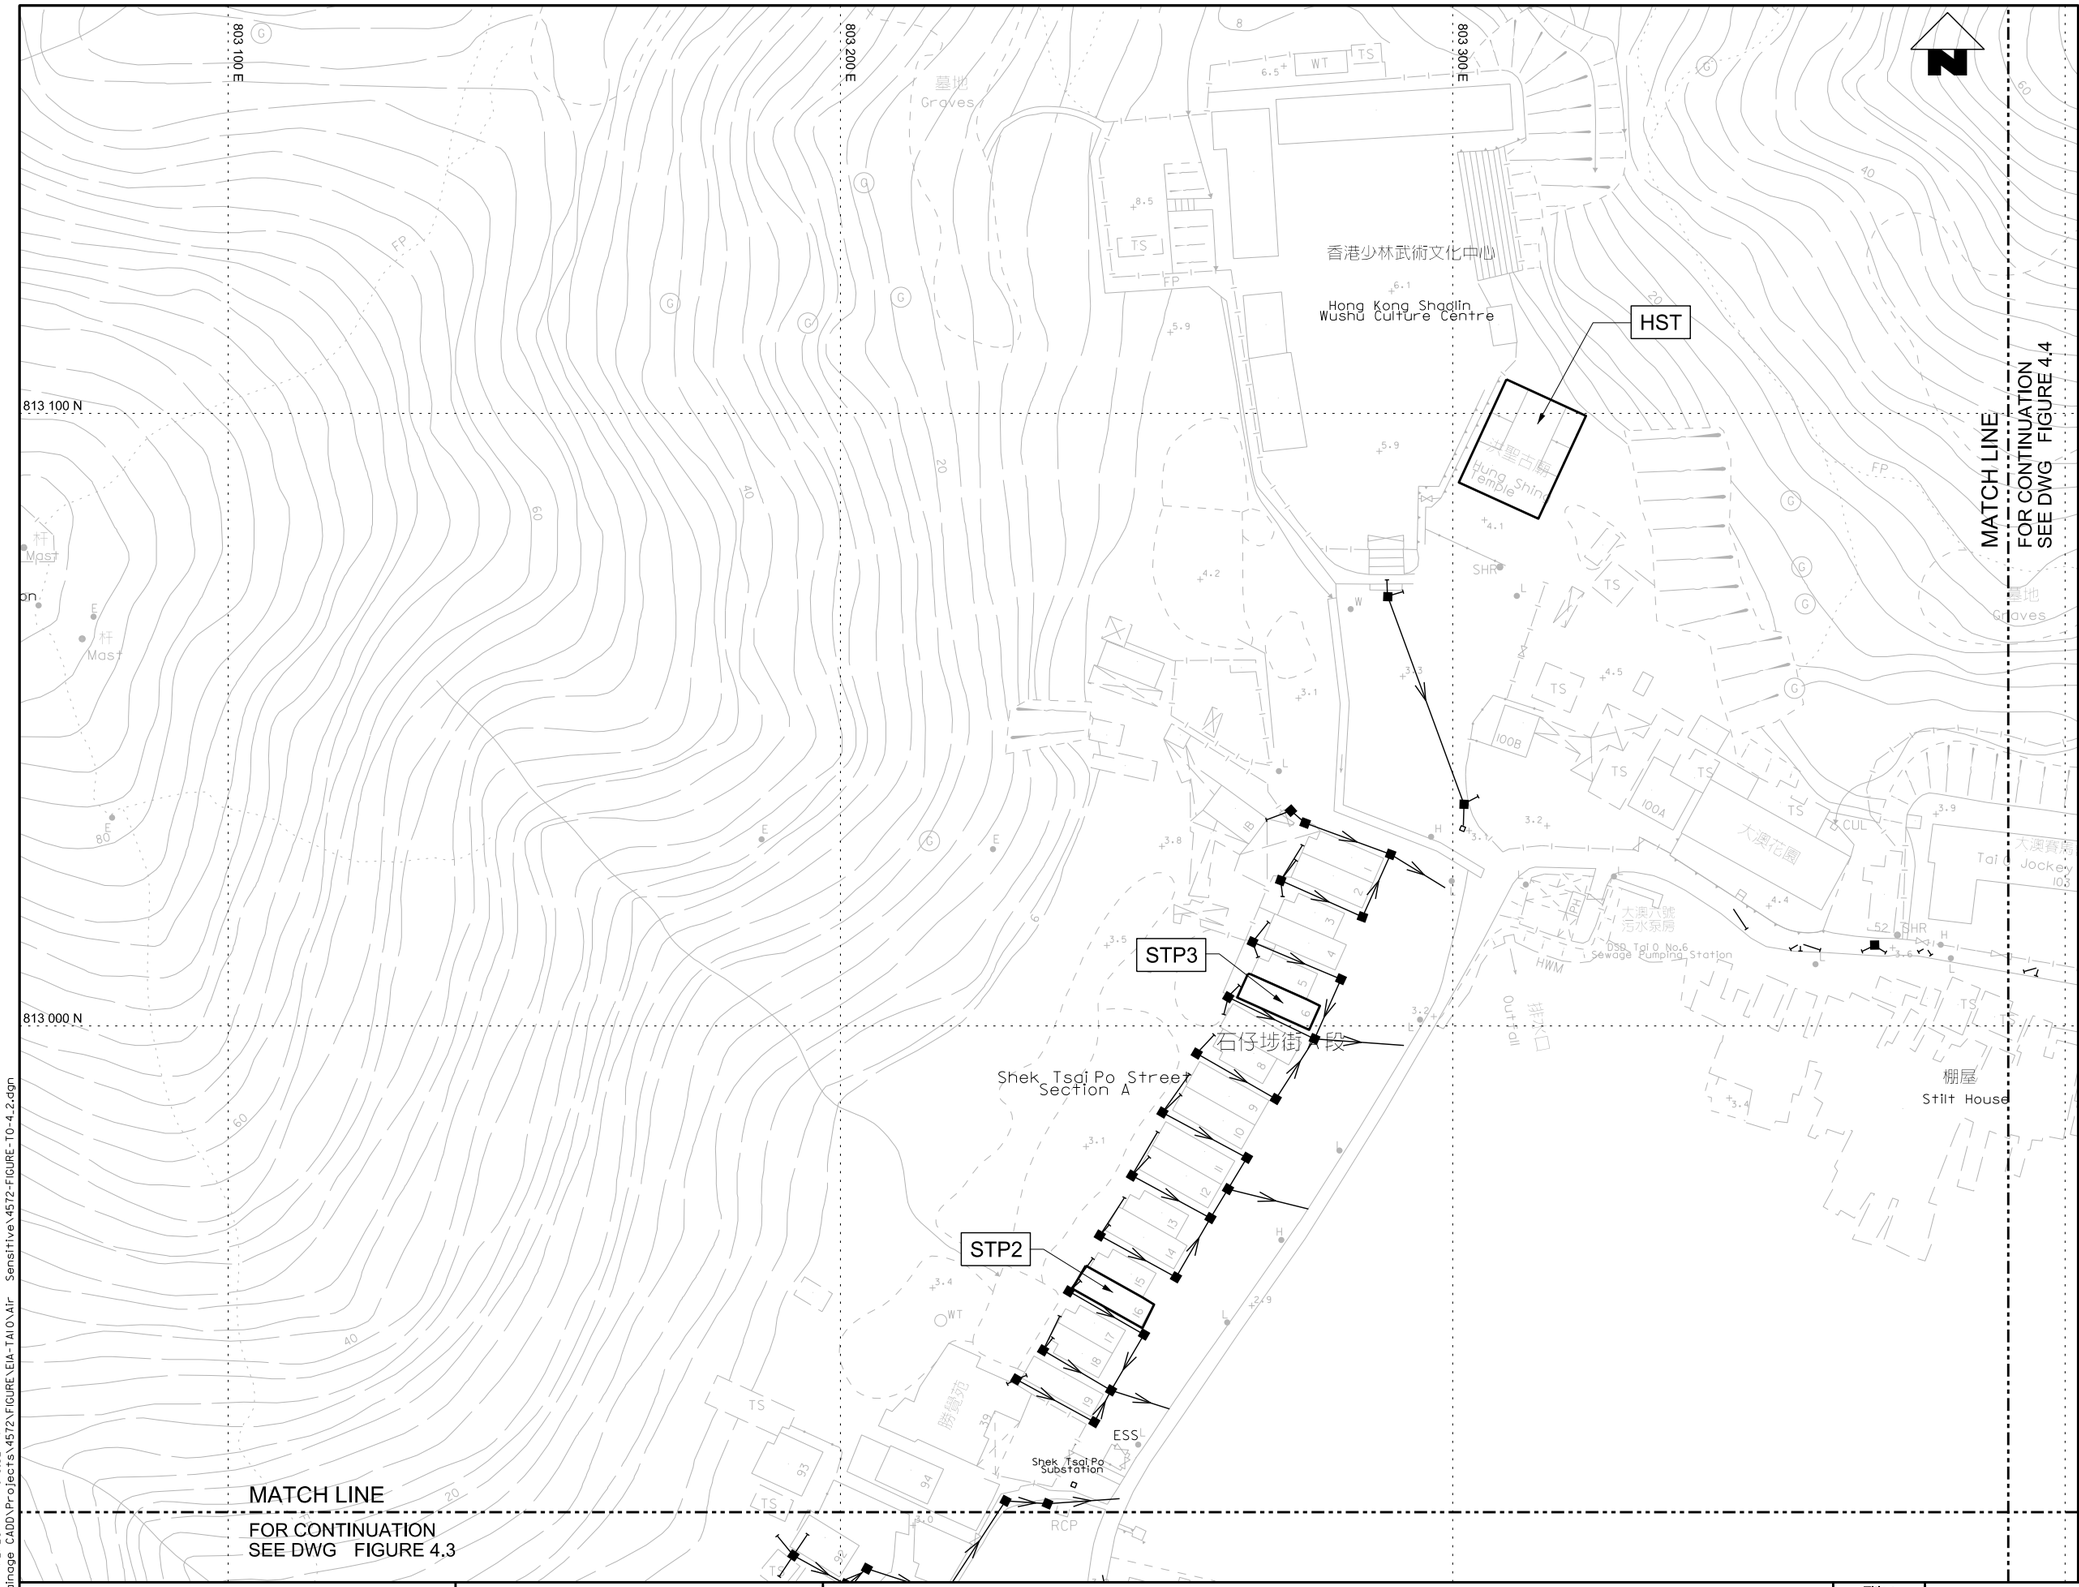

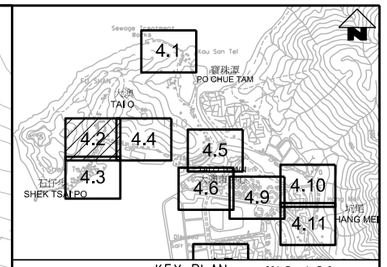

KEY PLAN SCALE : N.T.S.

LEGEND AND ABBREVIATION:

- Proposed Sewer
- Proposed Manhole
- RM RM Proposed Rising Main
- Proposed Tapping Pipe (subject to consultation with owners of houses with topographical problem)
- PS Proposed Sewage Pumping Station
- SST Label for Noise Sensitive Receiver
- 300m Study Boundary

0 5 10 15 20 25
METRES
1 : 500 @A1

PRINTED BY: cheu8306 7/2/2014 4:49:32 PM
FILENAME: P:\CNHKA\Drainage CADD\Projects\4572\FIGURE\EIA-TAIO\Air Sensitive\4572-FIGURE-TO-4.2.dgn

渠務署
DRAINAGE SERVICES DEPARTMENT

ATKINS

Agreement No. CE 15/2010 (DS)
Upgrading of Cheung Chau and Tai O Sewerage Collection, Treatment and Disposal Facilities - Design and Construction

Outlying Islands Sewerage Stage 2 -
Upgrading of Tai O Sewage Collection, Treatment and Disposal Facilities

Title :	NOISE SENSITIVE RECEIVERS (Sheet 2 of 11)		
Date :	MAY 2015	Figure :	4.2