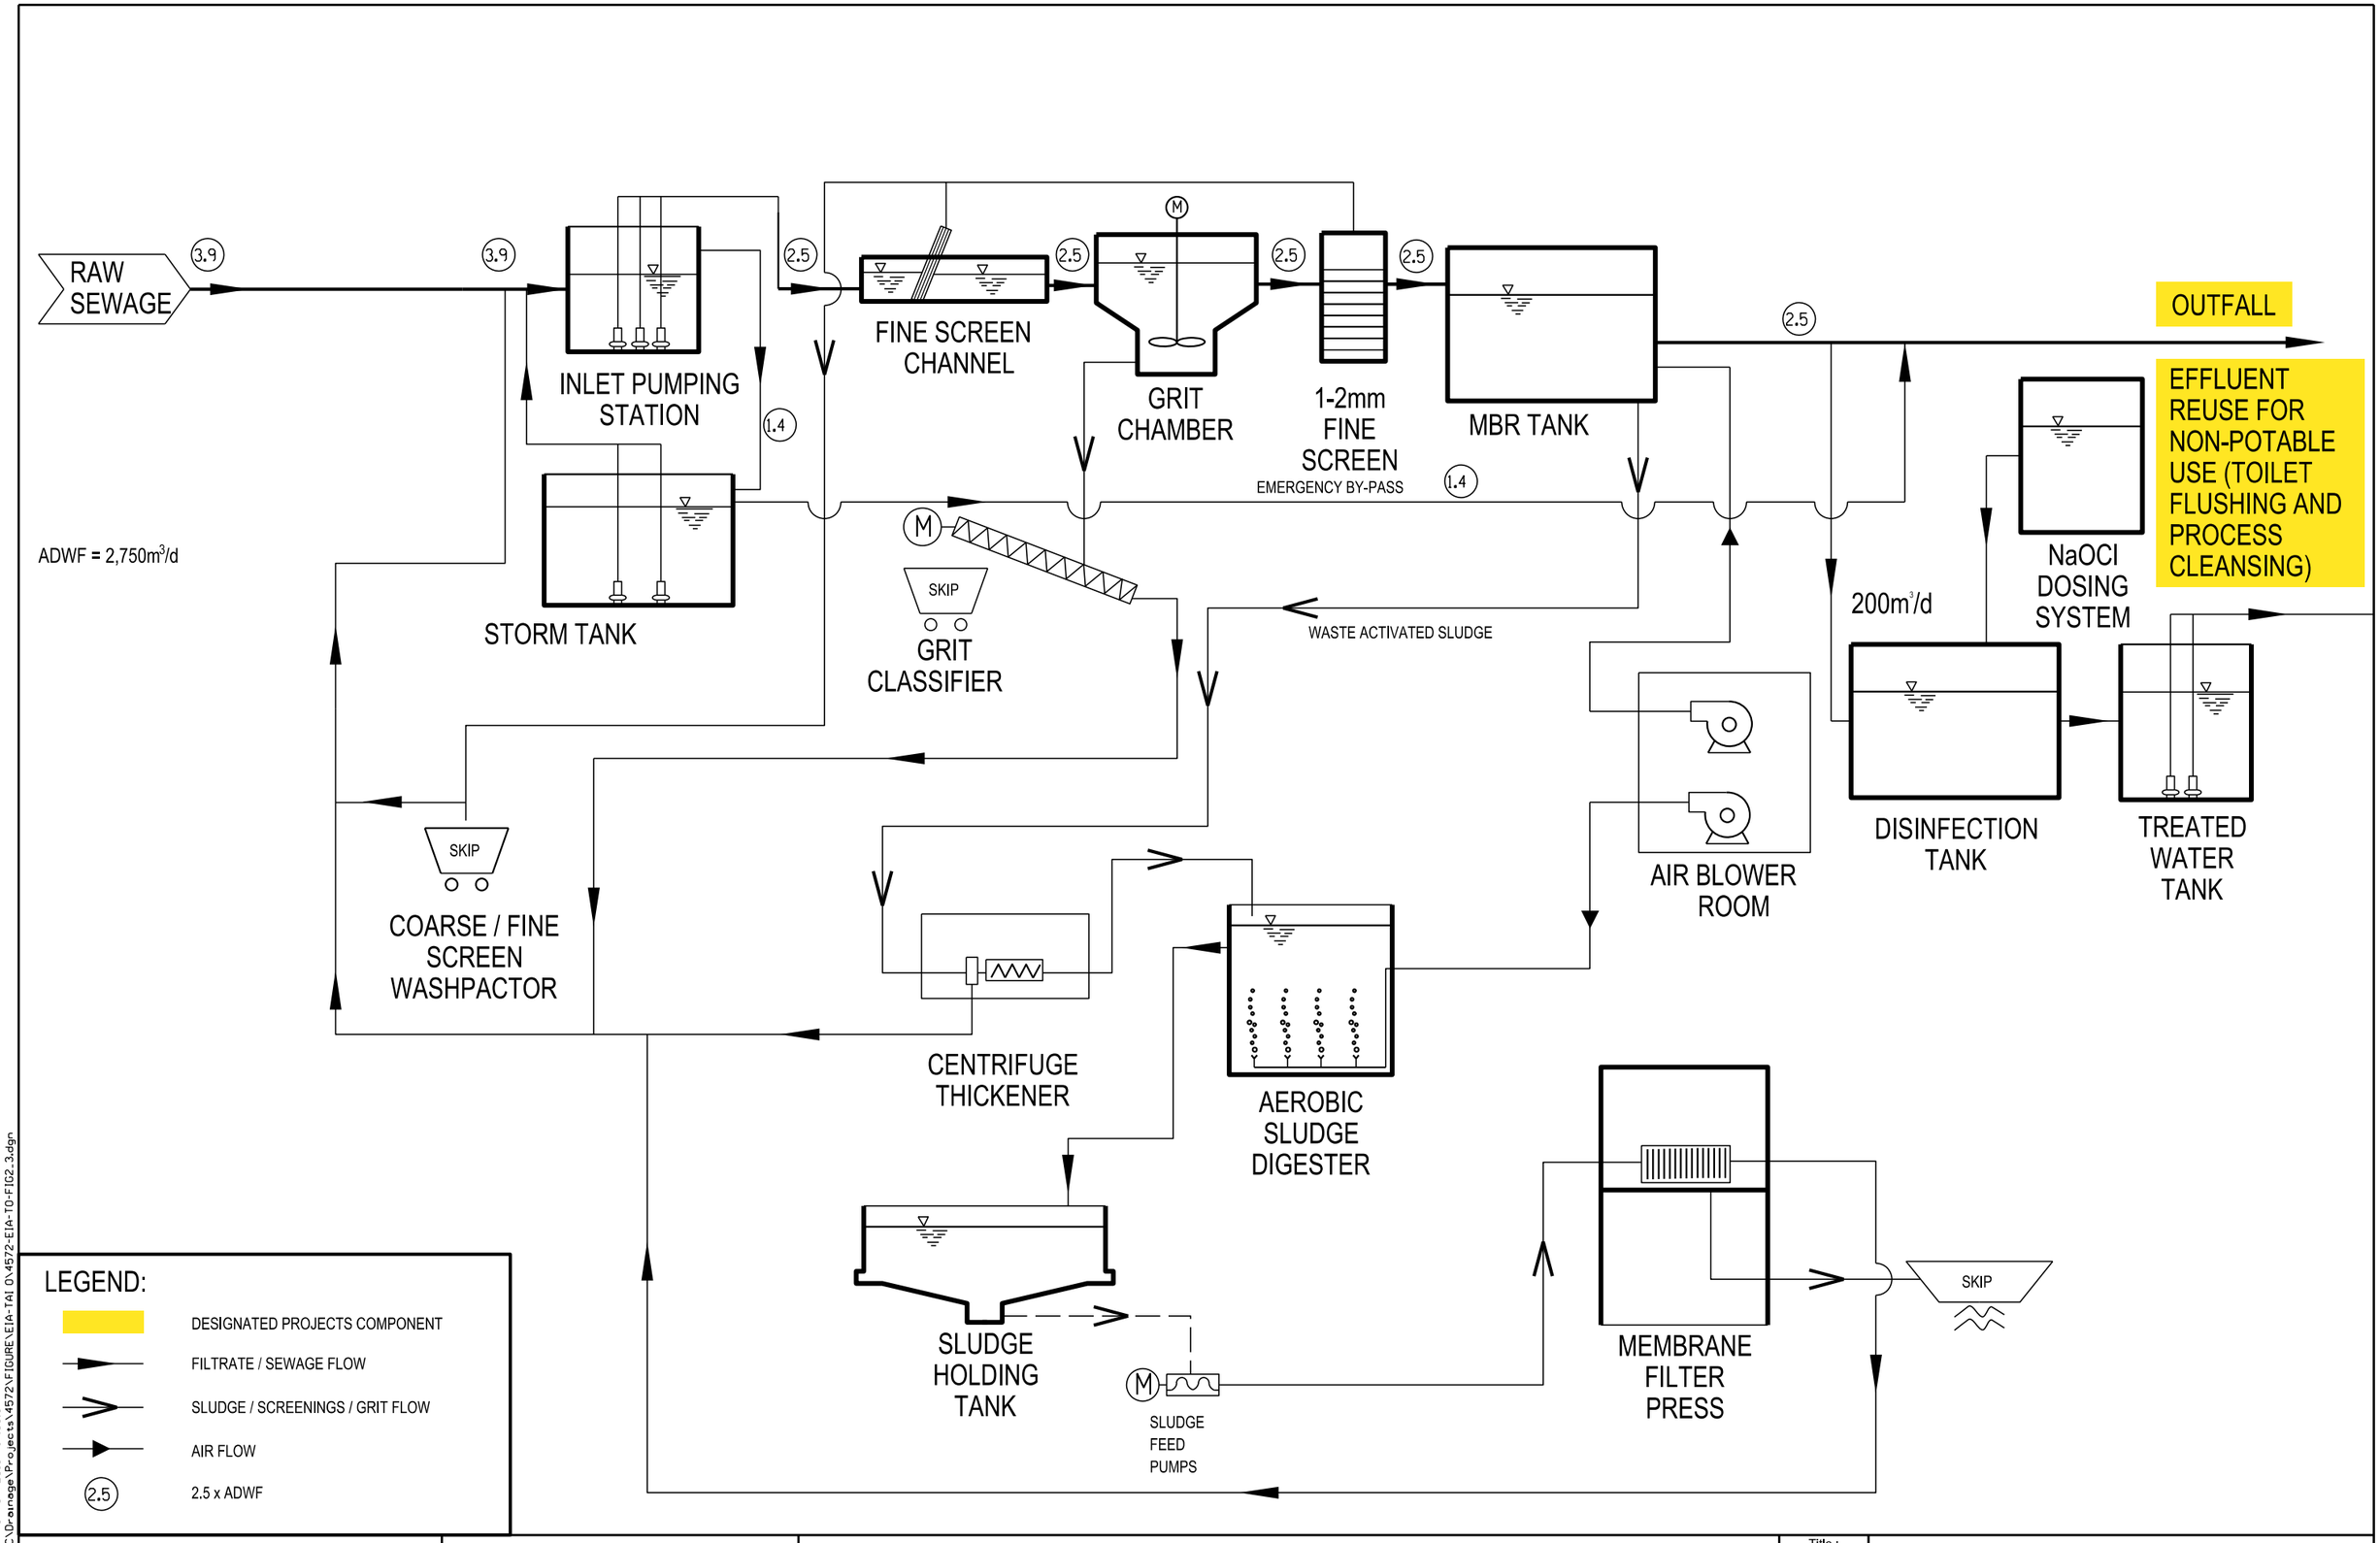

渠務署
DRAINAGE SERVICES DEPARTMENT

ATKINS

Agreement No. CE 15/2010 (DS)
Upgrading of Cheung Chau and Tai O Sewerage Collection, Treatment and Disposal Facilities - Design and Construction

Outlying Islands Sewerage Stage 2 -
Upgrading of Tai O Sewage Collection, Treatment and Disposal Facilities

Title :	Schematic Flow Diagram of Upgraded Tai O STW		
Date :	Mar 2016	Figure :	2.3

PRINTED BY: chan8306 07/04/2016 17:03:04
FILENAME: P:\CNWKA\GIC\Drainage\Projects\4572\FIGURE\EIA-TAI O\4572-EIA-TO-FIG2.3.dgn