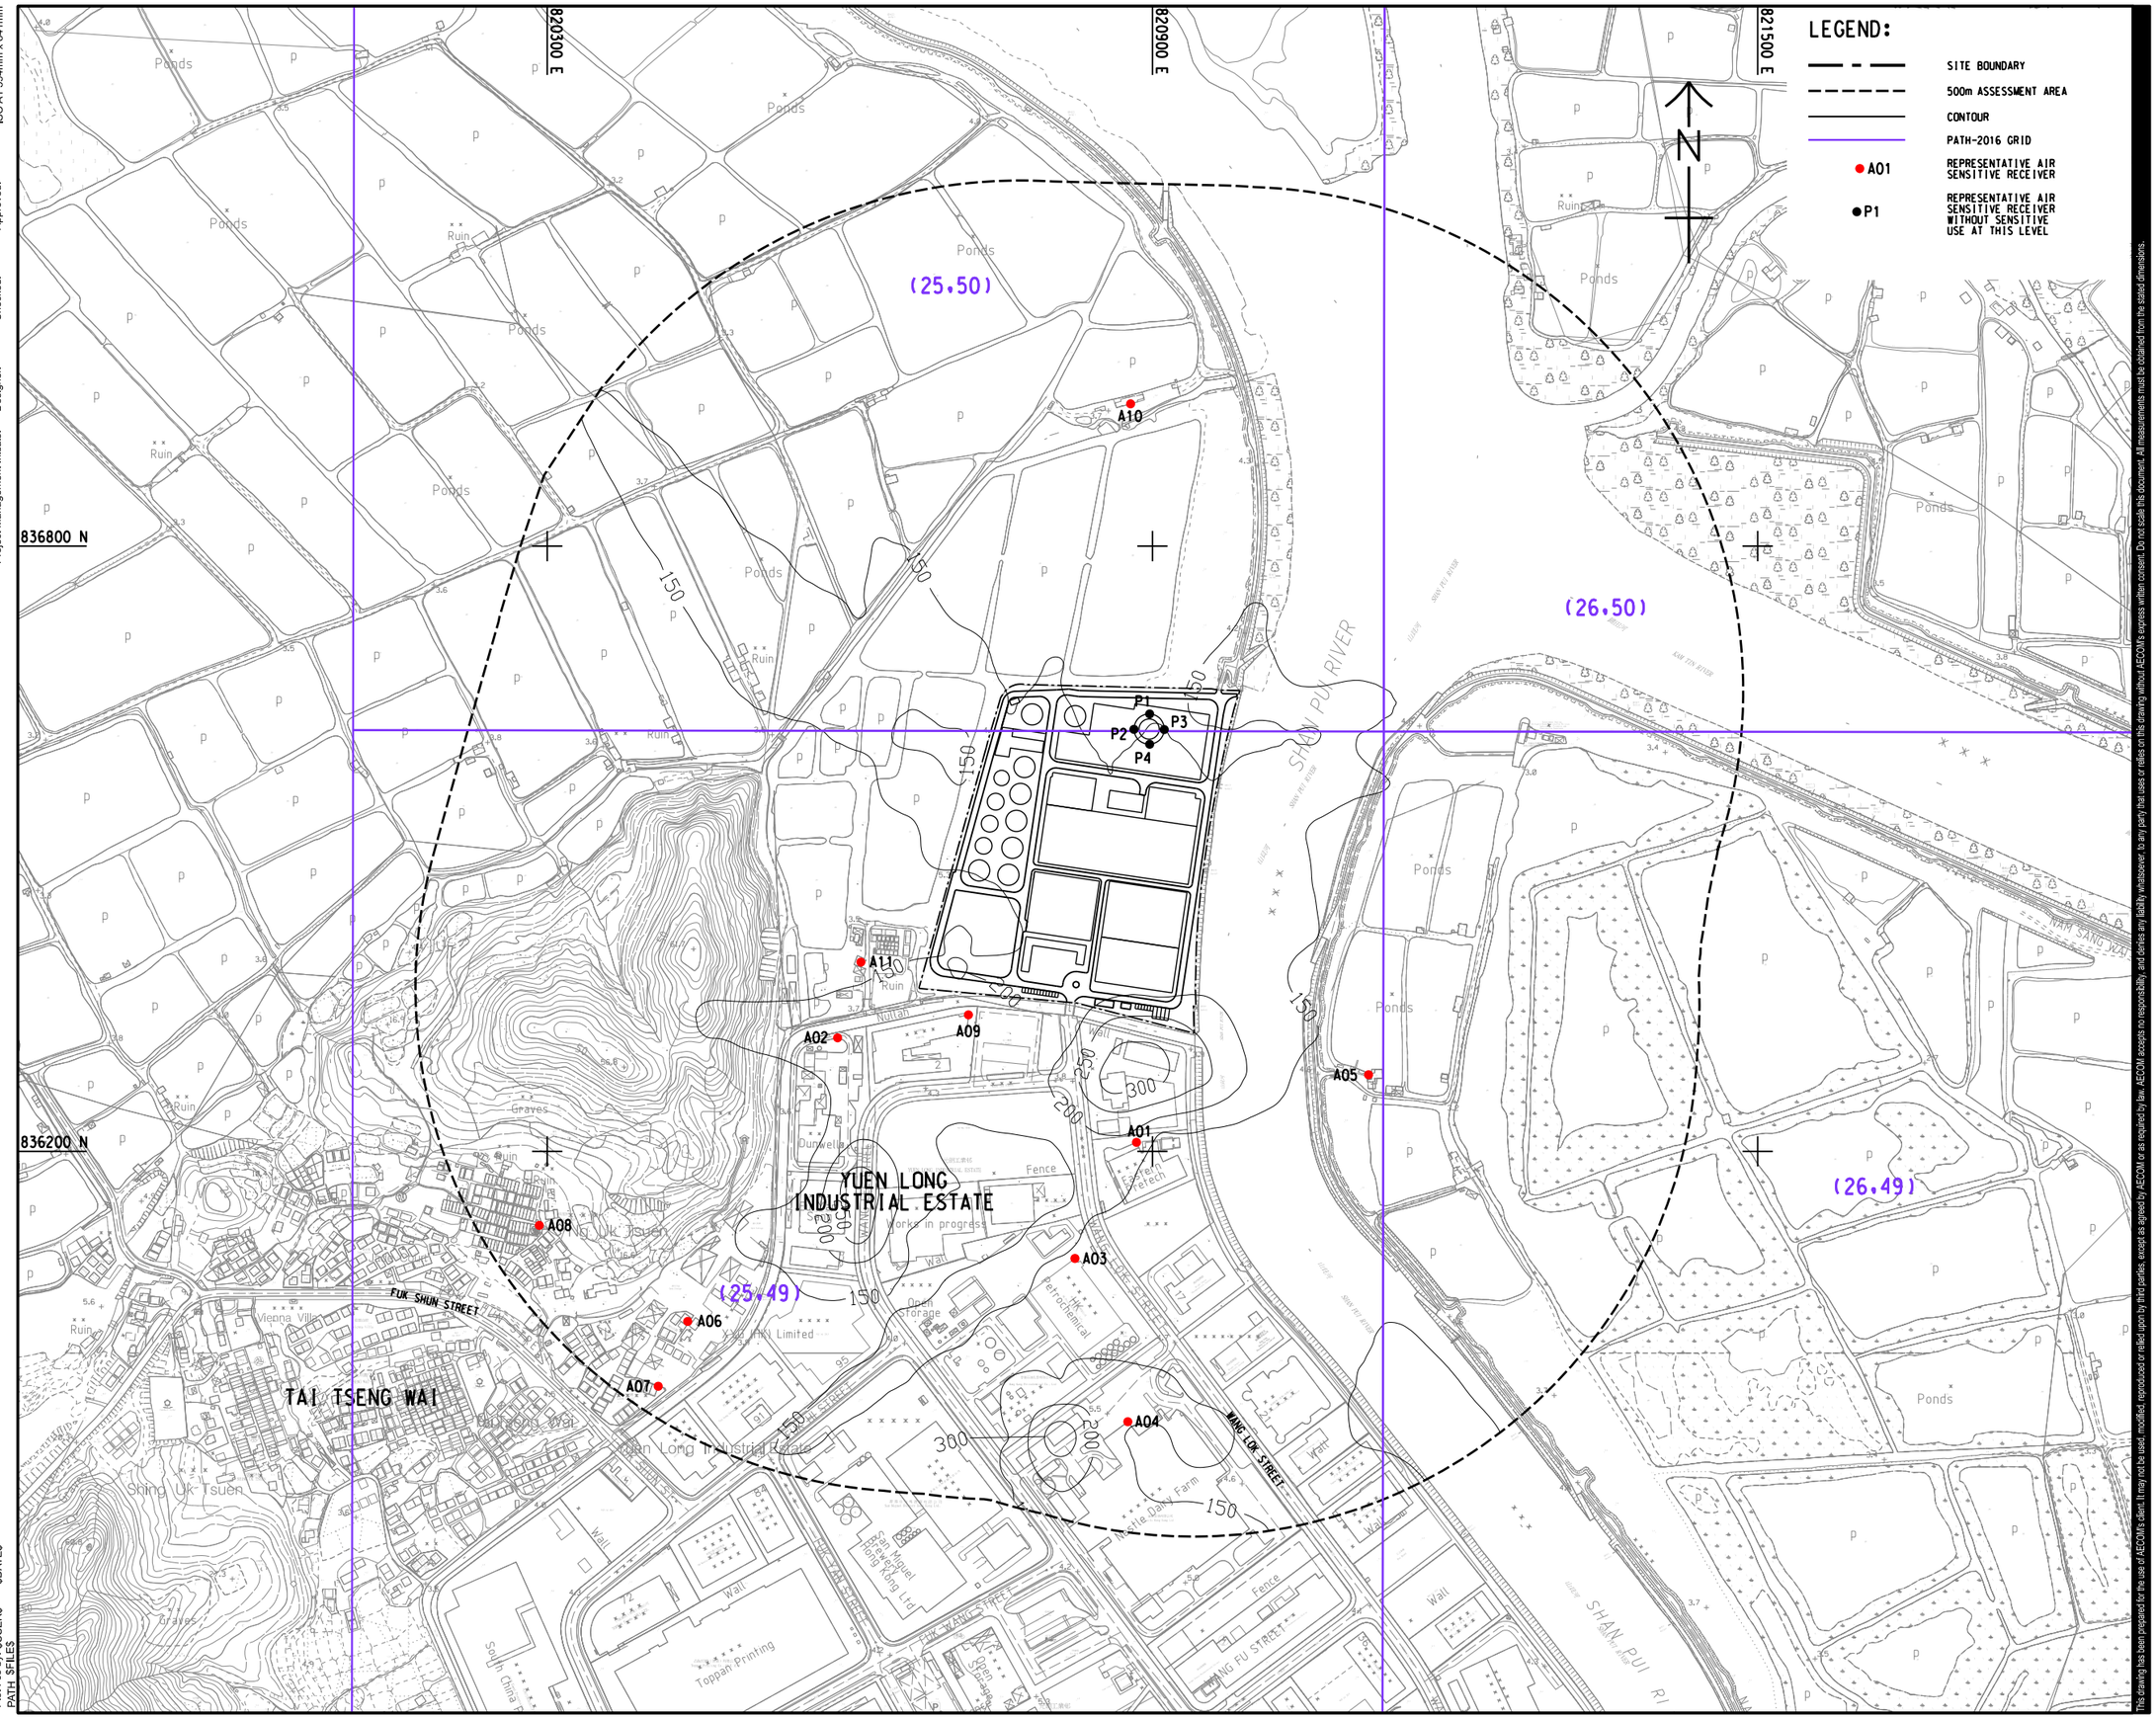


ISO A1 594mm x 841mm

Approved:

Checked:

Designer:

Project Management Initials:

Plot File by: $USER$ $DATE$
PATH: $FILE$

This drawing has been prepared for the use of AECOM's client. It may not be used, modified, reproduced or relied upon by third parties, except as agreed by AECOM or as required by law. AECOM assumes no responsibility, and denies any liability whatsoever, to any party that uses or relies on this drawing without AECOM's express written consent. Do not scale this document. All measurements must be detailed from the stated dimensions.

AECOM

PROJECT
項目

# YUEN LONG EFFLUENT POLISHING PLANT - INVESTIGATION, DESIGN AND CONSTRUCTION

CLIENT
業主

渠務署
Drainage Services Department

CONSULTANT
工程顧問公司

AECOM Asia Company Ltd.
www.aecom.com

SUB-CONSULTANTS
分判工程顧問公司

ISSUE/REVISION
修訂

| I/R 修訂 | DATE 日期 | DESCRIPTION 內容摘要 | CHK. 複核 |
|---|---|---|---|
| | | | |

STATUS
階段

SCALE
比例

A1 1 : 3000

DIMENSION UNIT
尺寸單位

METRES

KEY PLAN
索引圖

PROJECT NO.
項目編號

60505476

CONTRACT NO.
合約編號

CE 3/2015 (DS)

SHEET TITLE
圖紙名稱

CONTOURS OF CUMULATIVE 4TH HIGHEST 10-MIN SO2 CONCENTRATION (μg/m³) AT 1.5m ABOVE GROUND (ULTIMATE)

SHEET NUMBER
圖紙編號

60505476/EIA/FIGURE 3.44a