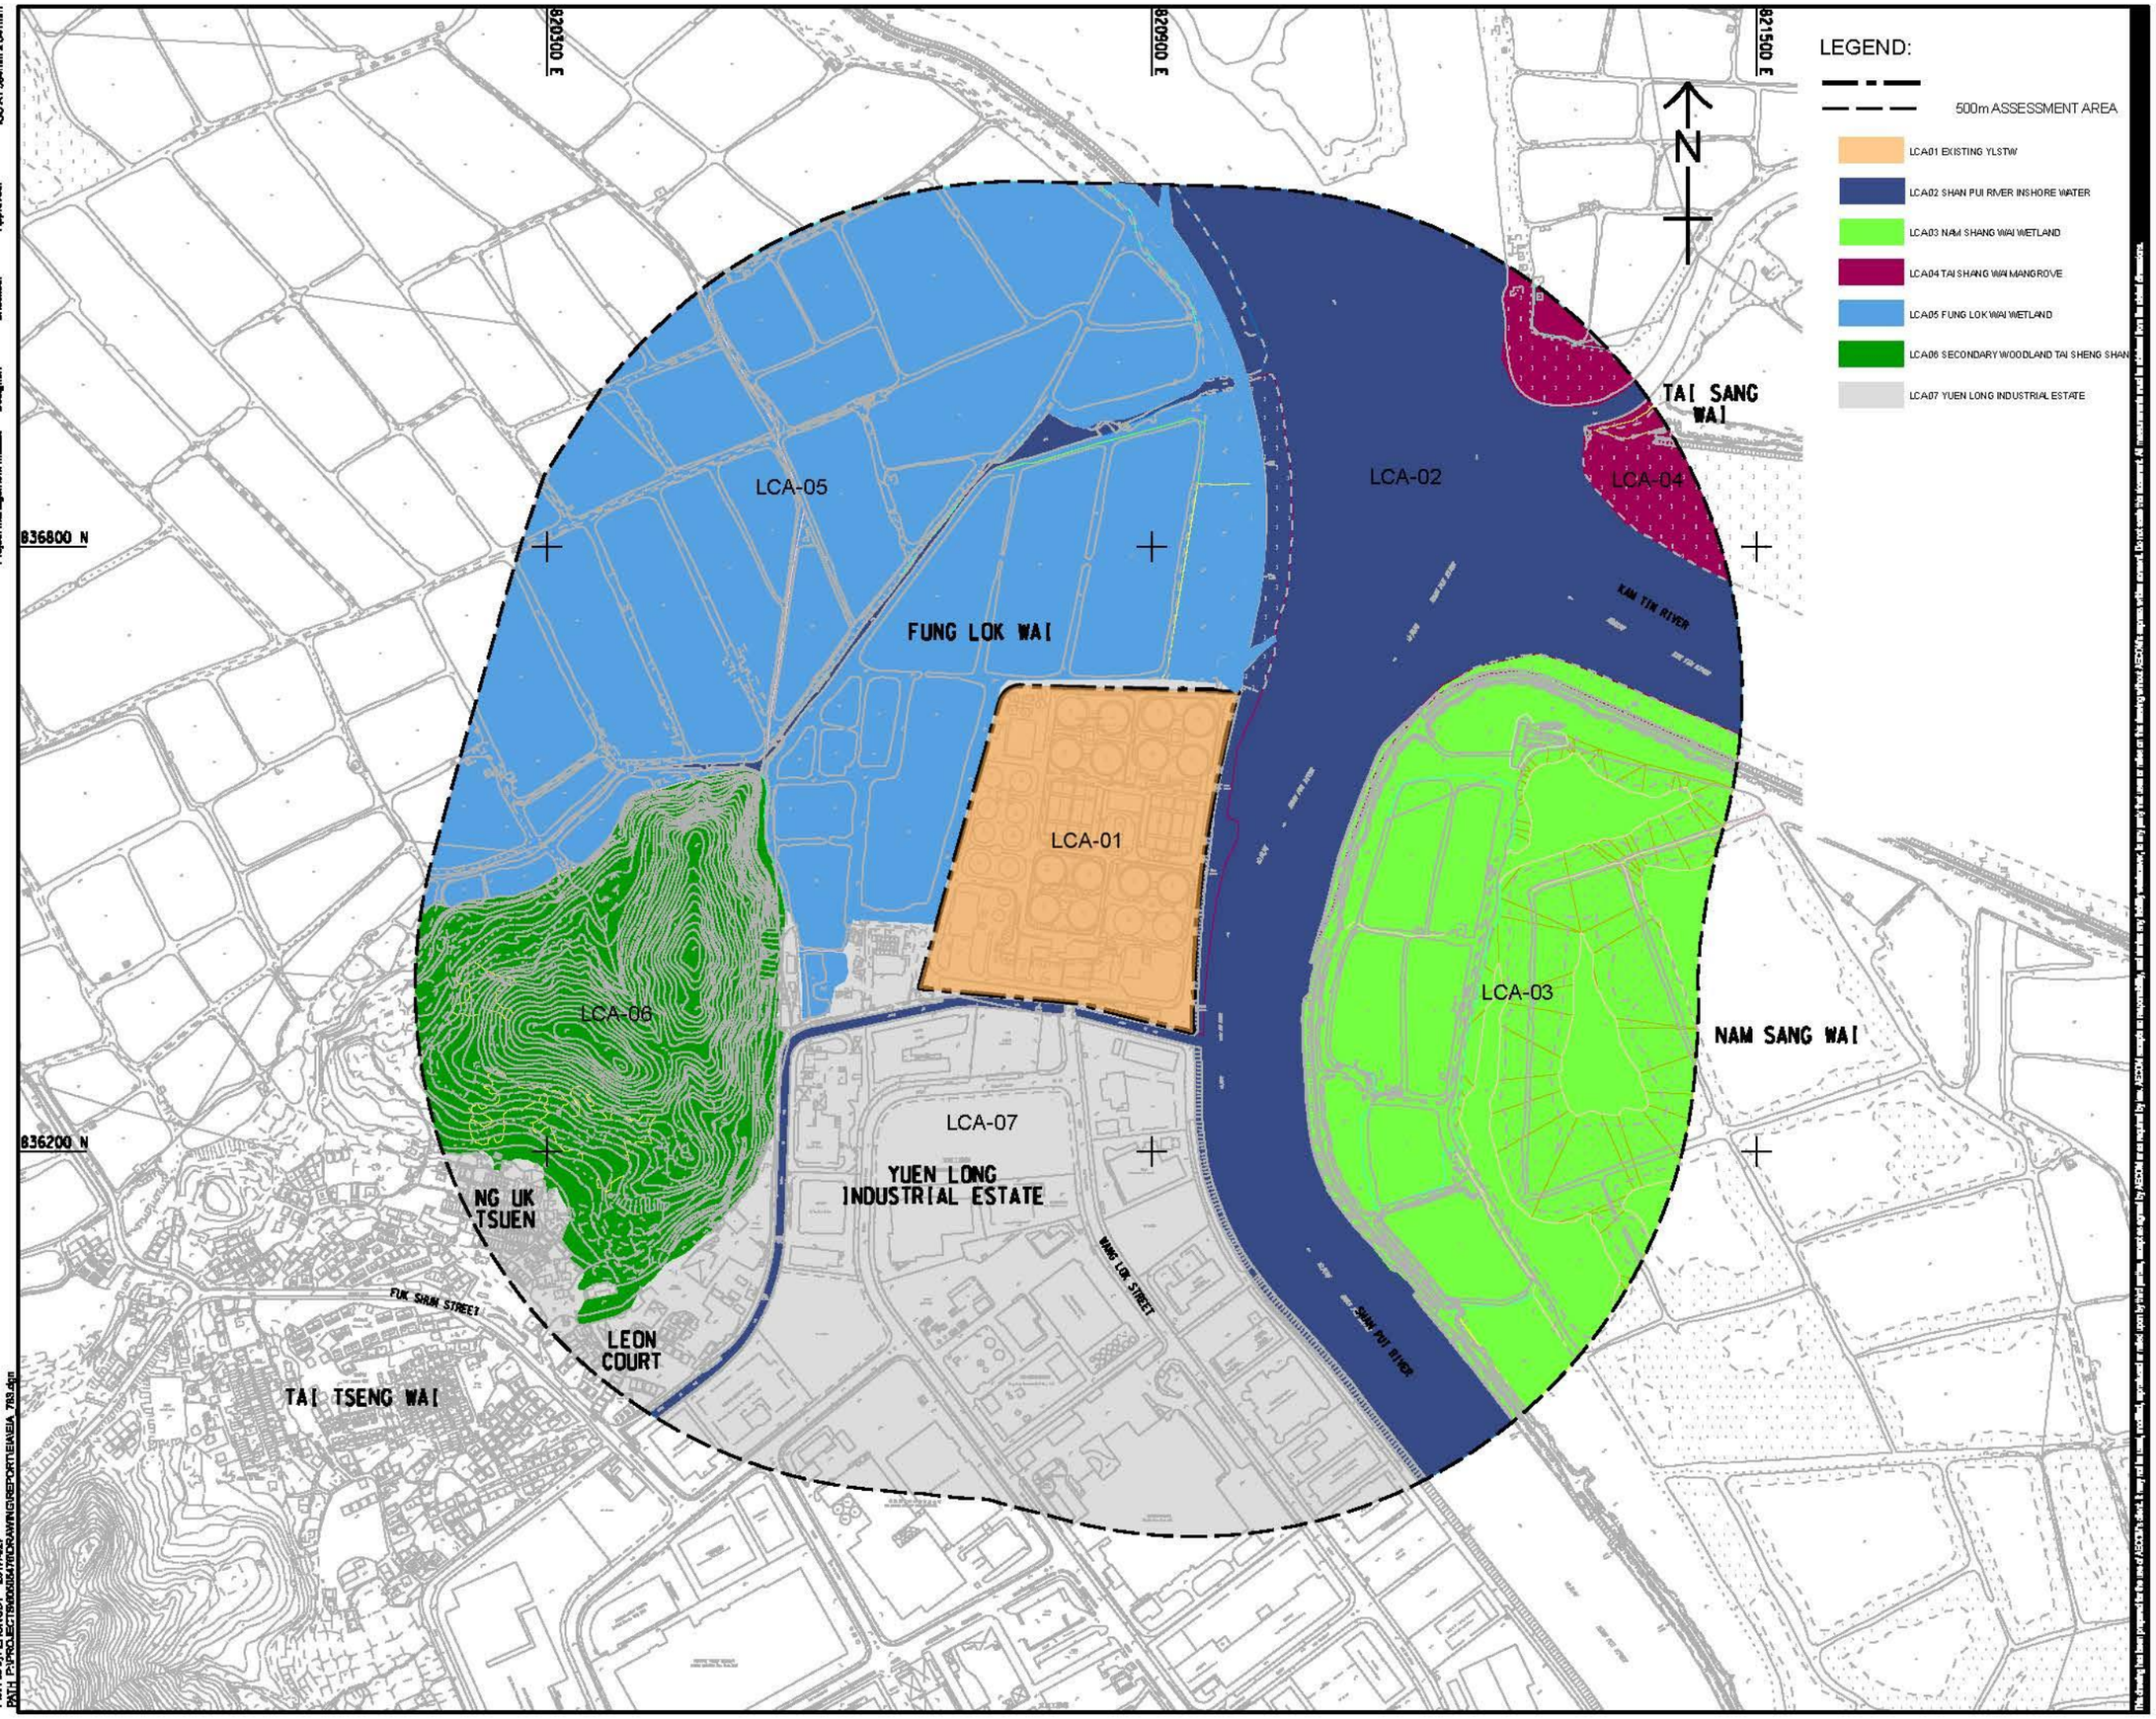

AECOM

PROJECT

YUEN LONG EFFLUENT POLISHING PLANT - INVESTIGATION, DESIGN AND CONSTRUCTION

CLIENT

渠務署 Drainage Services Department

CONSULTANT

AECOM Asia Company Ltd.
www.aecom.com

SUB-CONSULTANTS

NO.	DATE	DESCRIPTION	CHK.
B	20190123	LEGEND UPDATED	KK
A	201901	VE REVIEW	KK

STATUS

SCALE: A1 1 : 3000

DIMENSION UNIT: METRES

KEY PLAN

PROJECT NO.: 60505476

CONTRACT NO.: CE 3/2015 (DS)

SHEET TITLE

LANDSCAPE CHARACTER AREA

SHEET NUMBER

60545476/EIA/FIGURE 10.5

ISO A1 594mm x 841mm

Approved: Checked: Designer: Project Management Initials:

Plot File by: ZHONGDY 2017/4/27
PATH: P:\PROJECTS\60505476\DRAWING\REPORT\EIA\EIA 783.dgn